

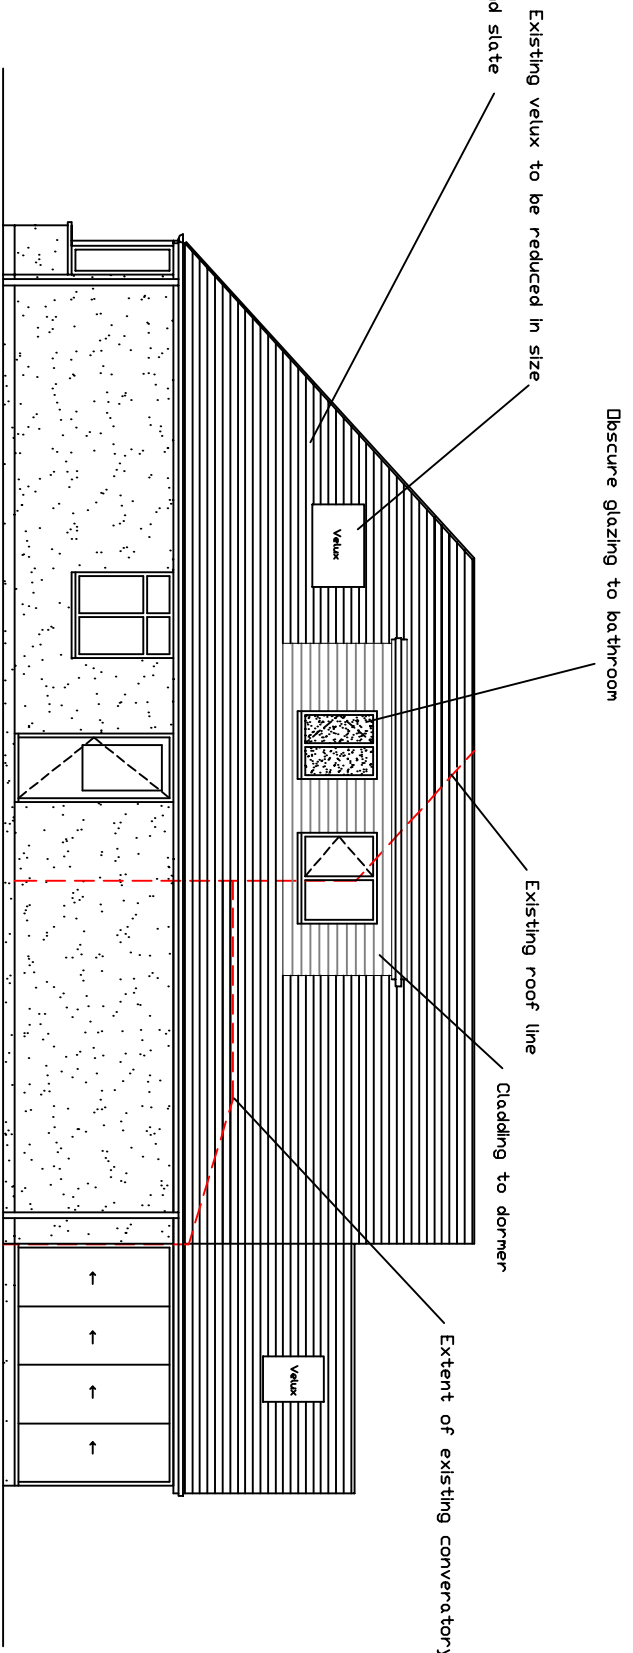
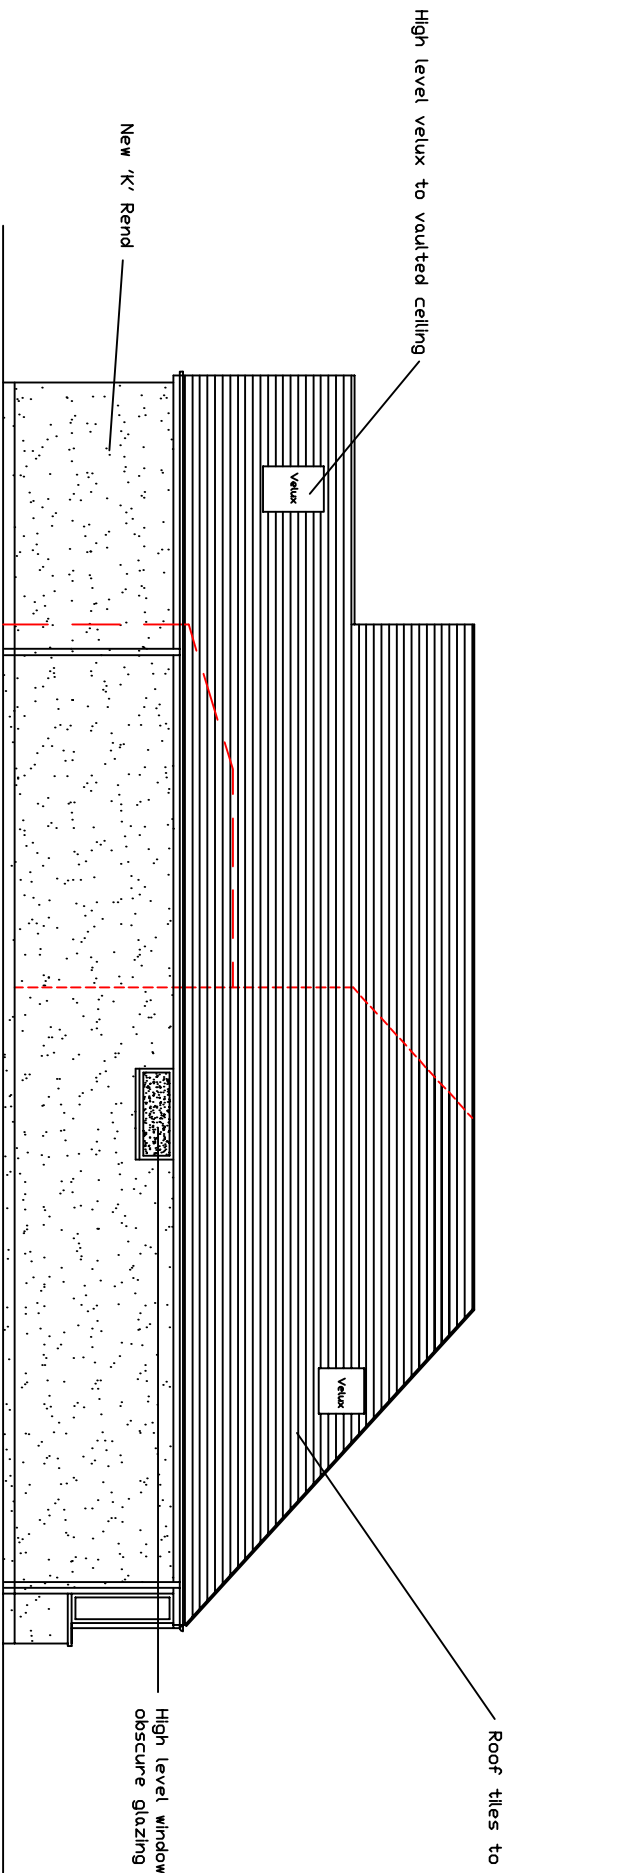
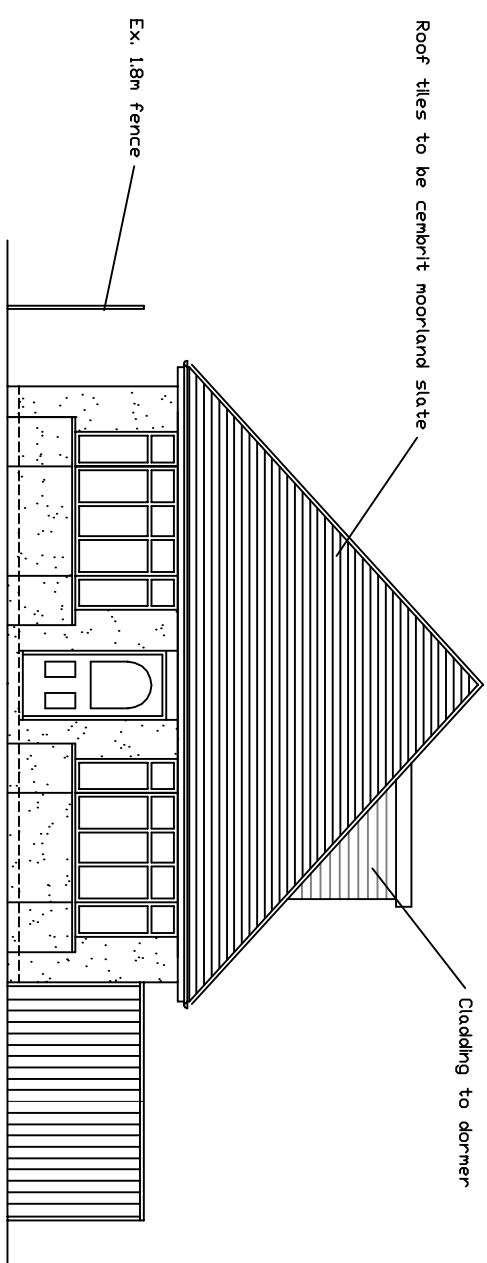
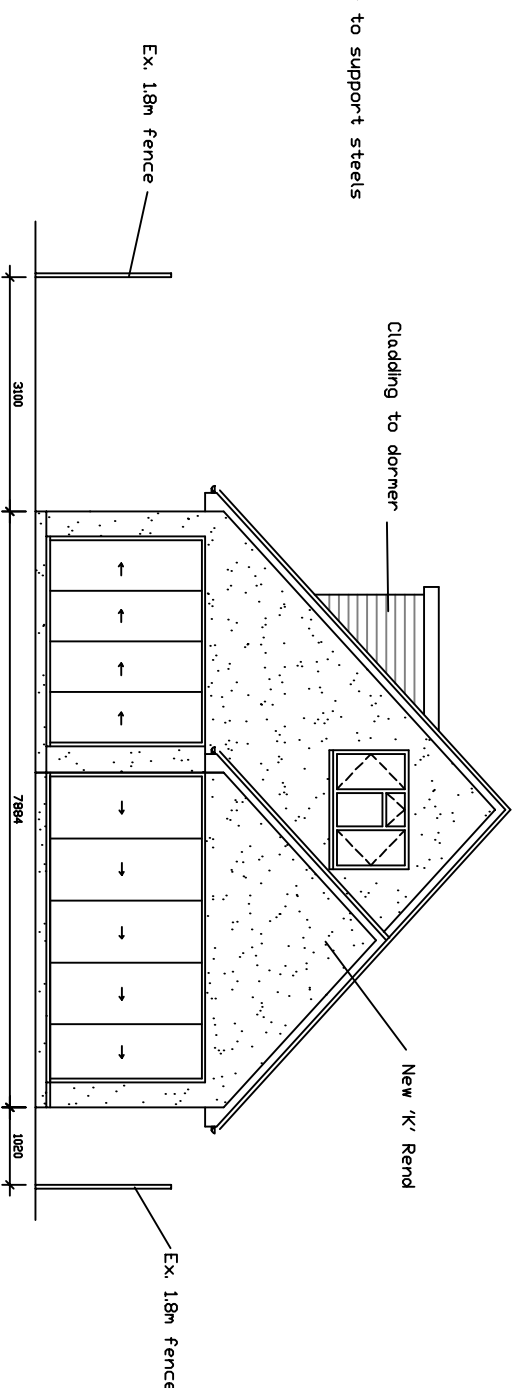


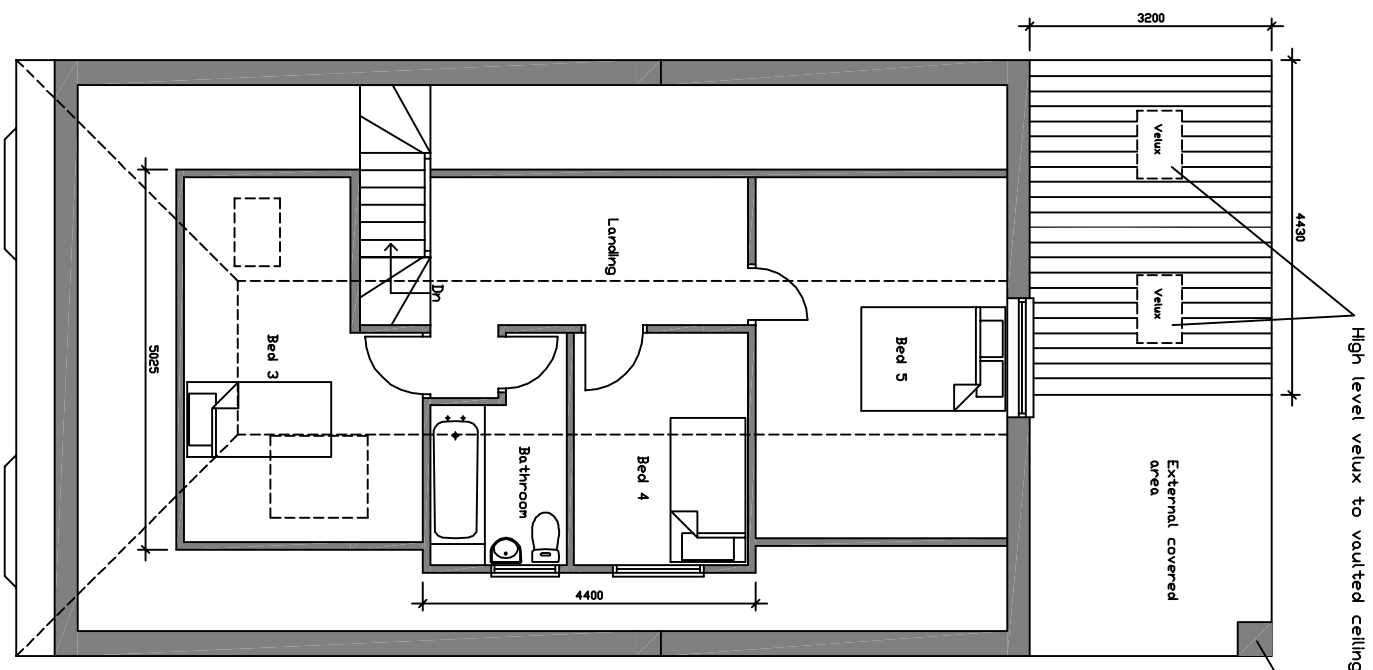


SIDE ELEVATION

SIDE ELEVATION

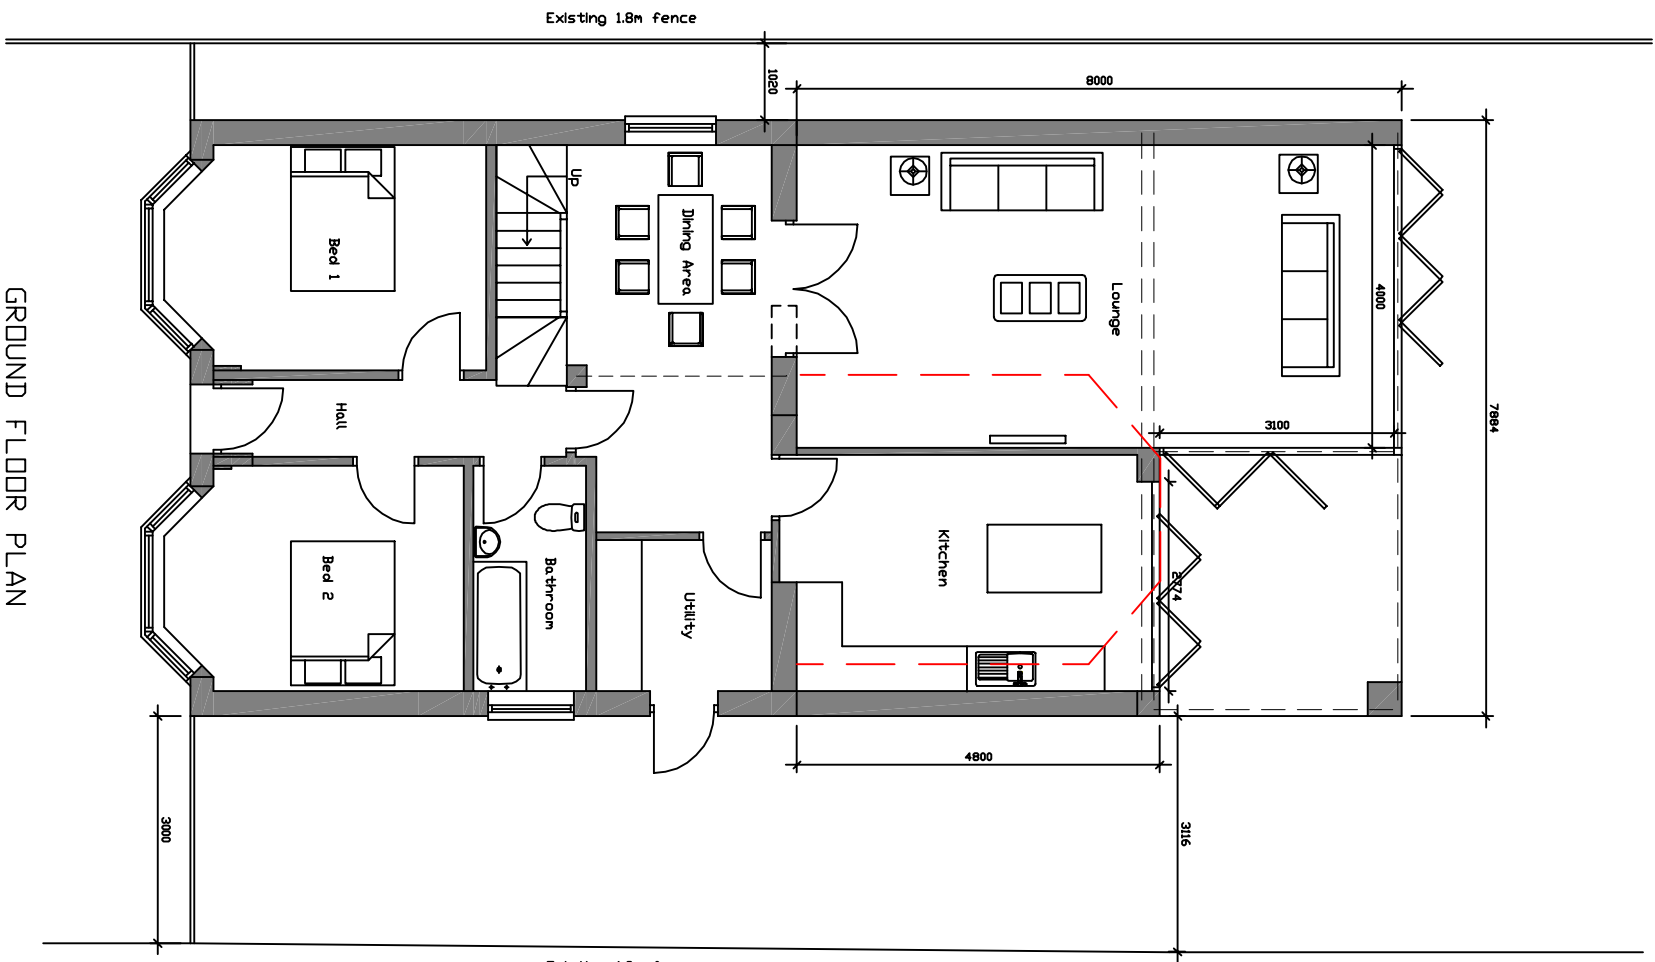

REAR ELEVATION

FRONT ELEVATION

 

Address: Proposed extension to 69 Park Lane Bedhampton PO9 3HQ	
Drawing Title: Proposed Plans & Elevations	
Drawing Number Planning/002	Scale: 1:100 @ A2
Date: Jun 2015	Rev: