



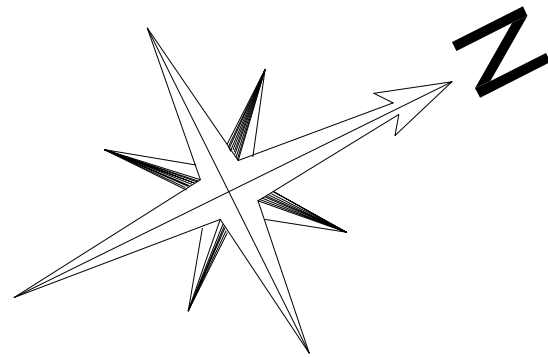

- Notes**
- Contractors must check all dimensions on site. Only figured dimensions are to be used. Discrepancies must be reported to the Architect or Engineer before proceeding. © This drawing is copyright.
 - Reproduced from OS Sitemap @ by permission of Ordnance Survey® on behalf of the Controller of the Majesty's Stationary Office. © Crown copyright 2008. All rights reserved. Licence number: 100001726.

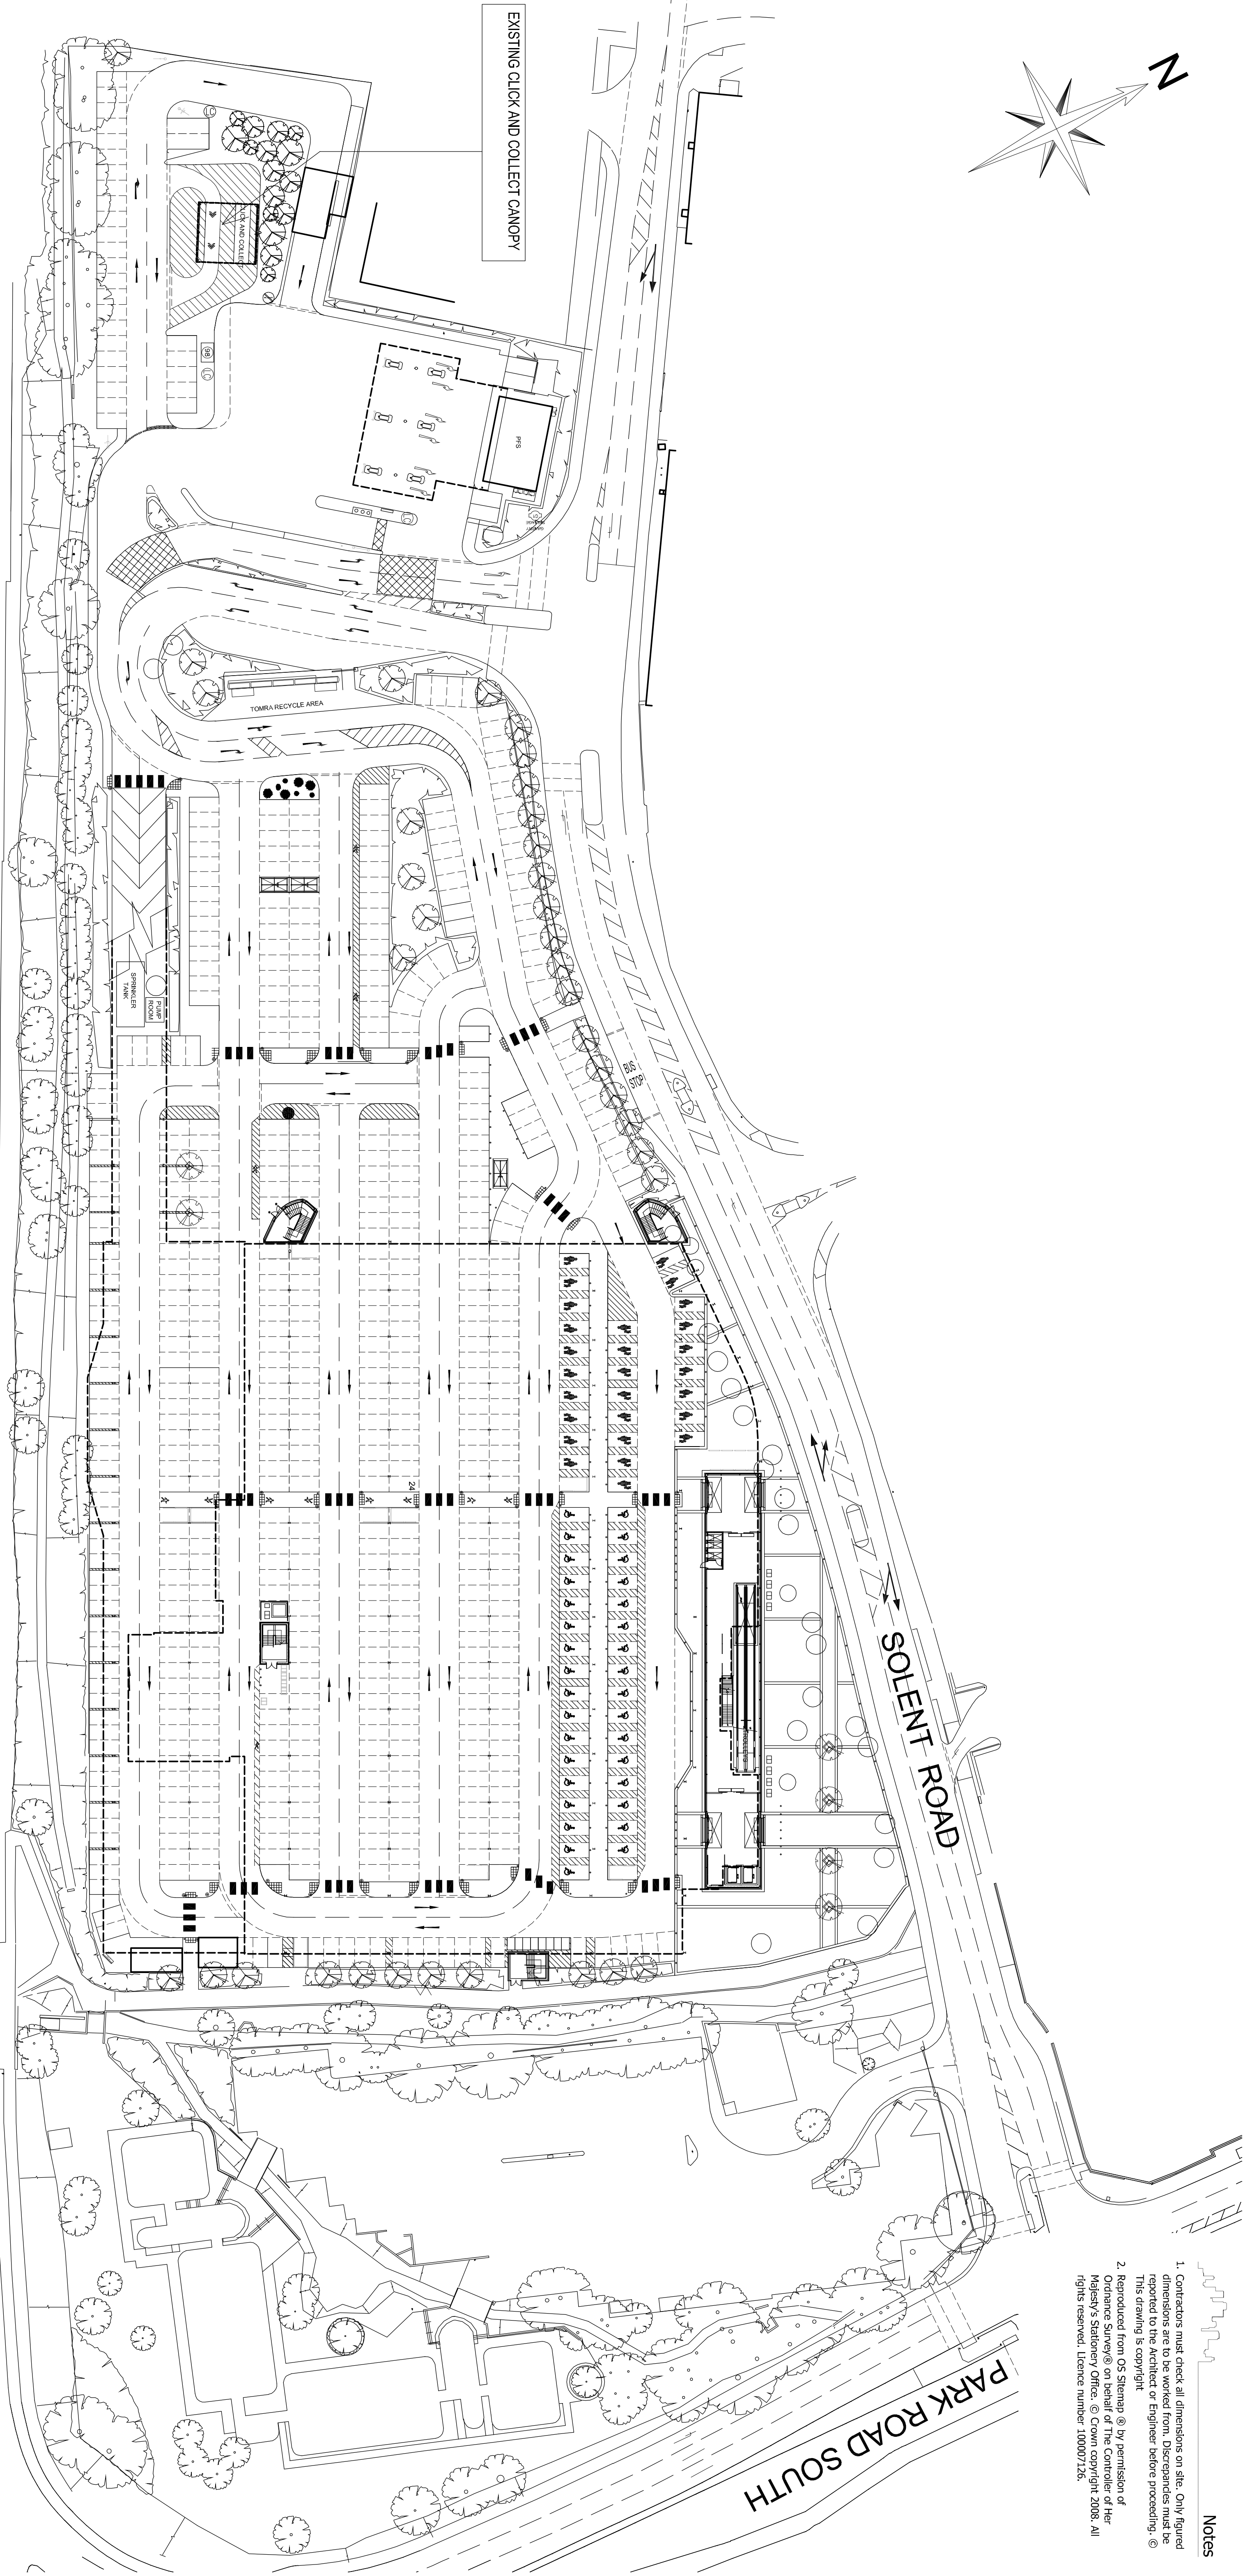

A27

ISSUED FOR PLANNING

Revision	Description				Drawn	Checked	Date		
Preliminary	☐	Information	☐	Tender	☐	Construction	☐	As Built	☐



Title
**TESCO HAVENT EXTRA
PROPOSED CLICK AND COLLECT POD**

Detail
EXISTING SITE PLAN

Scale
1:500@A1

Date
JUNE 15

Drawn
AD

Chk
RT

17464-P002

Please consider the environment before printing this drawing