


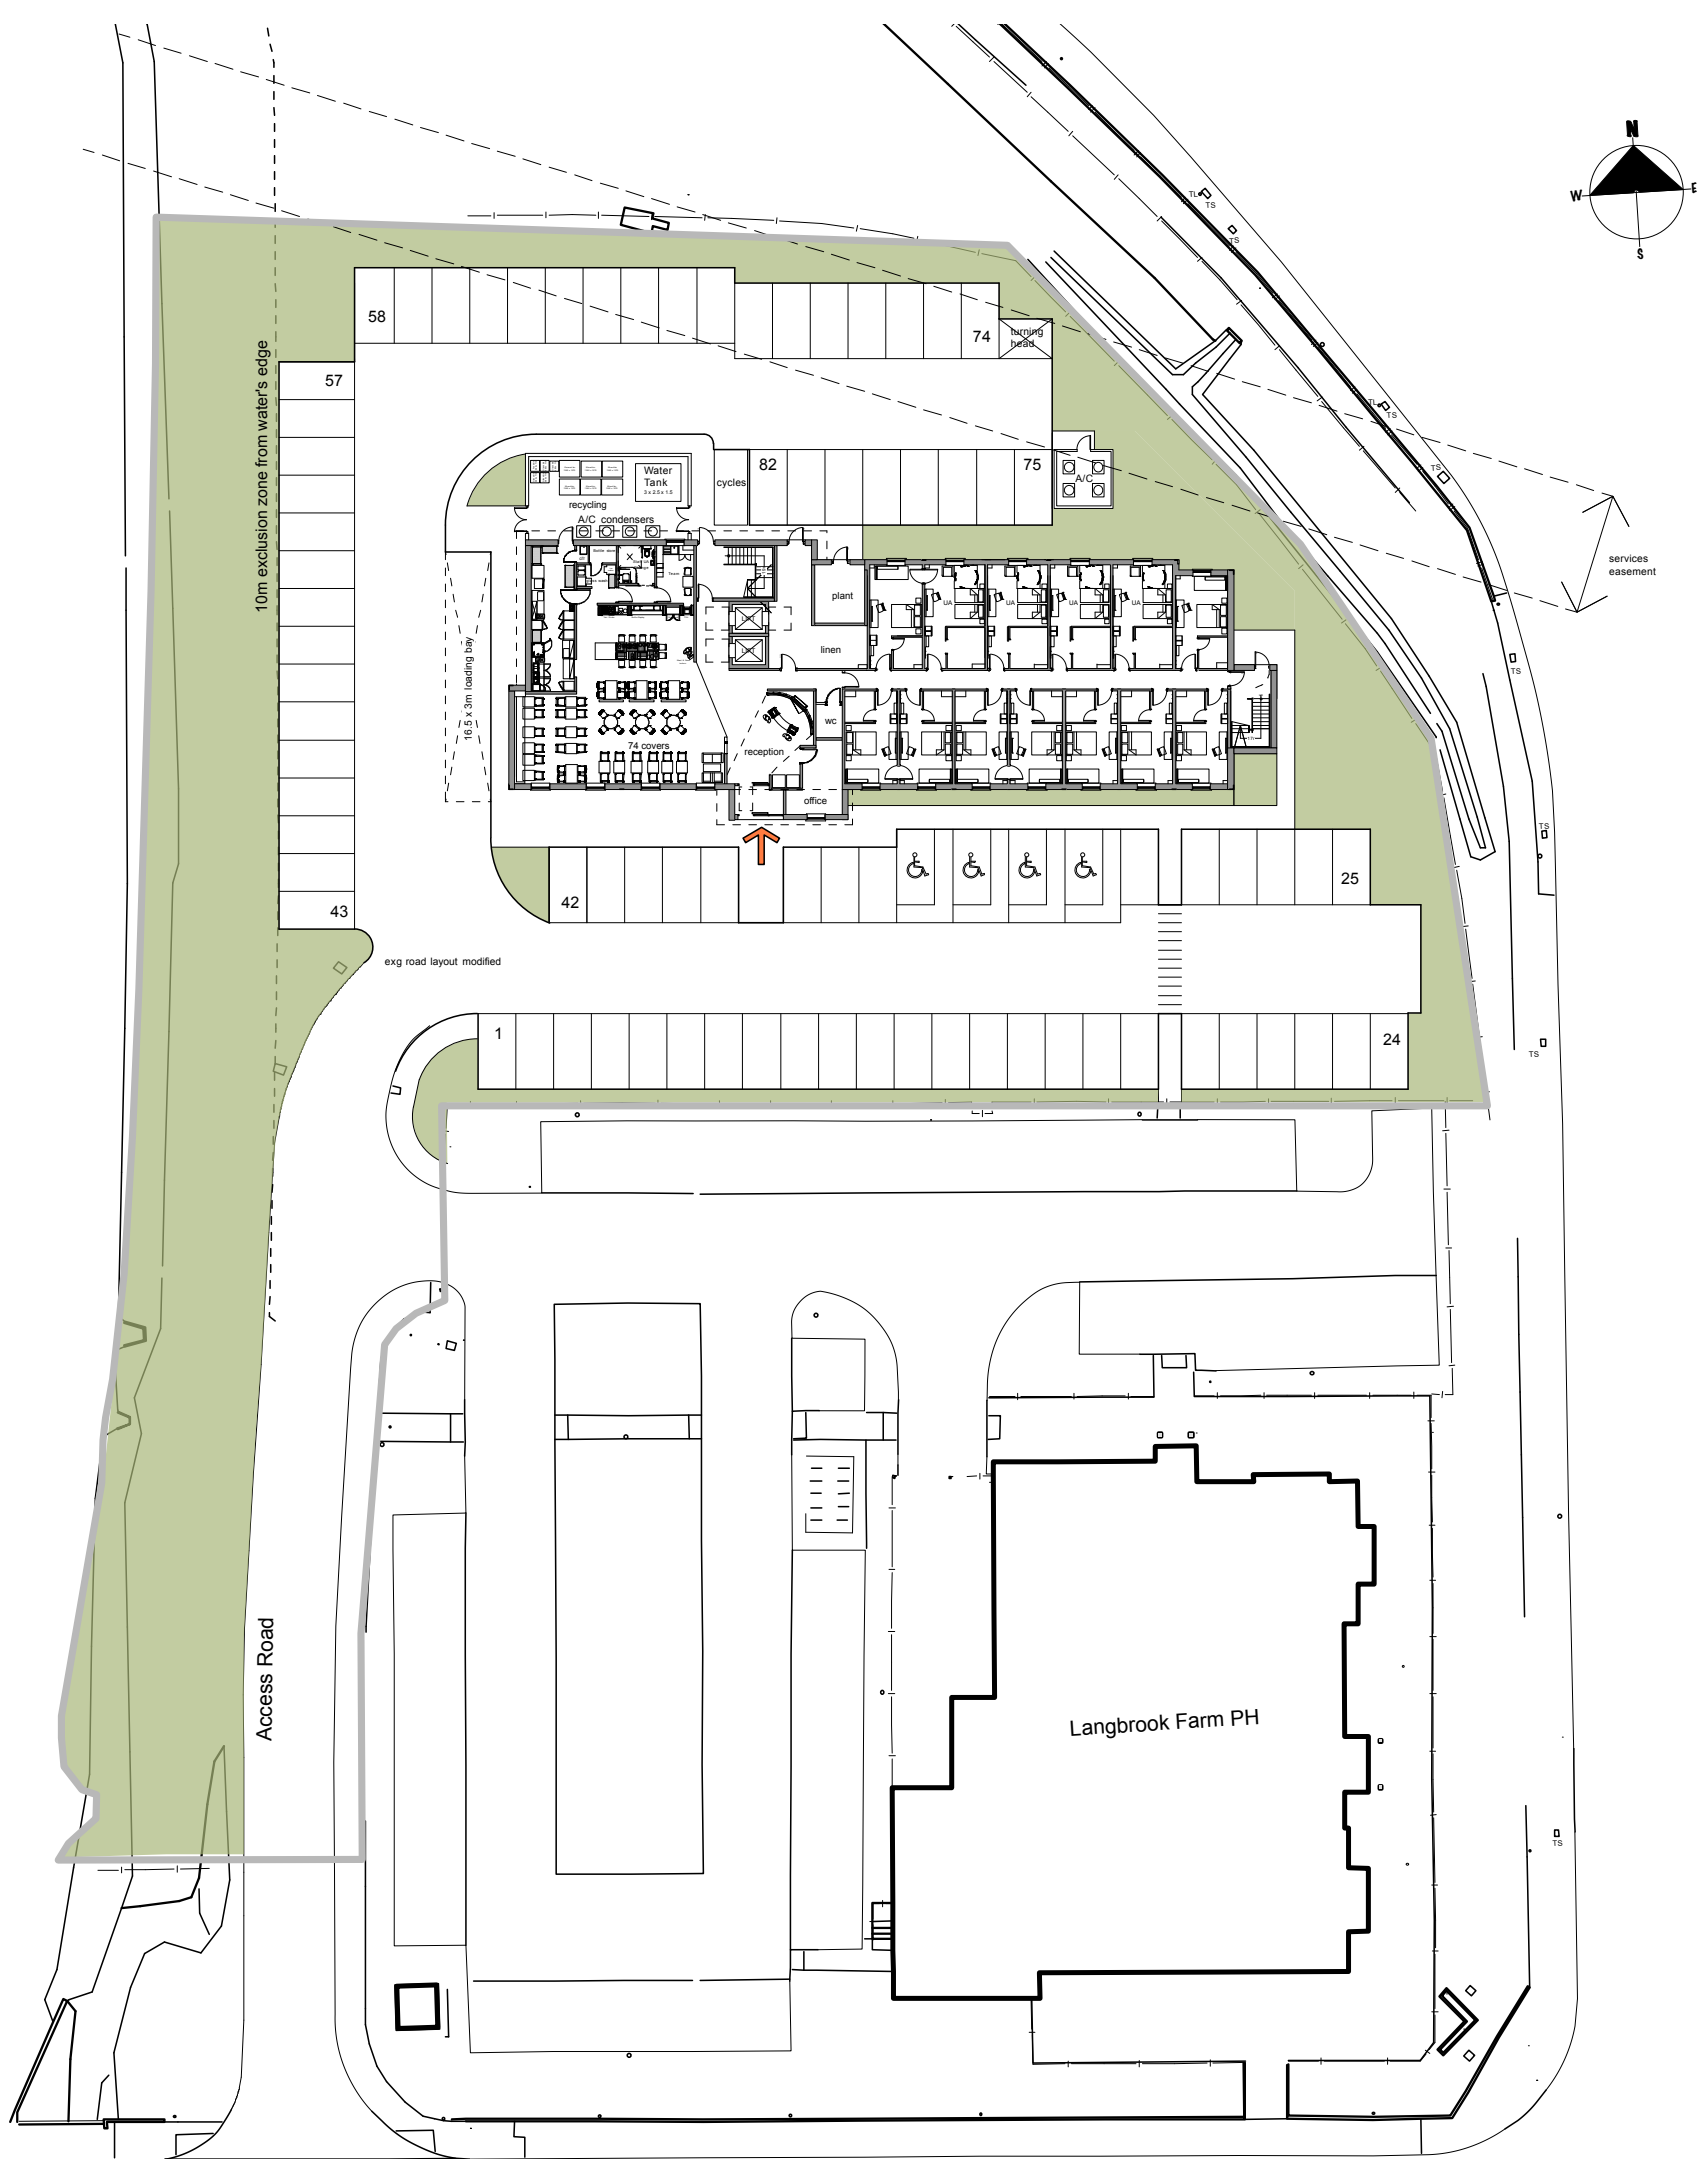

C	06.11.14	Service Yard amended to suit revised footprint	PF
B	30.10.14	Service Yard and Parking layout amended	PF
A	11.9.14	Redrawn	NW
Rev	Date	Description	By

Brooklands Yard
Southover High Street
Lewes
East Sussex
BN7 1HU

Tel. 01273 470269
www.axiomarchitects.co.uk

Client

Whitbread Group PLC

Project

New Premier Inn
Langstone Road
Havant

Drawing

Proposed Site Plan

Scale	Status	Date	Drawn	Checked
1:500 @ A3	planning	11.9.14	nw	

Drawing No.	Revision
-------------	----------

3654/P2 **C**