






- Proposed walls
- Existing walls

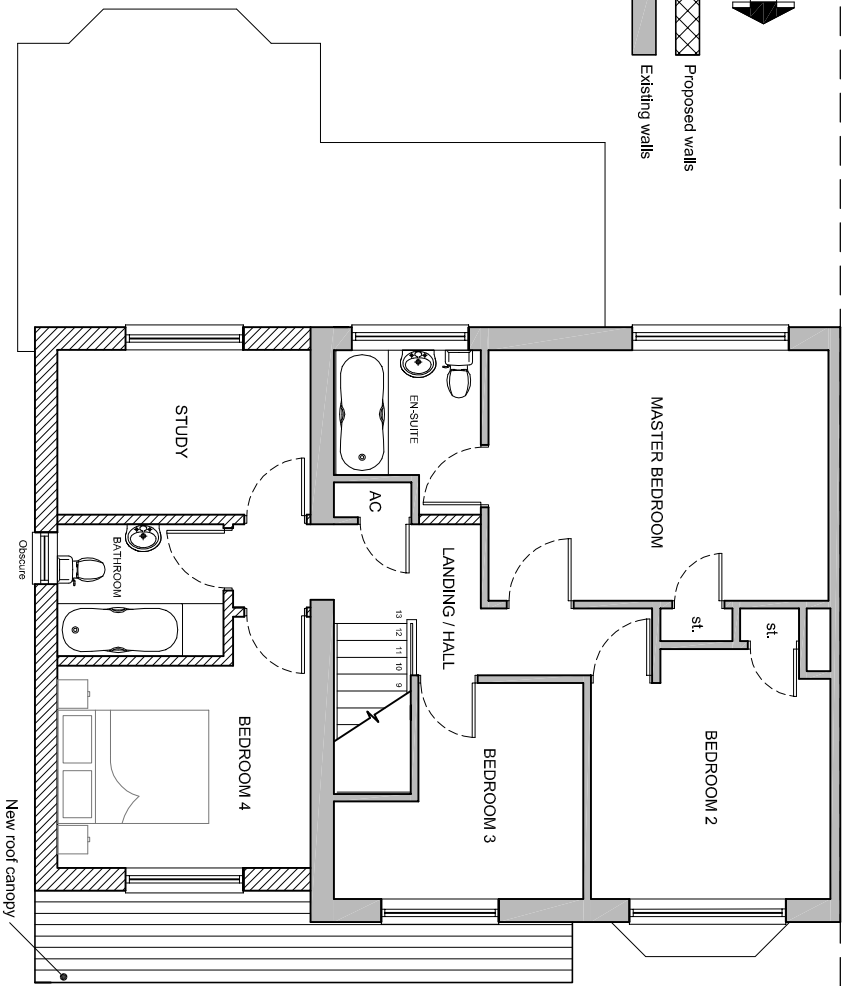


First floor plan

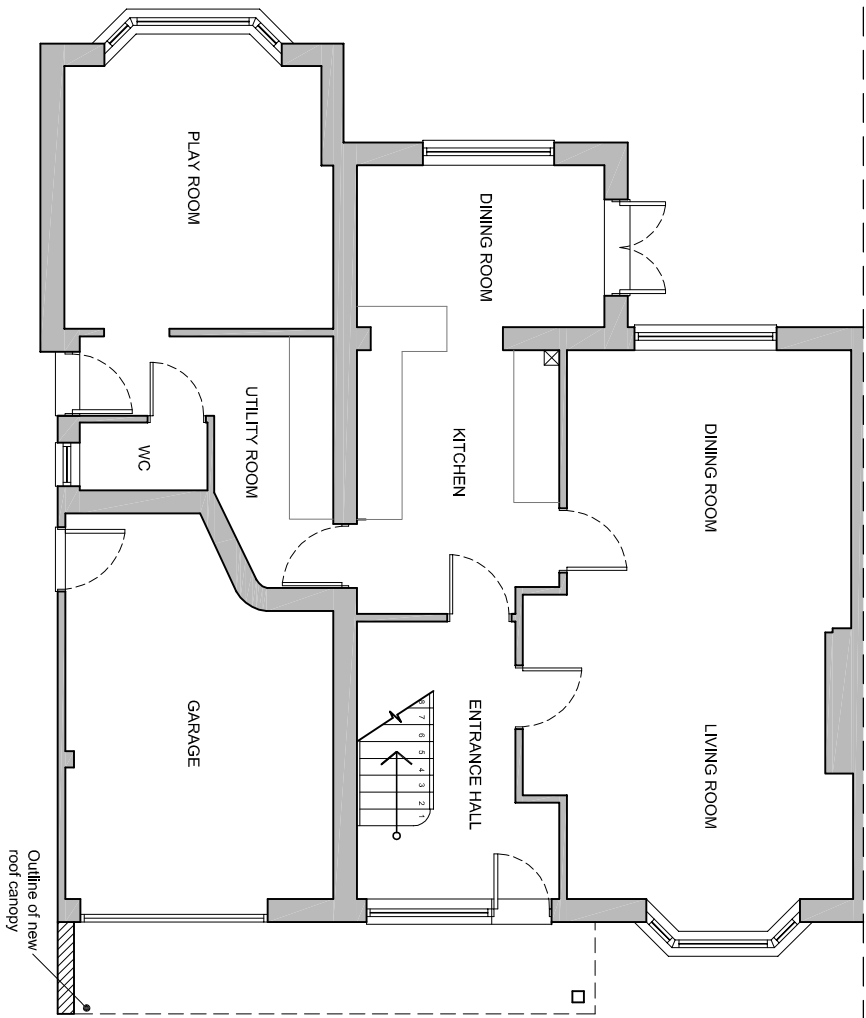


Ground floor plan

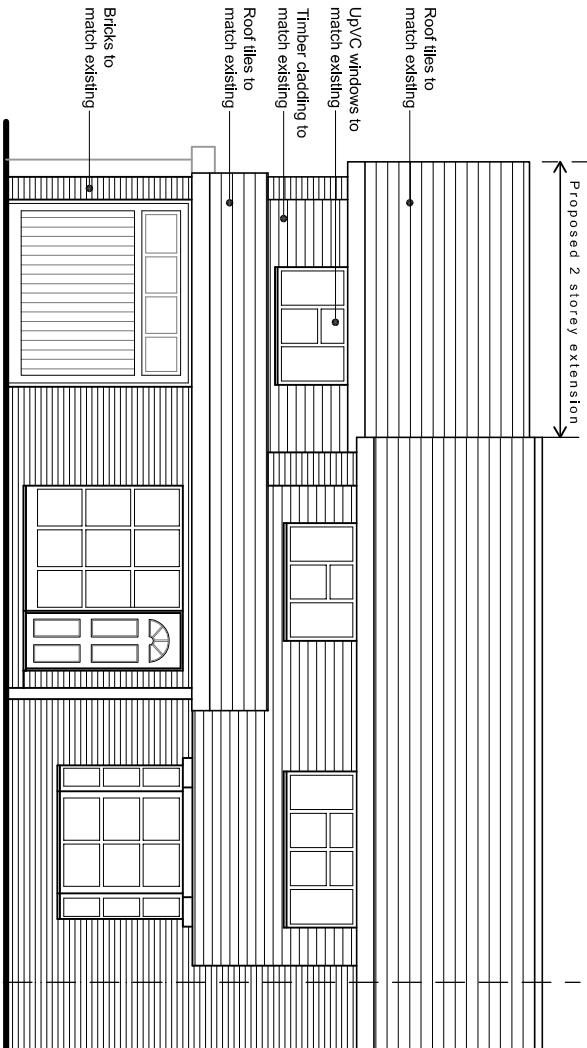

North (front) elevation

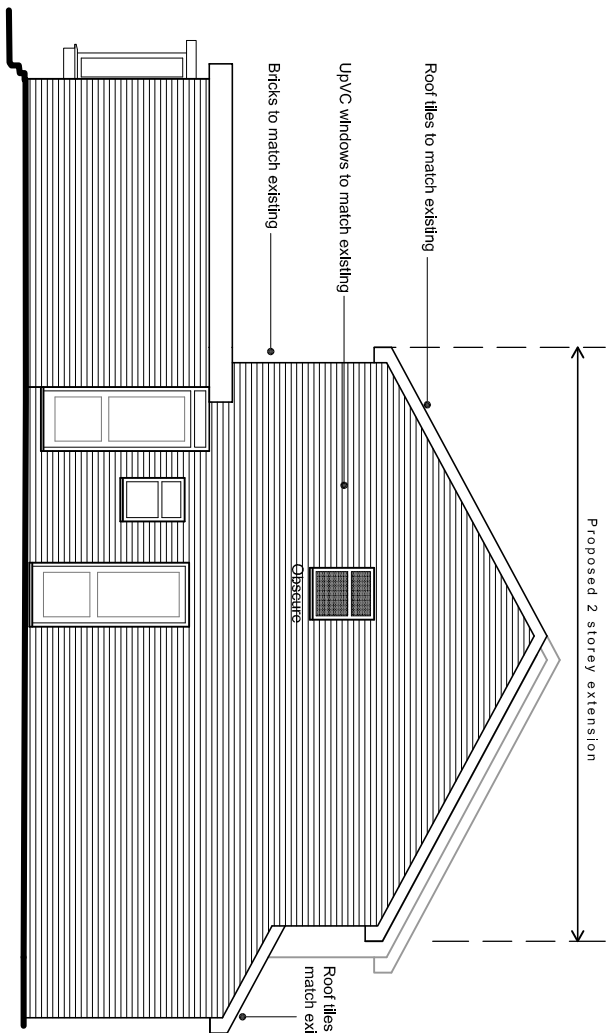

East (side) elevation

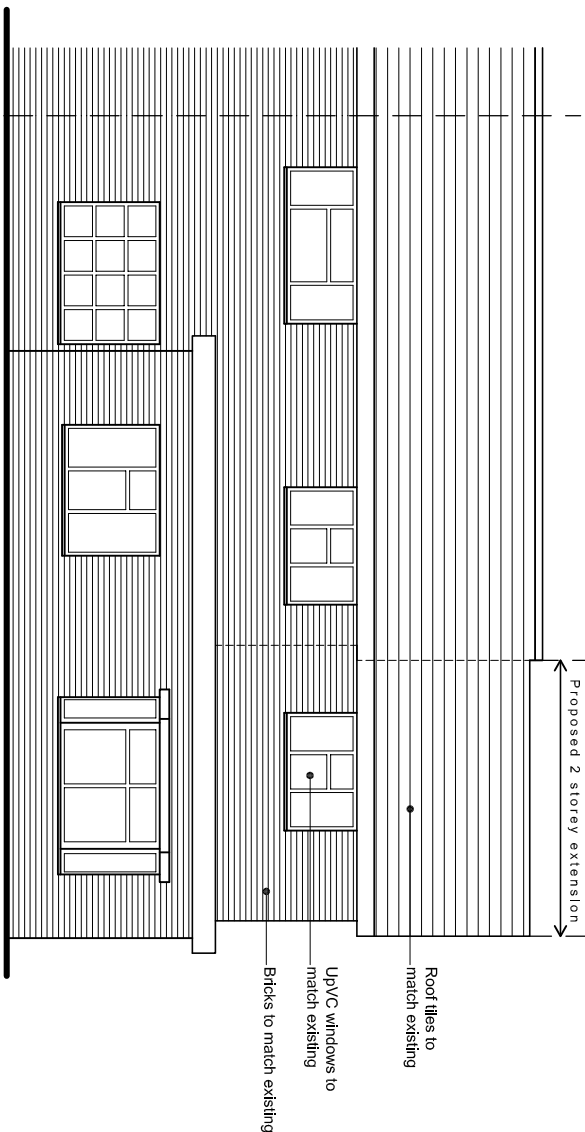


South (rear) elevation

Proposed plans & elevations scale 1:100

NOTES:

Dimensions to be checked on site before commencing work. Any discrepancies shall be reported to the architect immediately.
Do not scale from these drawings except for planning purposes. Use figured dimensions only.
Where applicable this drawing is to be read in conjunction with other consultants' drawings.

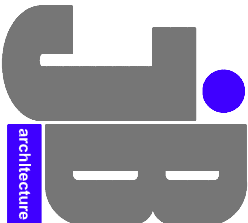

JIMMY BESSANT ARCHITECTURE
TEL: 01243 373620 M: 07769904282
E: jimmy@jb-architecture.co.uk
Web: www.jb-architecture.co.uk

For
MR & MRS APPELBY
Project
**PROPOSED SIDE EXTENSION
AT 1 OAK TREE DRIVE
EMSWORTH
PO10 7UJ**

Title
PROPOSED PLANS & ELEVATIONS

Date	Drawn	Scale	Checked
MARCH 2015	JB	1:100 @ A3	-
Job Number	Drawing Number	Revision	
PL3615	49		