



SUPERSEDED

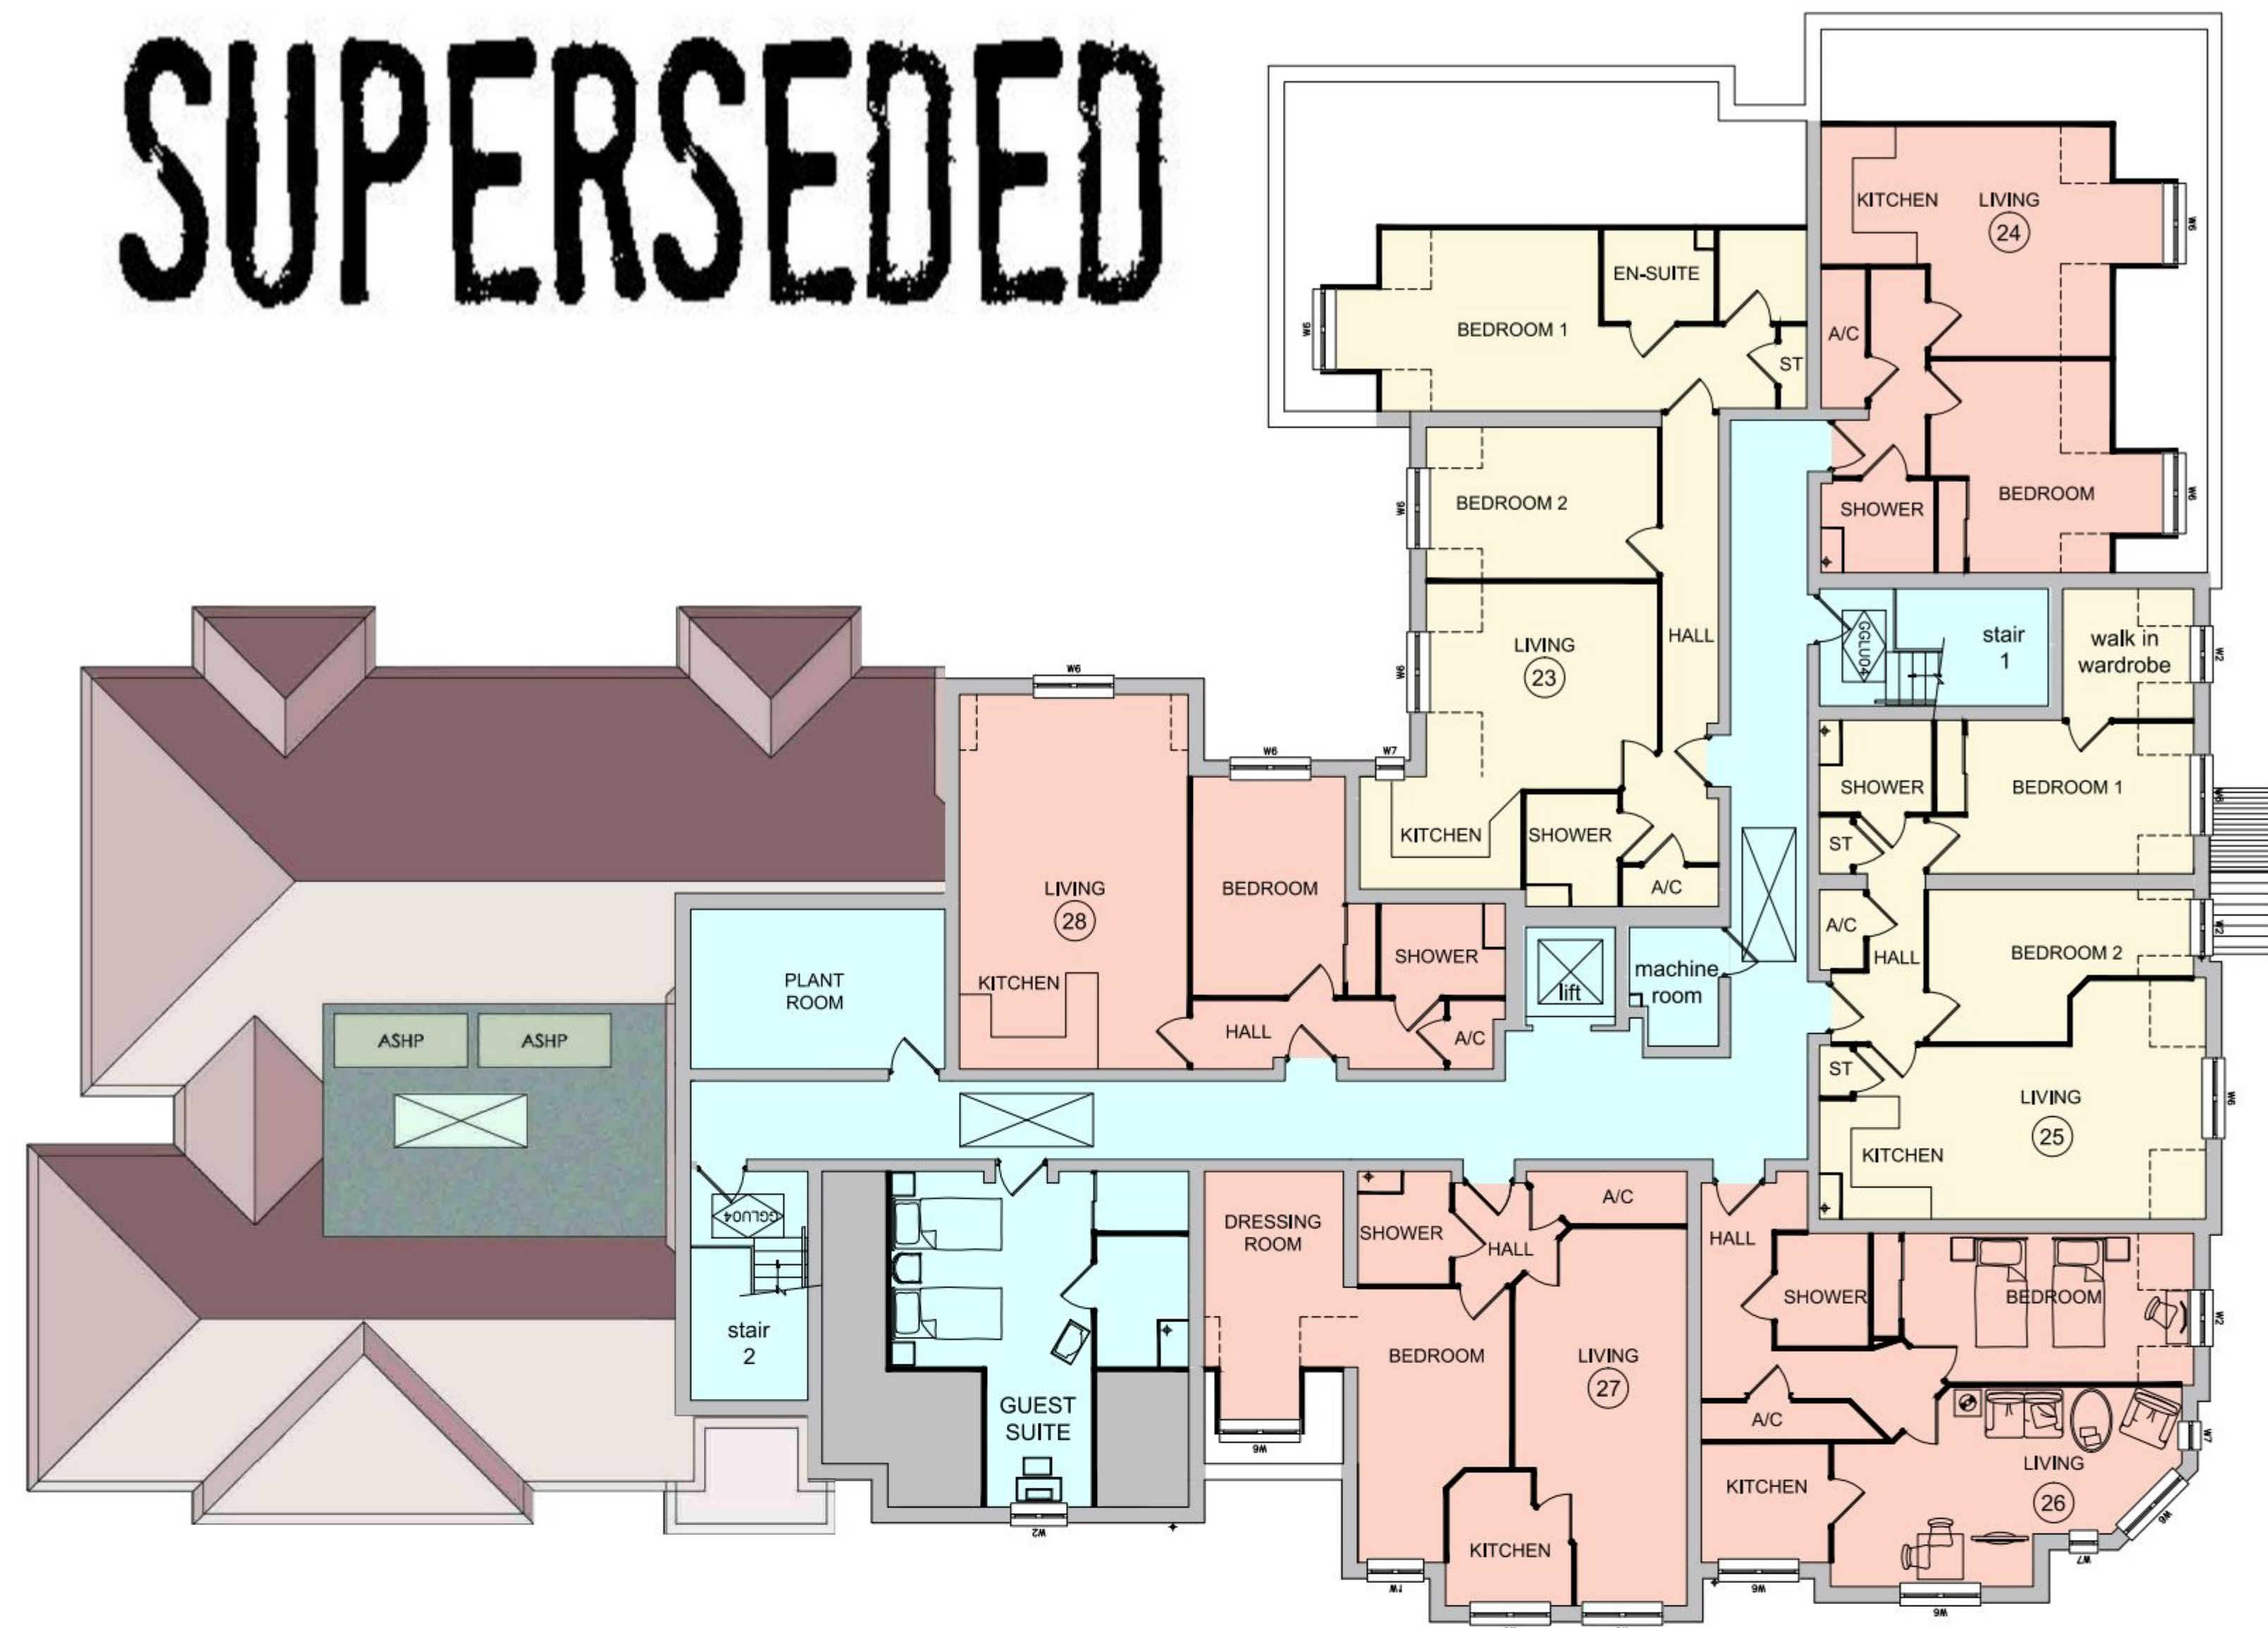



FLAT MIX:
1 BED APARTMENTS = 04
2 BED APARTMENTS = 02
TOTAL = 06

- 1 BED APARTMENTS
- 2 BED APARTMENTS
- COMMUNAL AREAS

REVISIONS		
Rev.	Date	By

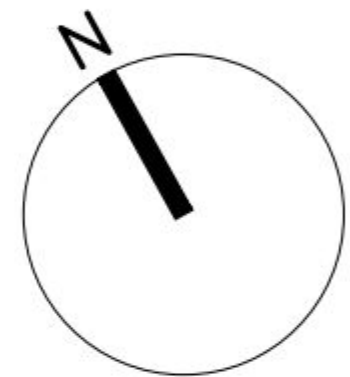

Second Floor Plan

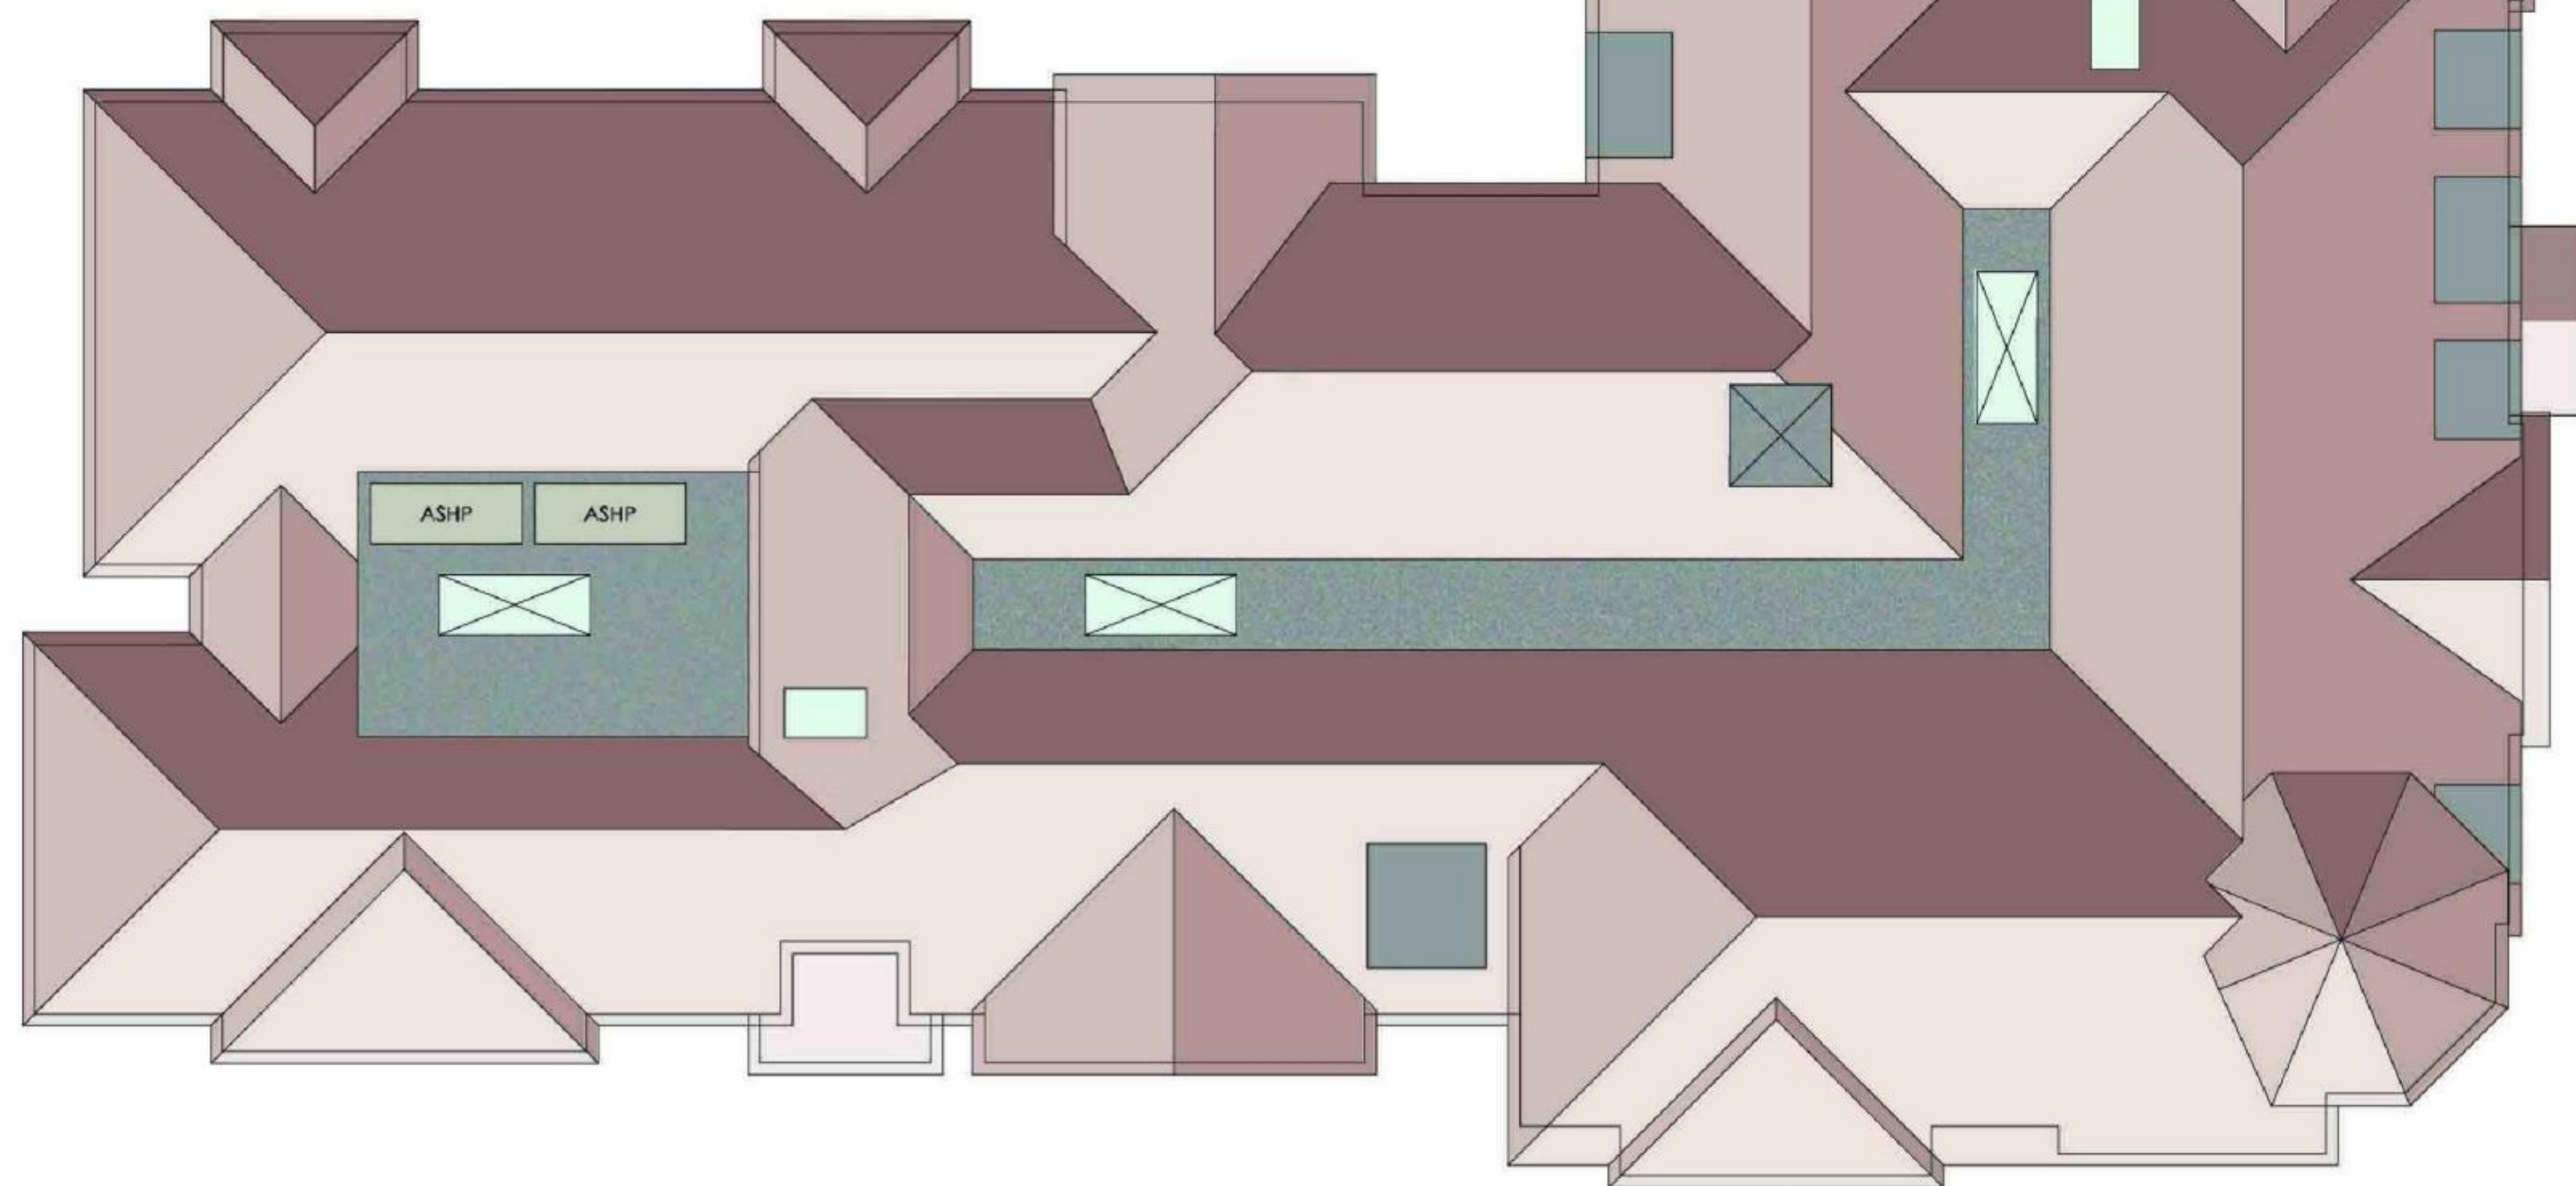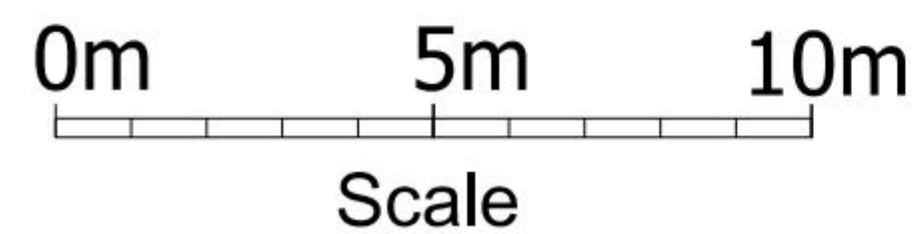

Roof Plan

London Road, WaterlooVille - Proposed Sheltered Housing - Second Floor & Roof Plan

© 2014 PLANNING ISSUES

planningissues
TOWN PLANNING AND ARCHITECTURAL DESIGN
John Shelbourn RIBA
Group Design Director
Millstream House * Parkside
Ringwood * Hampshire BH24 3SG
Telephone: (01425) 462109
Fax: (01425) 462101
Email: design@planningissues.co.uk

Client

Churchill
Retirement Living

Project Title

Proposed Sheltered Housing
London Road
WATERLOOVILLE

Drawing Title

SECOND FLOOR & ROOF PLAN

Scale 1:100 @ A1 Date JAN 2015

Drawn SRB Checked RKP/JFS

Drawing No. Rev.

10072WV - P04