


Proposed Site Plan

Notes

This drawing is copyright. Figures and dimensions are to be taken in preference to scaled and large scaled drawings in preference to small. The builder is to carry out an inspection before start of work and satisfy himself of the extent of the work required. Any discrepancies found when the drawing should be reported to the author before work commences. Parts of the property which are covered or inaccessible have not been inspected and no responsibility is accepted for these items. This includes underground plumbing and drainage. No work is to encroach onto neighbouring properties. All work shall comply with British Standards, Codes of Practice and all other relevant legislation.

Original paper size A3

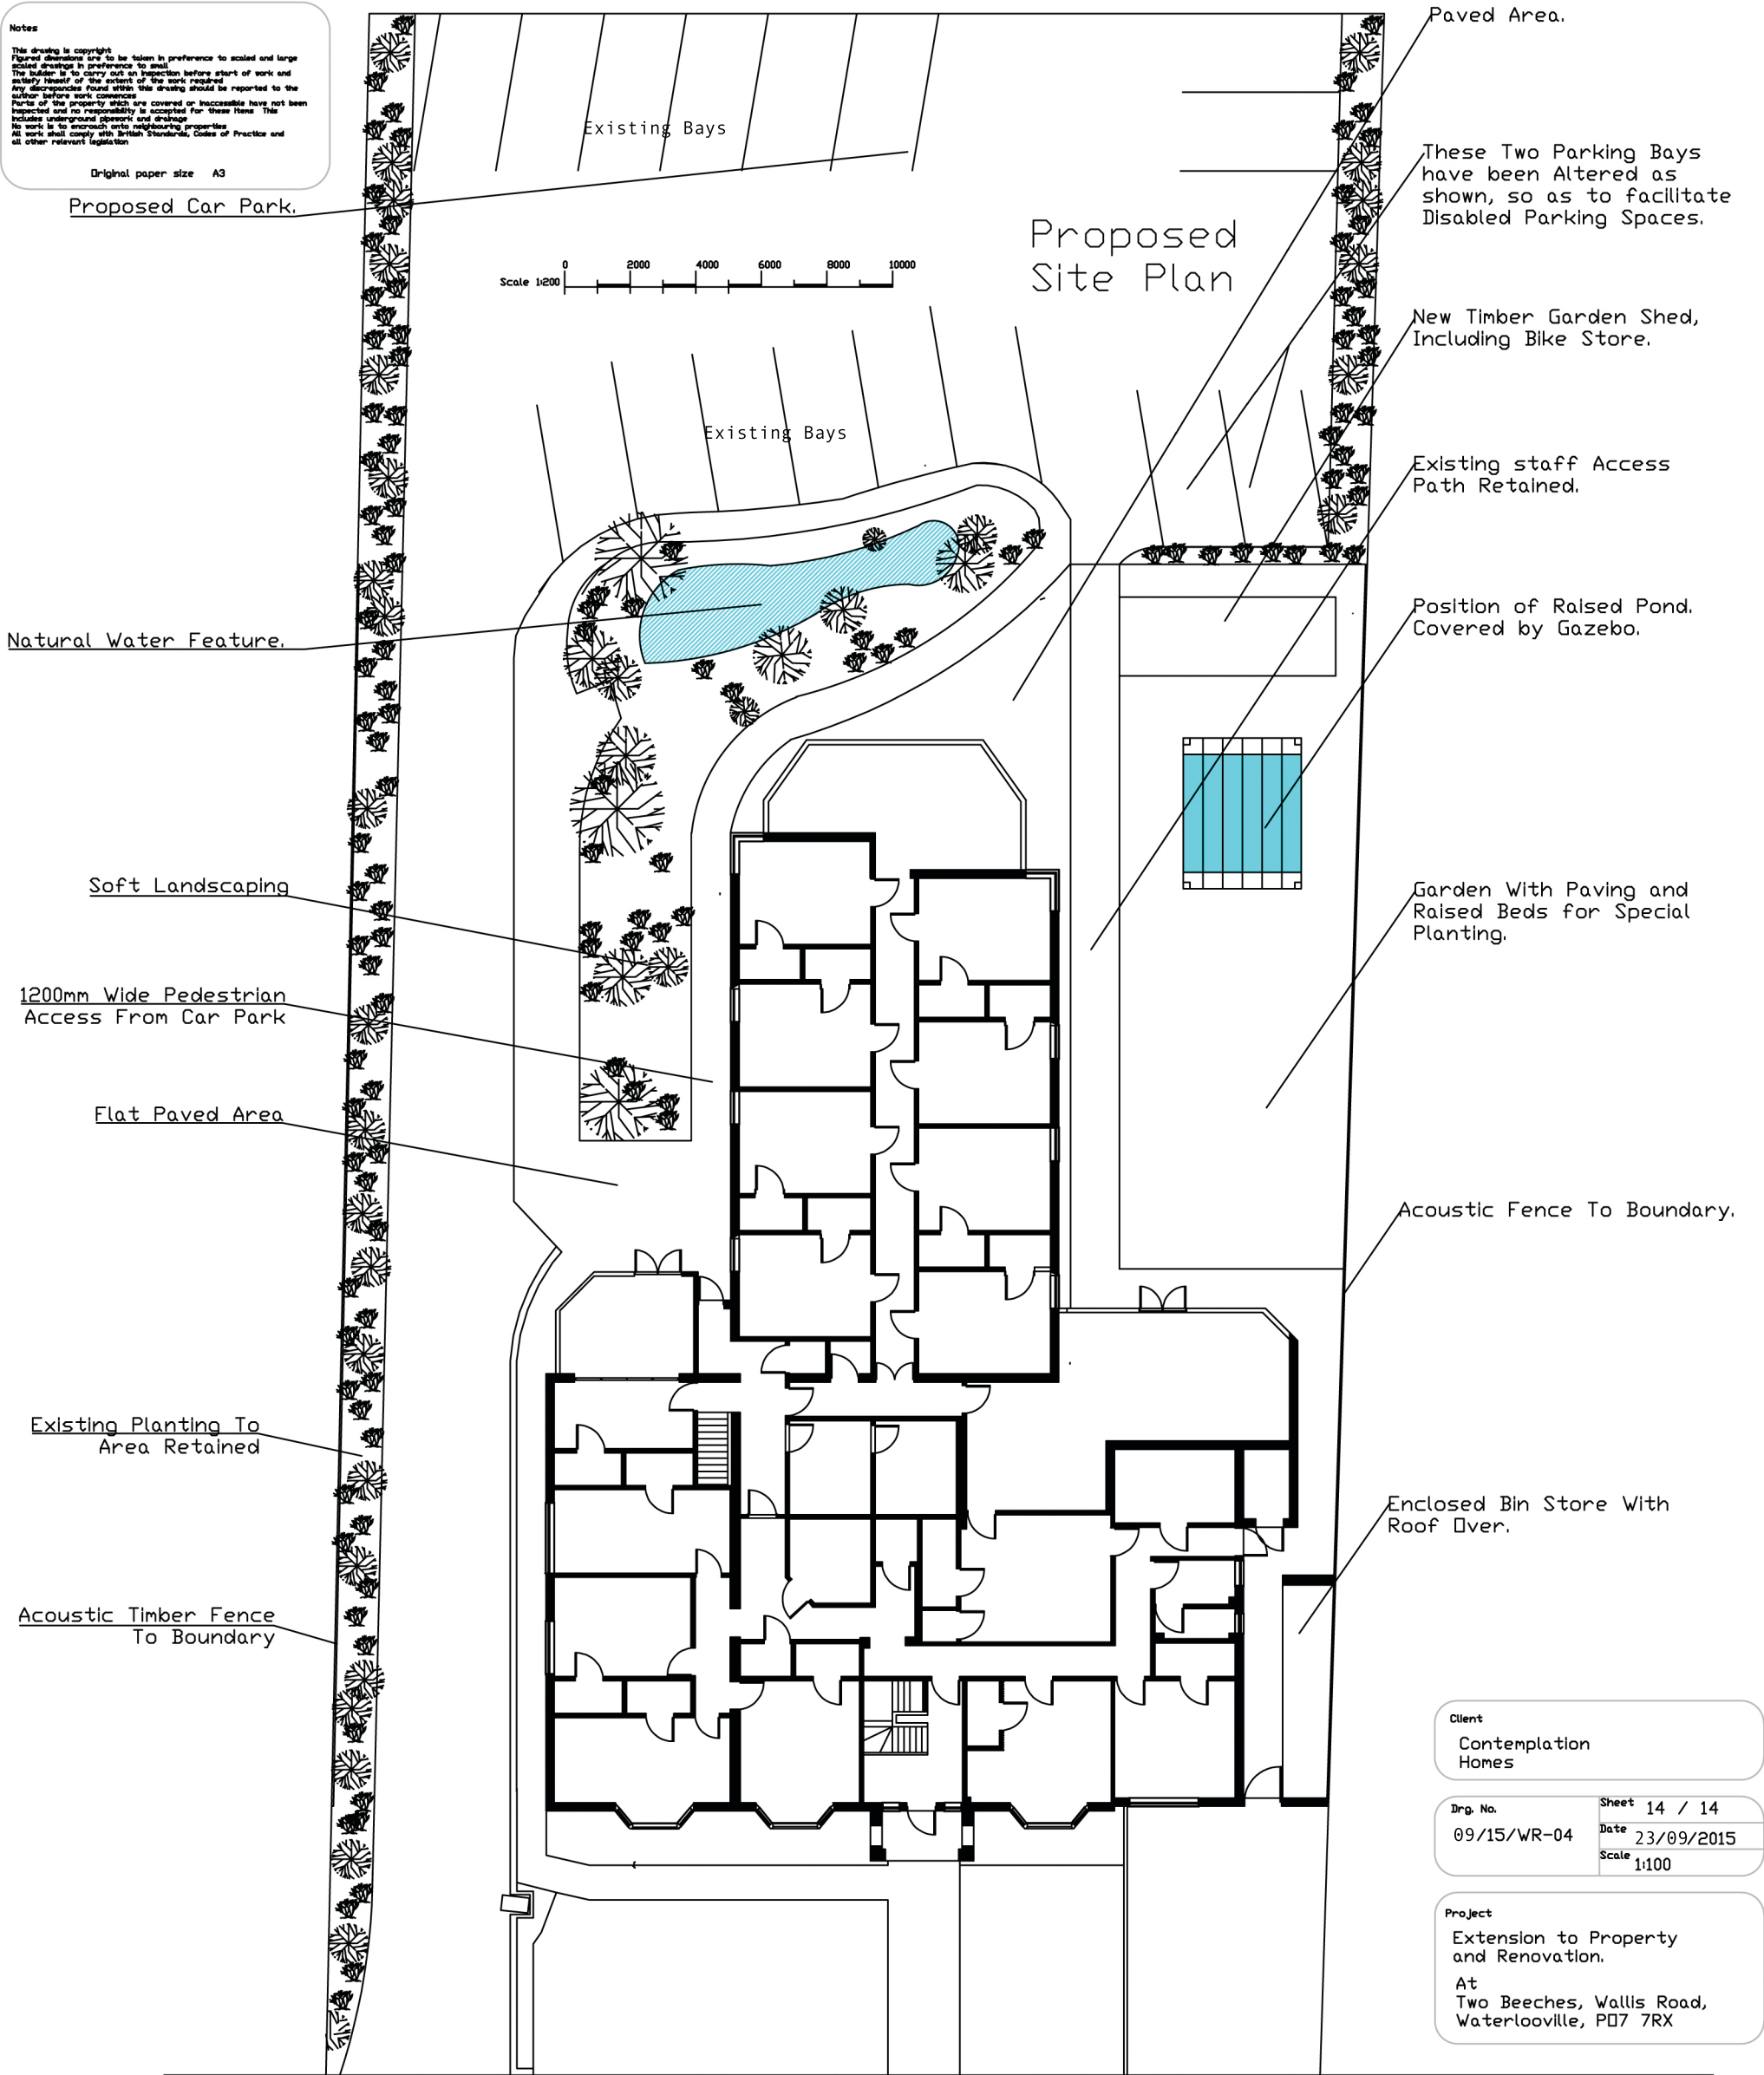

Client	
Contemplation Homes	
Drwg. No.	Sheet 14 / 14
09/15/WR-04	Date 23/09/2015
	Scale 1:100
Project	
Extension to Property and Renovation.	
At Two Beeches, Wallis Road, Waterlooville, PO7 7RX	