




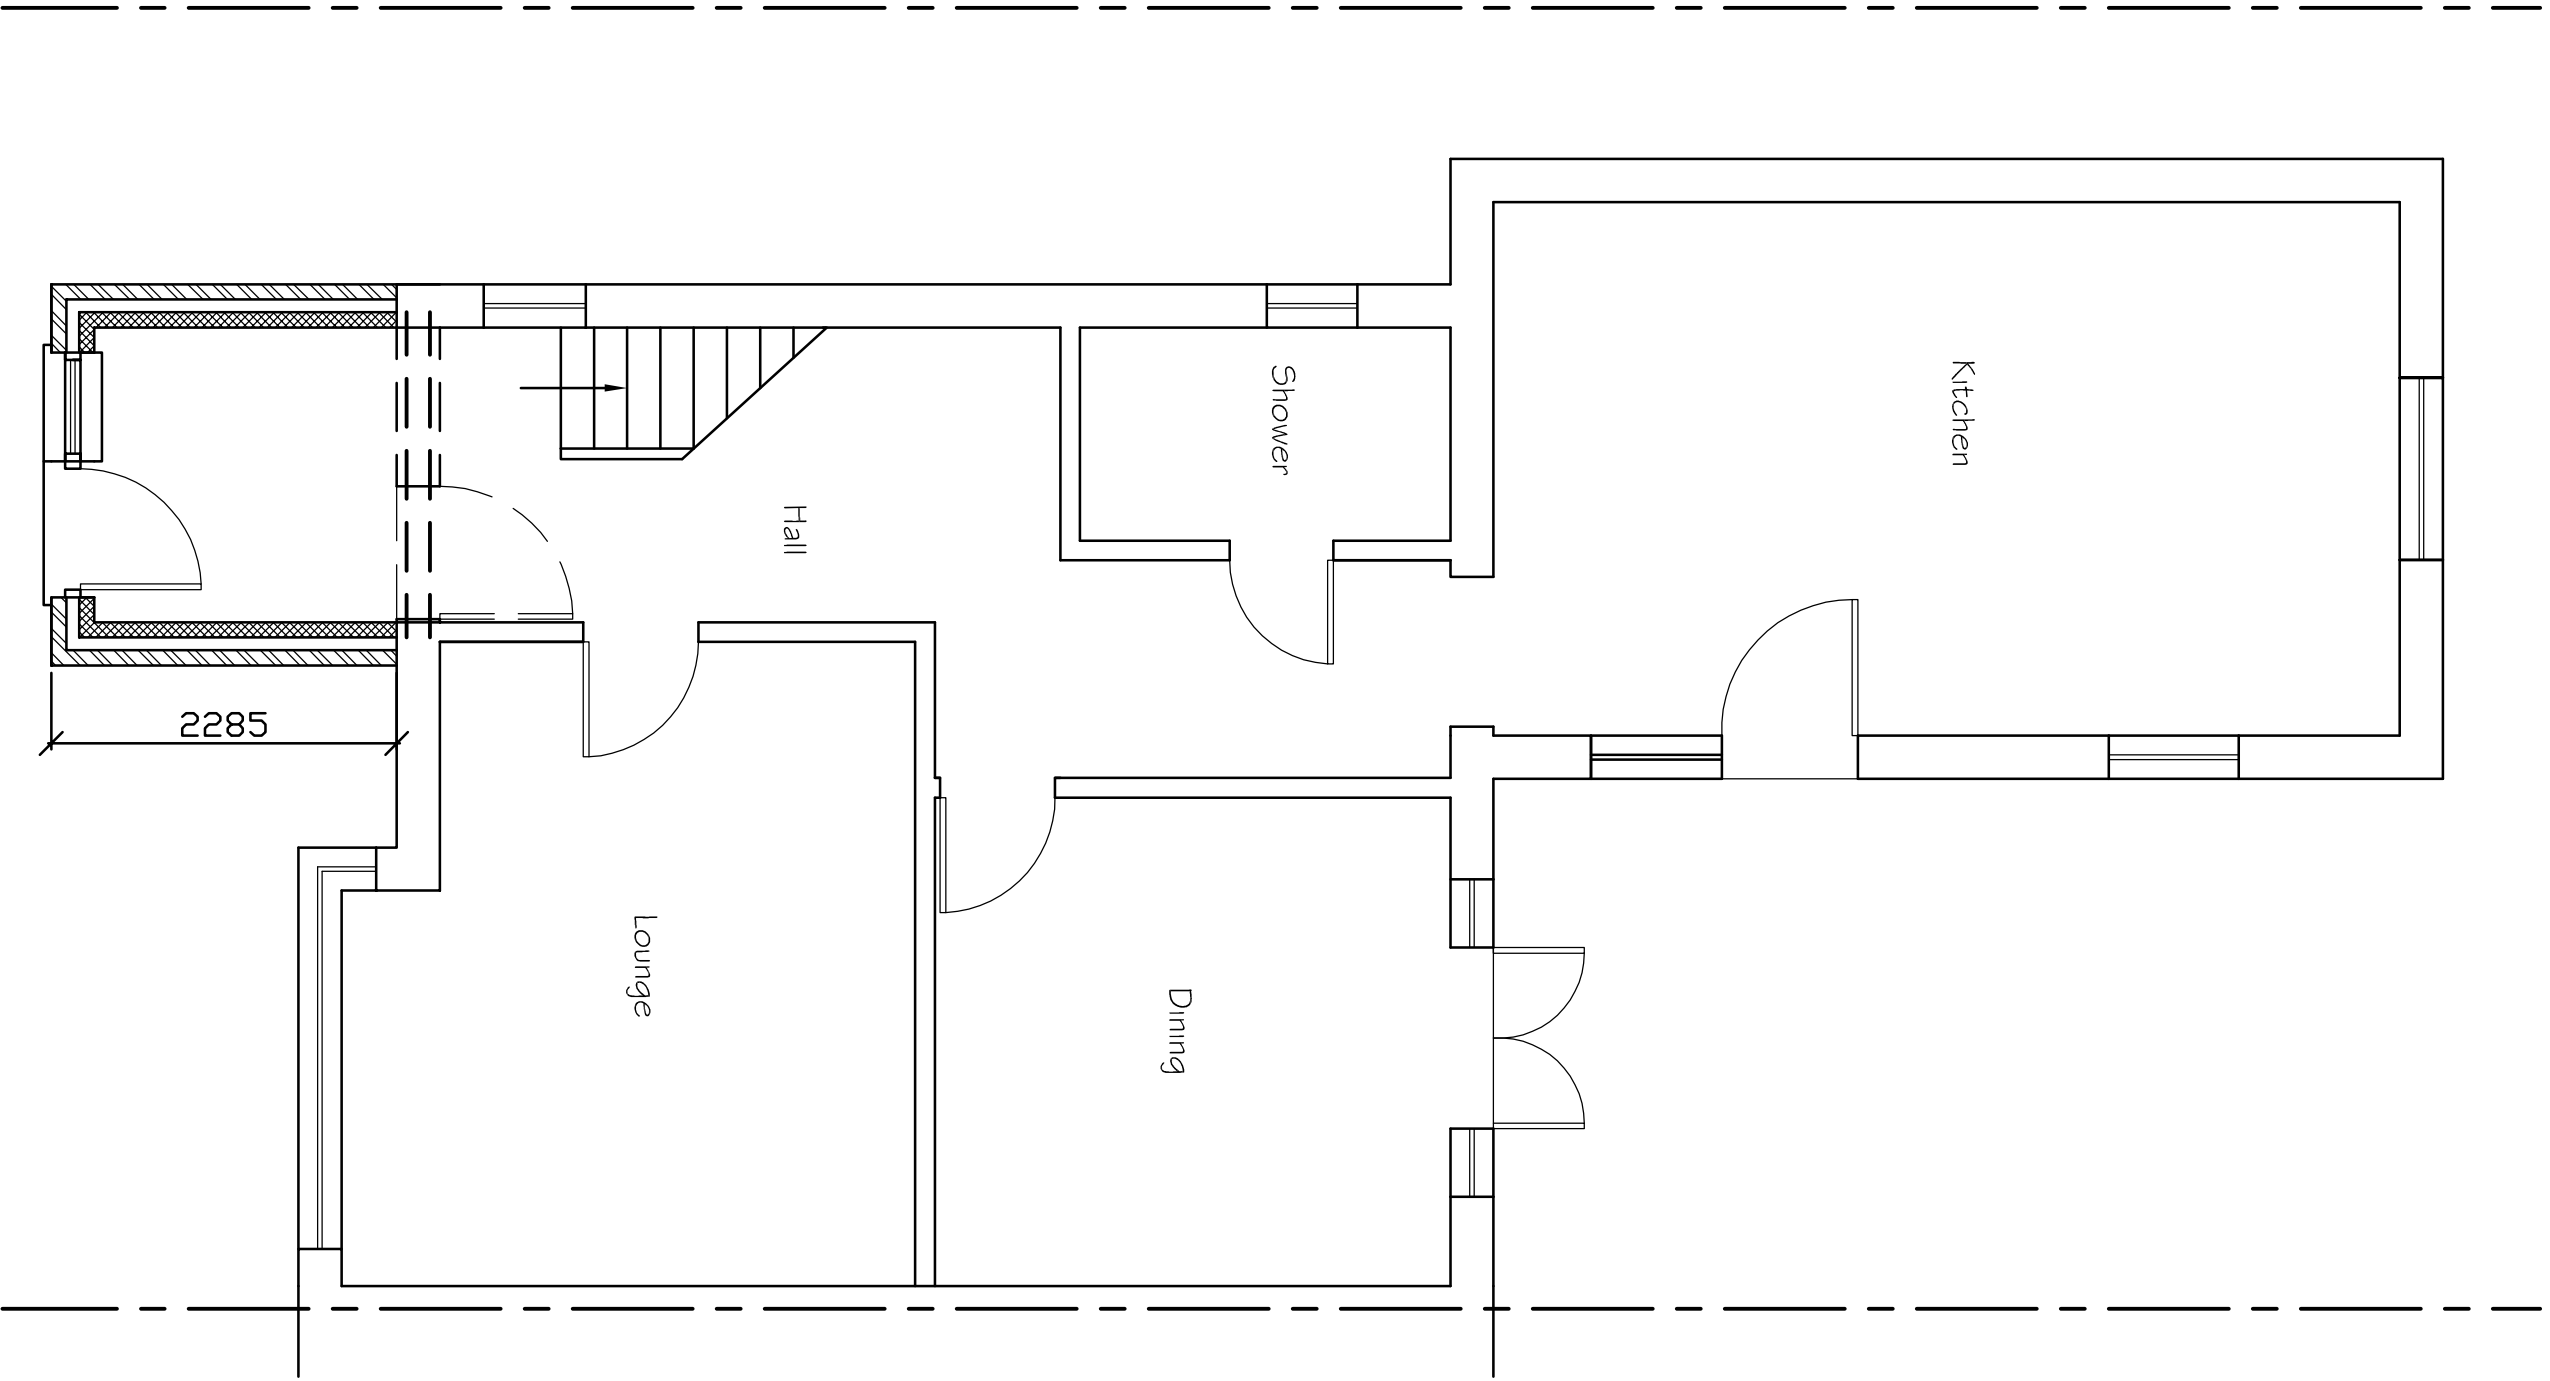







Proposed Ground Floor Plan

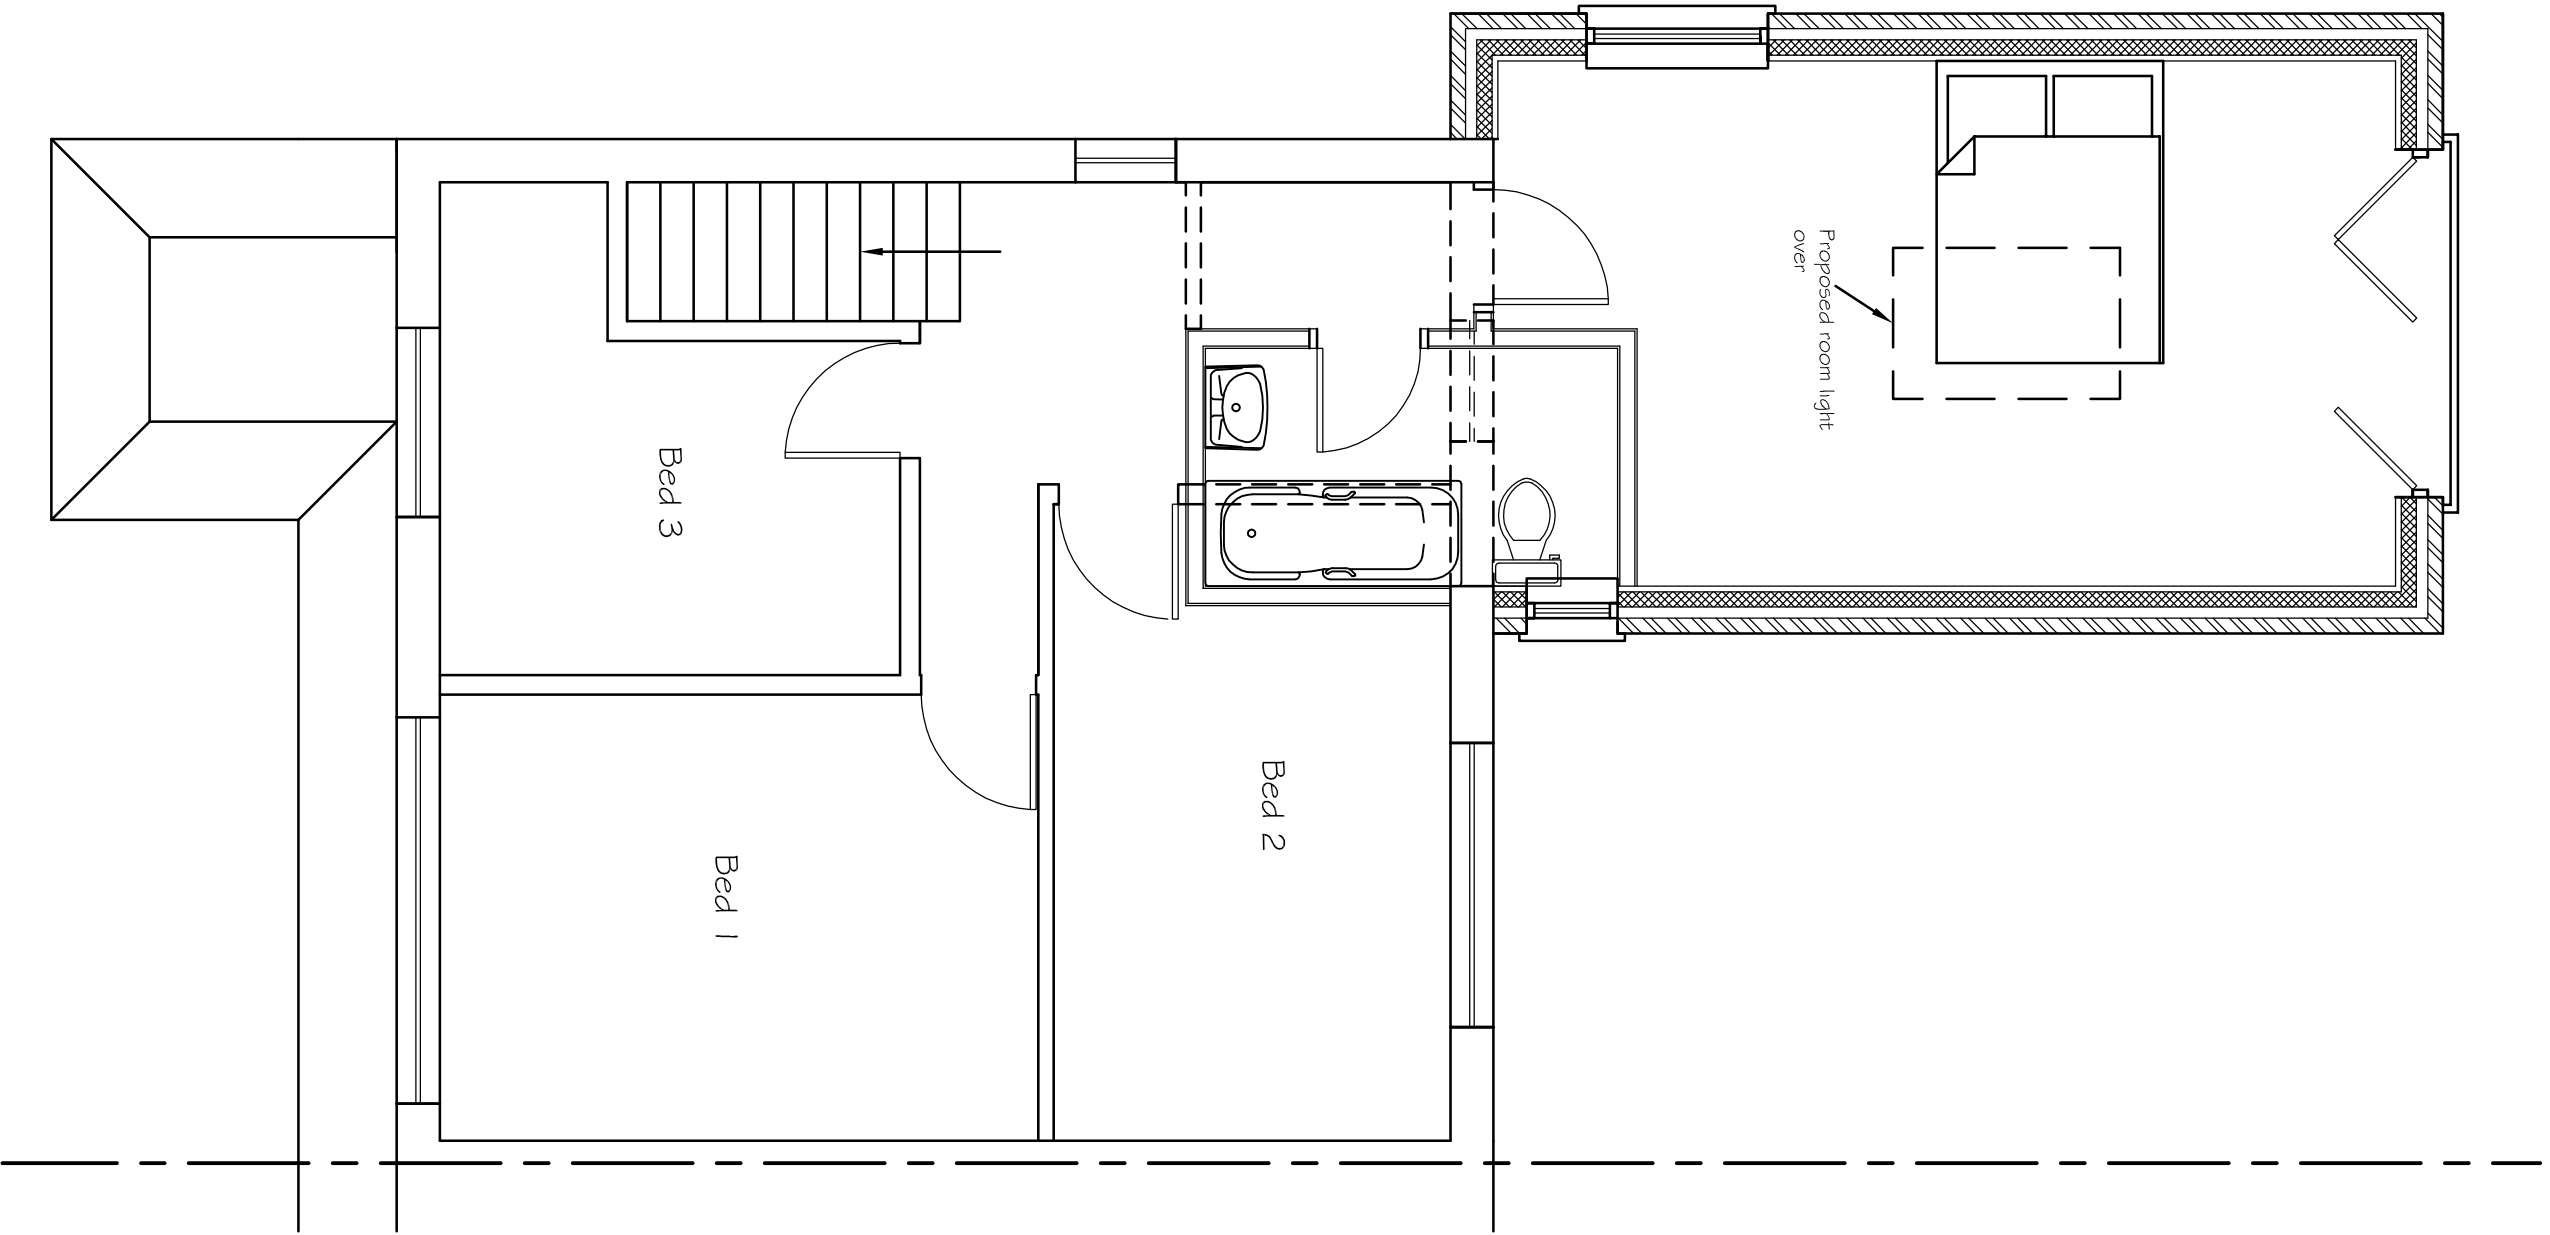

Proposed First Floor Plan

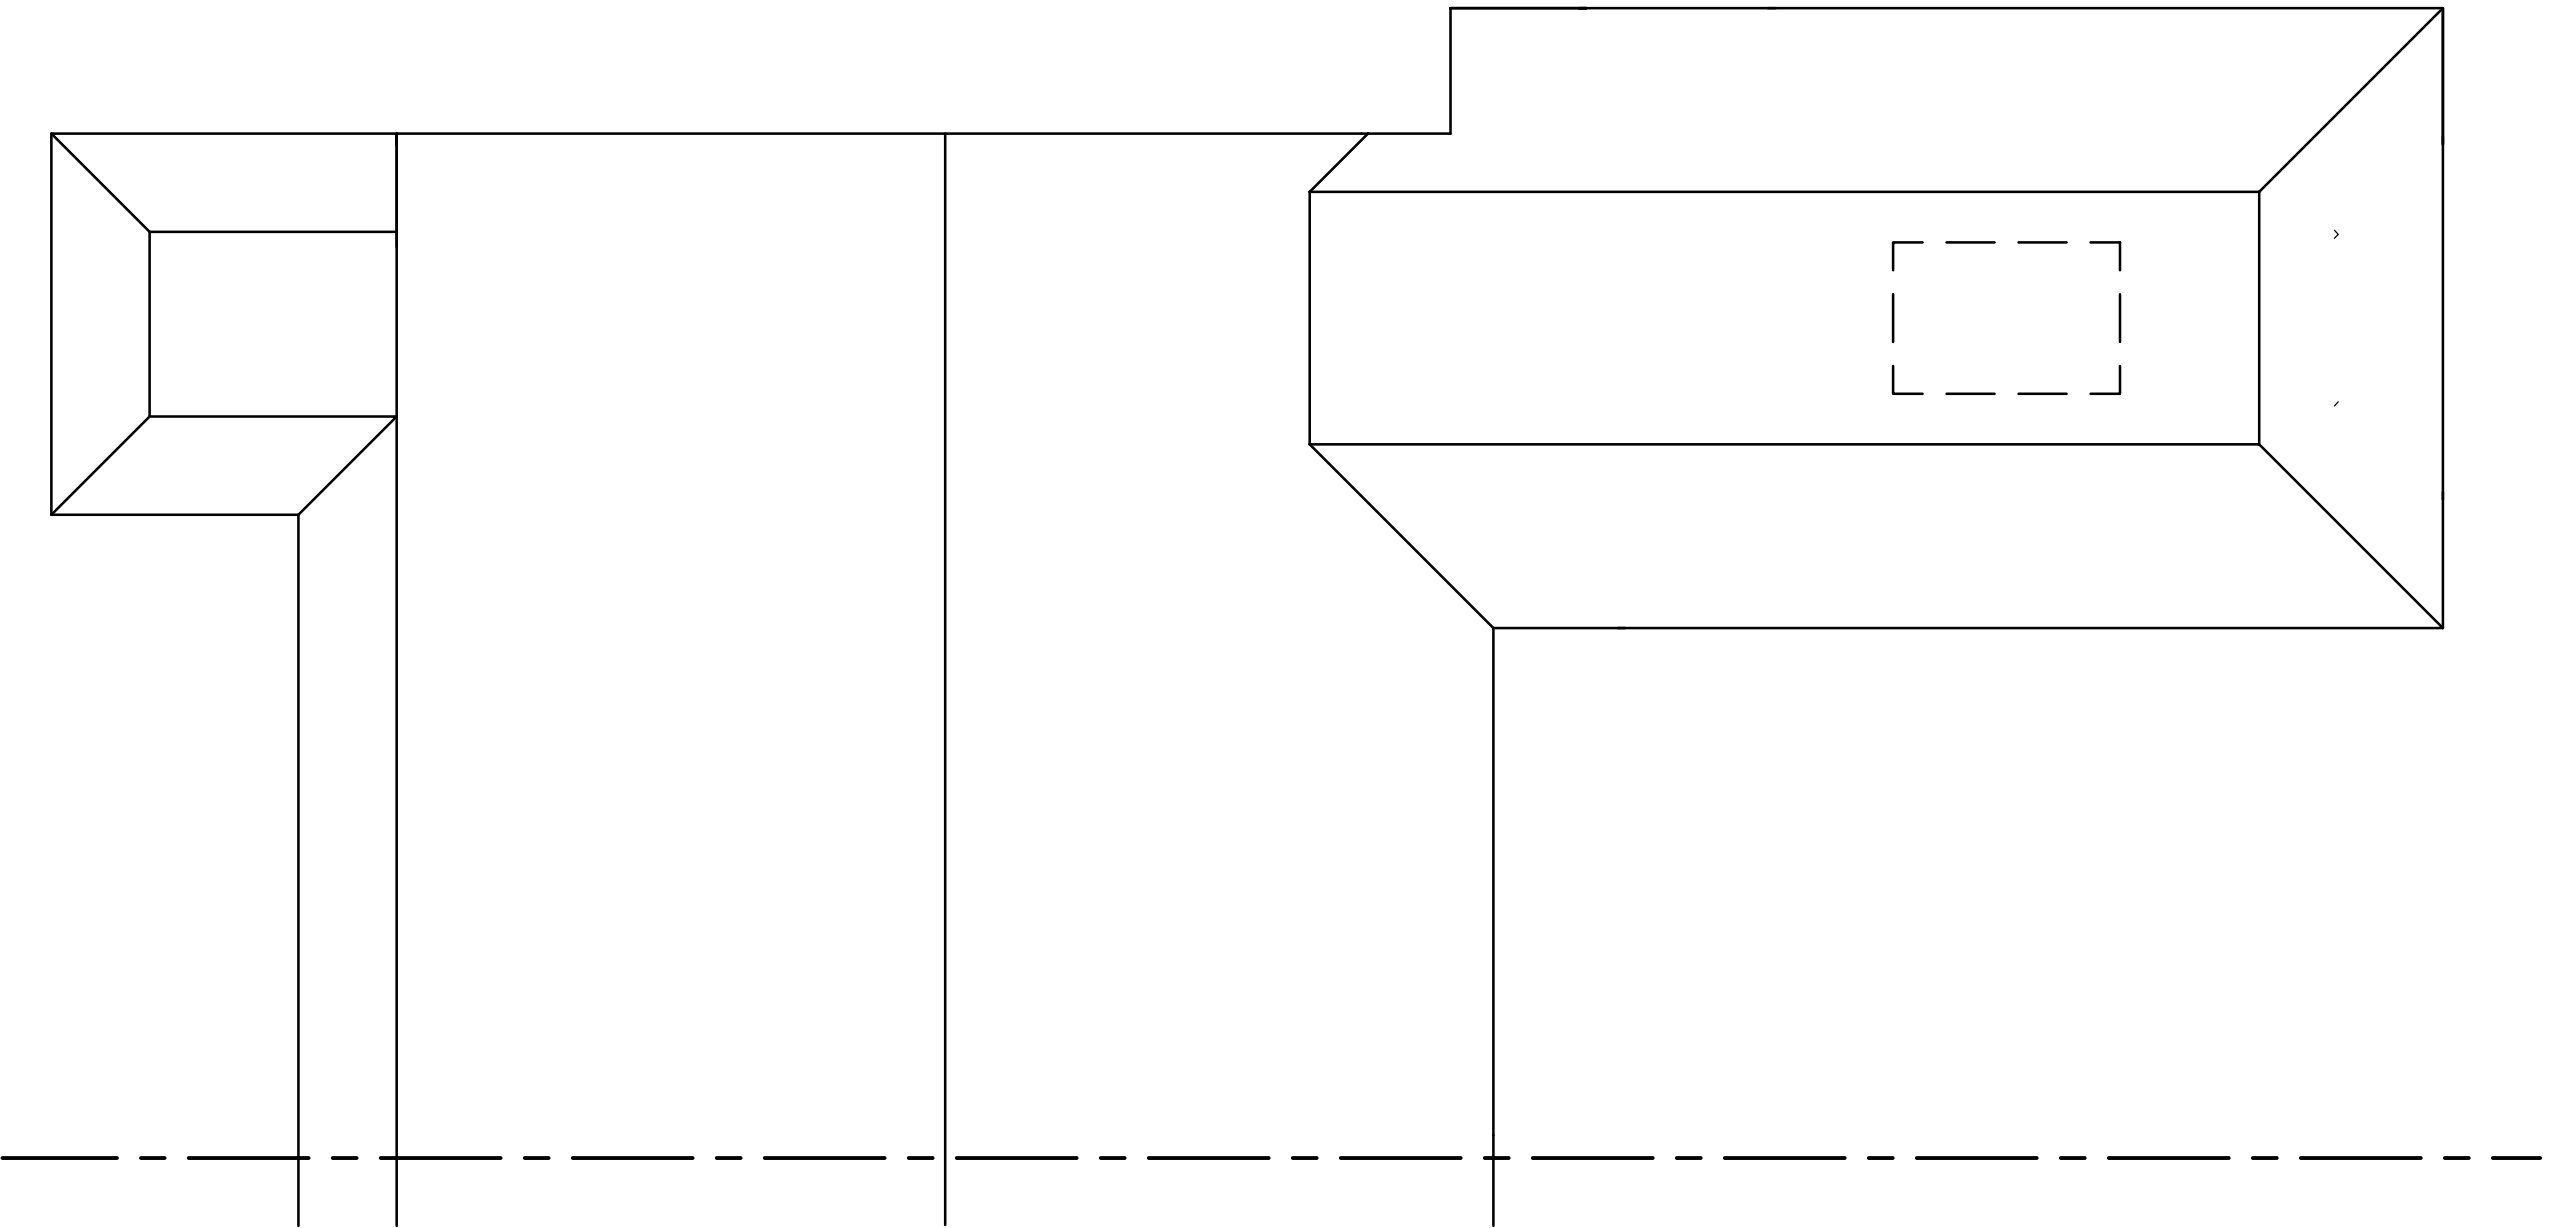

Proposed Roof Plan

 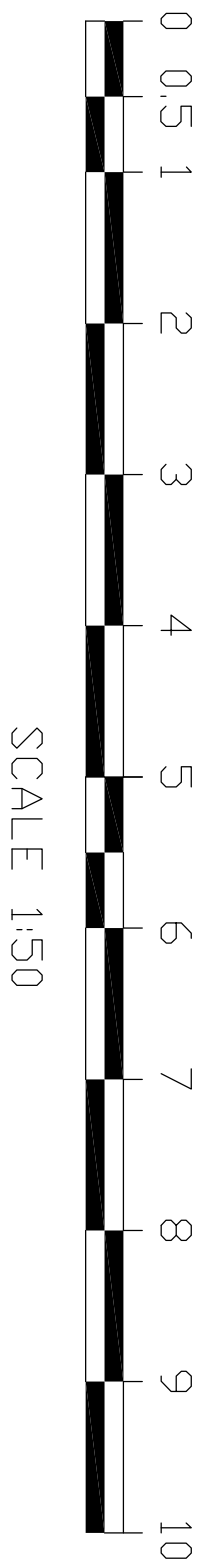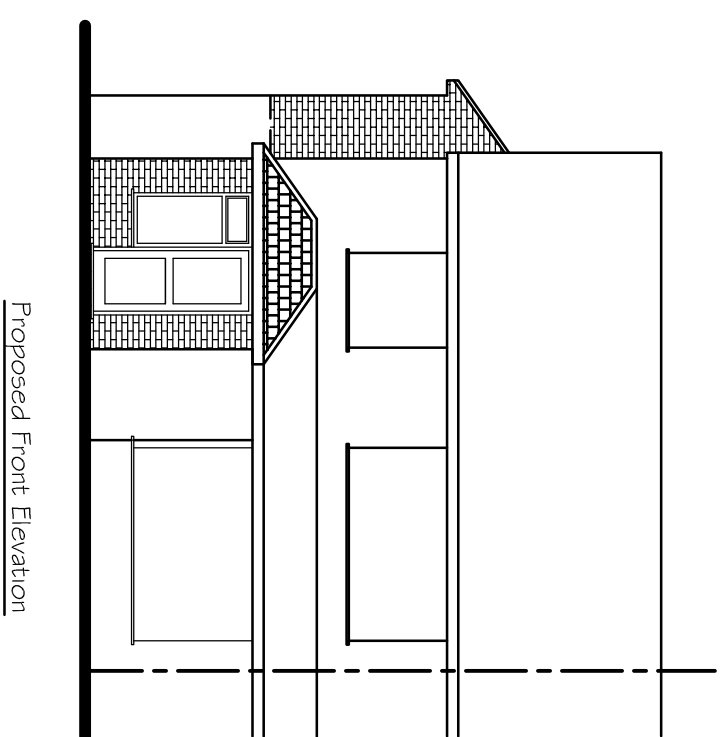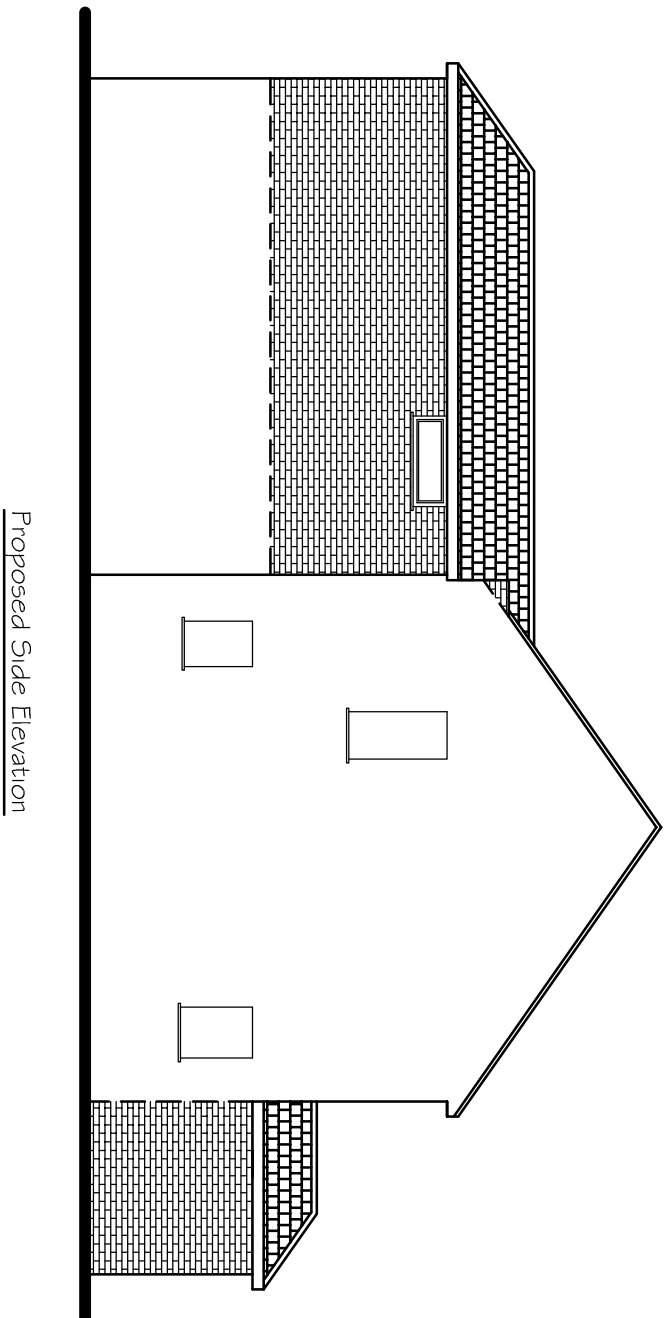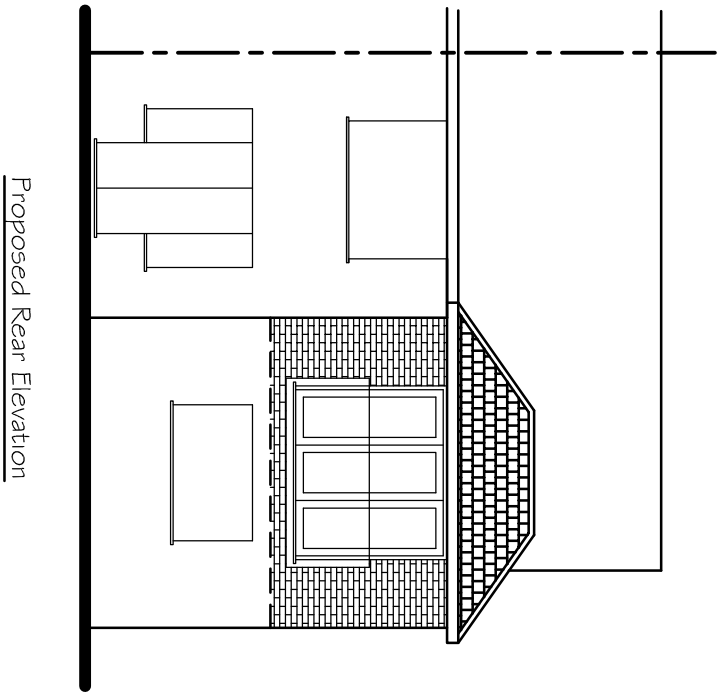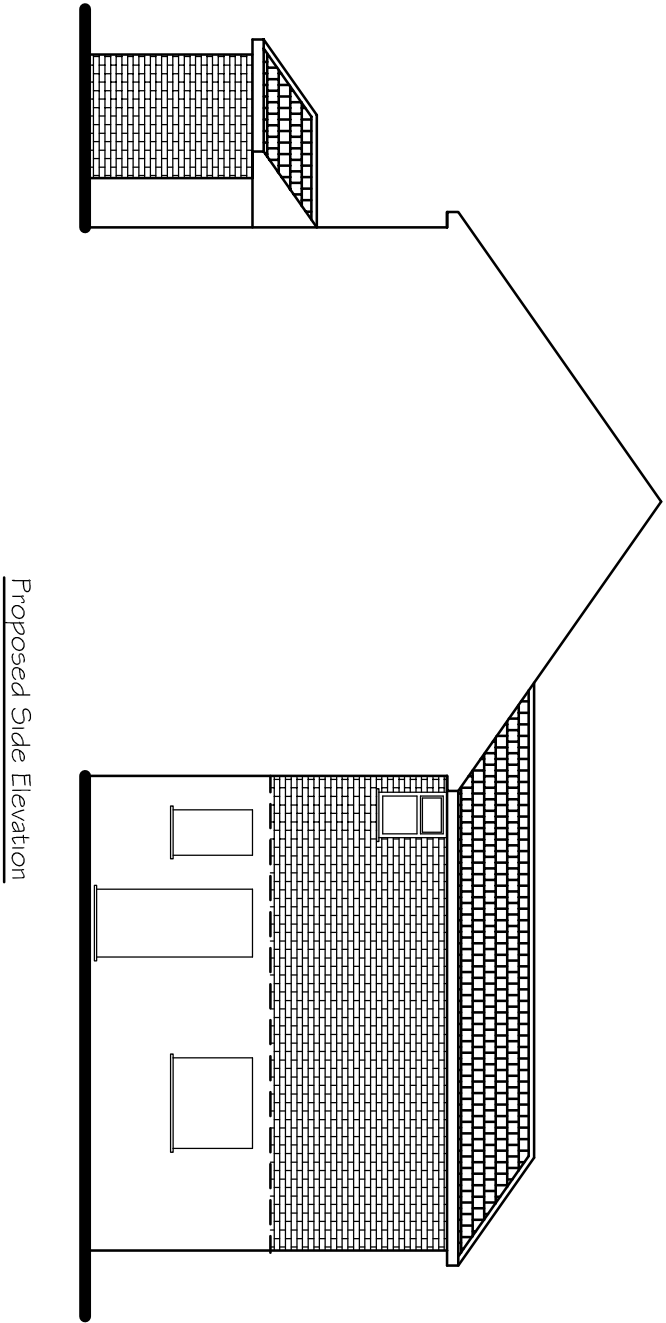

Tony Rogers Building Consultants Address: 40 Dawn Crescent, Upper Beeding West Sussex, BN44 3WH Telephone: 01903 815225 Fax: 01903 815225		
Rev:	Date:	Revision Description:
Client: Mr & Mrs A Cooper		
Address: 1 Racton Road		
Emsworth		
Hampshire		
PO10 7SY		
Project: Proposed first floor		
rear extension and		
porch		
Scale:	1:50	1:100
Paper Size	A1	
Date: January 2016		
Drawing No: 16/1099/02		
Drawn By: AWR	Revision:	