




SITE PLAN 1:500

SITE LOCATION PLAN
AREA 2 HA
SCALE 1:1250

CENTRE COORDINATES: 472996, 99087

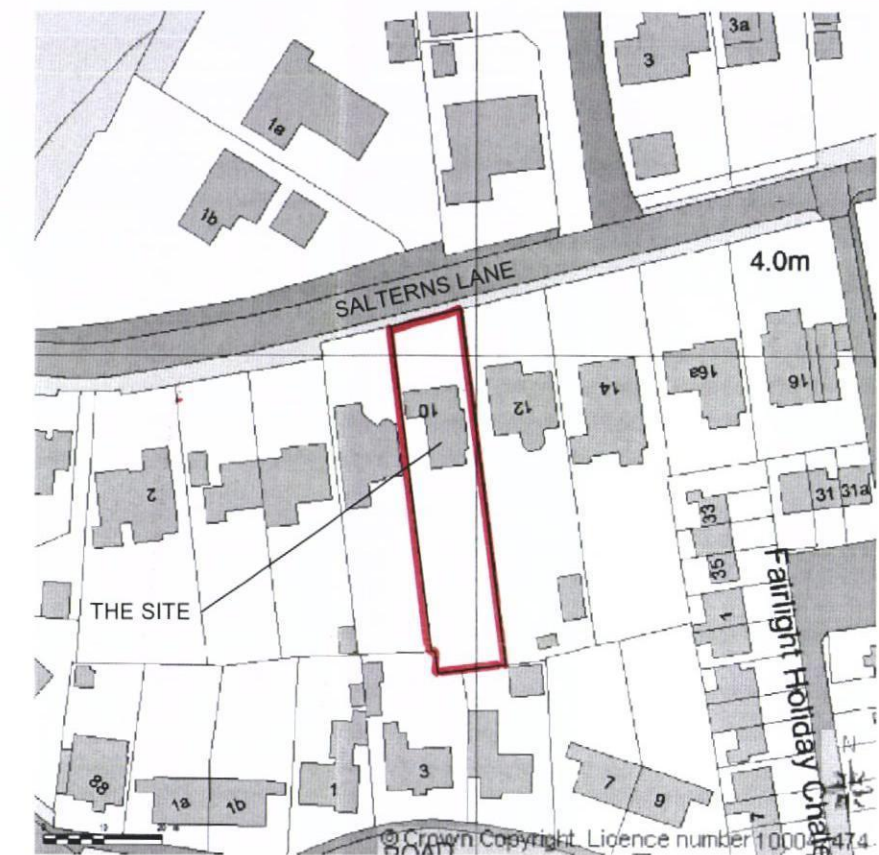

Supplied by Streetwise Maps Ltd
www.streetwise.net
Licence No: 100047474
21/09/2012 09:48

LOCATION PLAN 1:1250

HAYLING ISLAND COUNCIL
26 SEP 2012
RECEIVED

Address: Proposed alterations and extension to 10 Salterns Lane Hayling Island PO11 9PJ		
Drawing Title: Site Plan / Location Plan		
Date: Sept 2012	Scale: 1:500, 1:1250	Rev: