




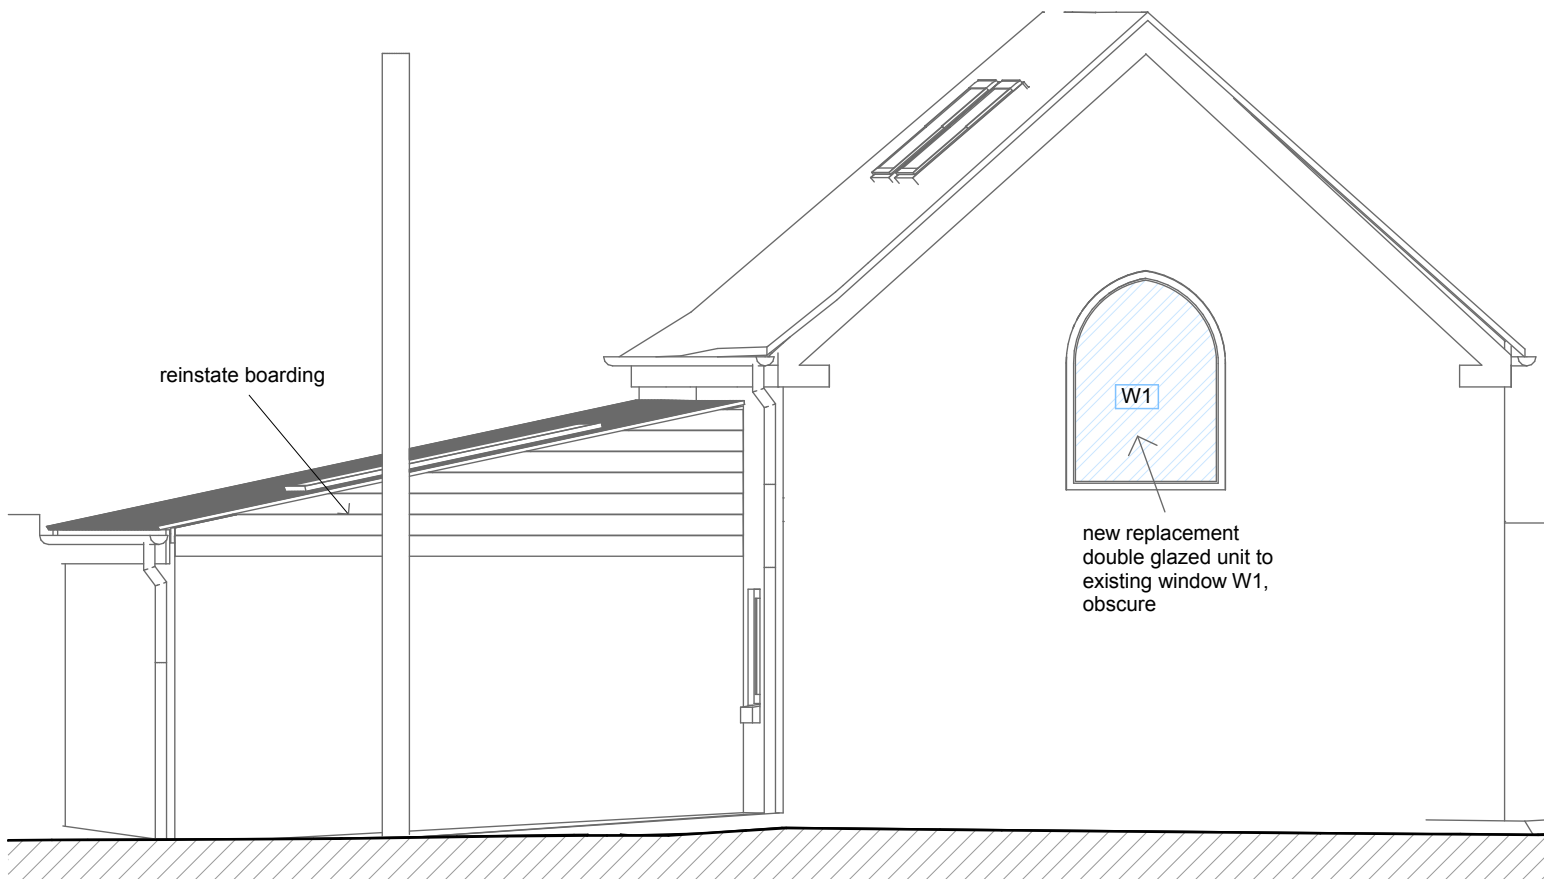


NORTH ELEVATION: AS PROPOSED

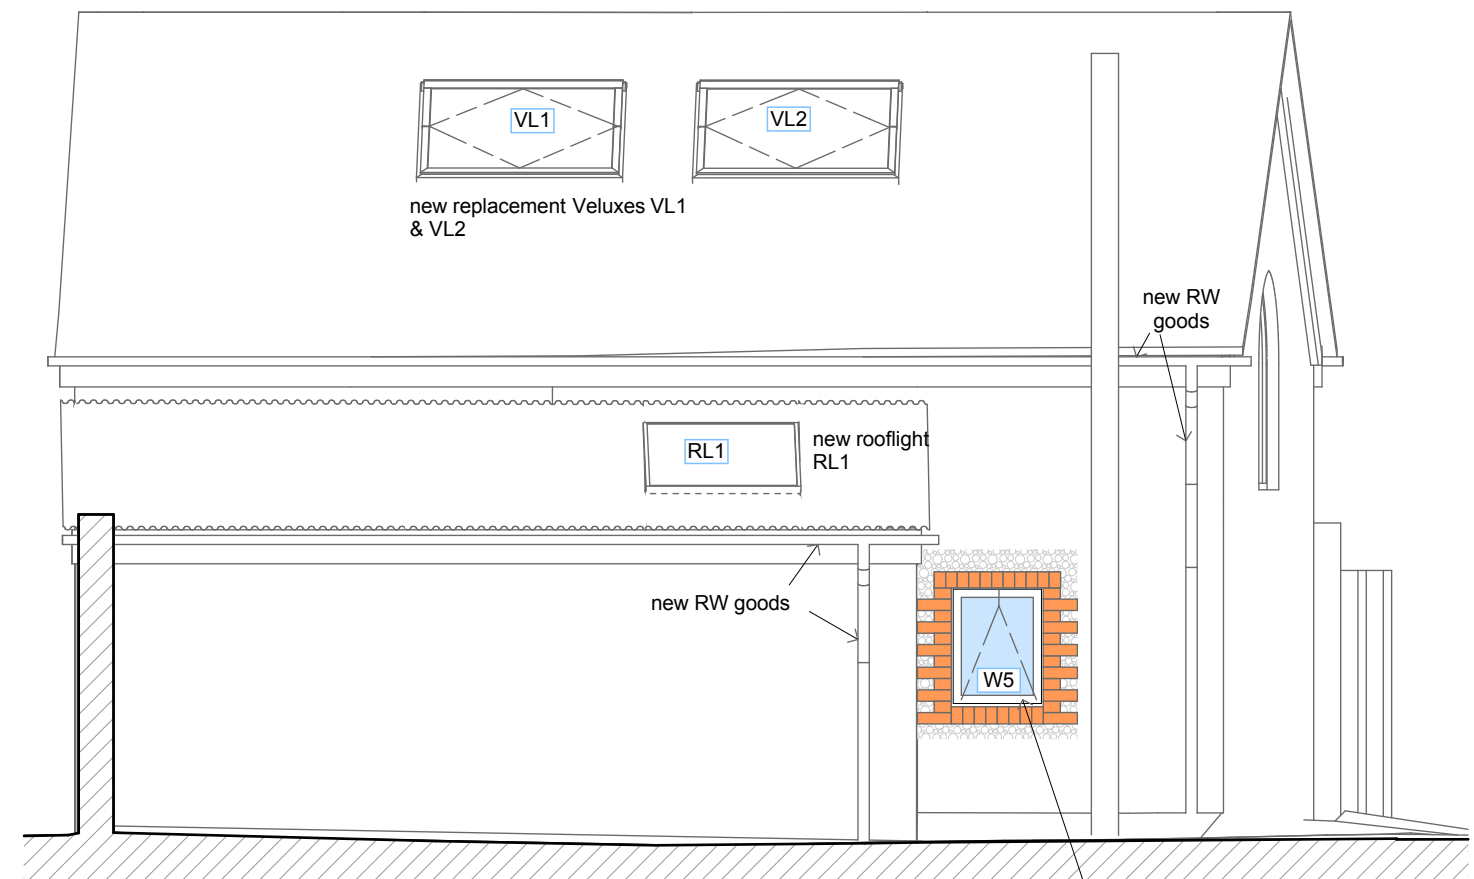

WEST ELEVATION: AS PROPOSED

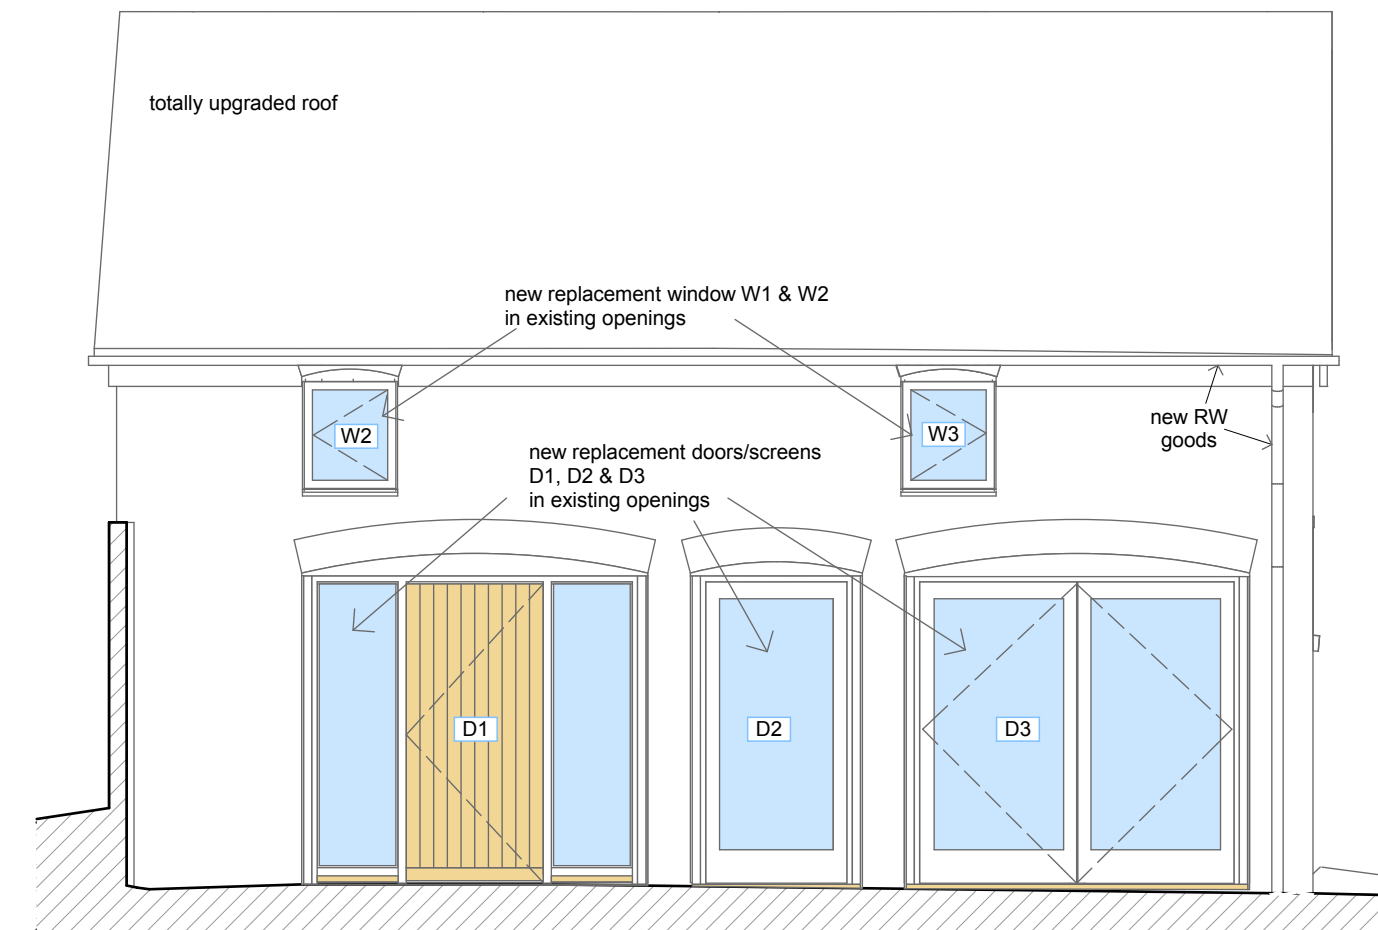

SOUTH ELEVATION: AS PROPOSED

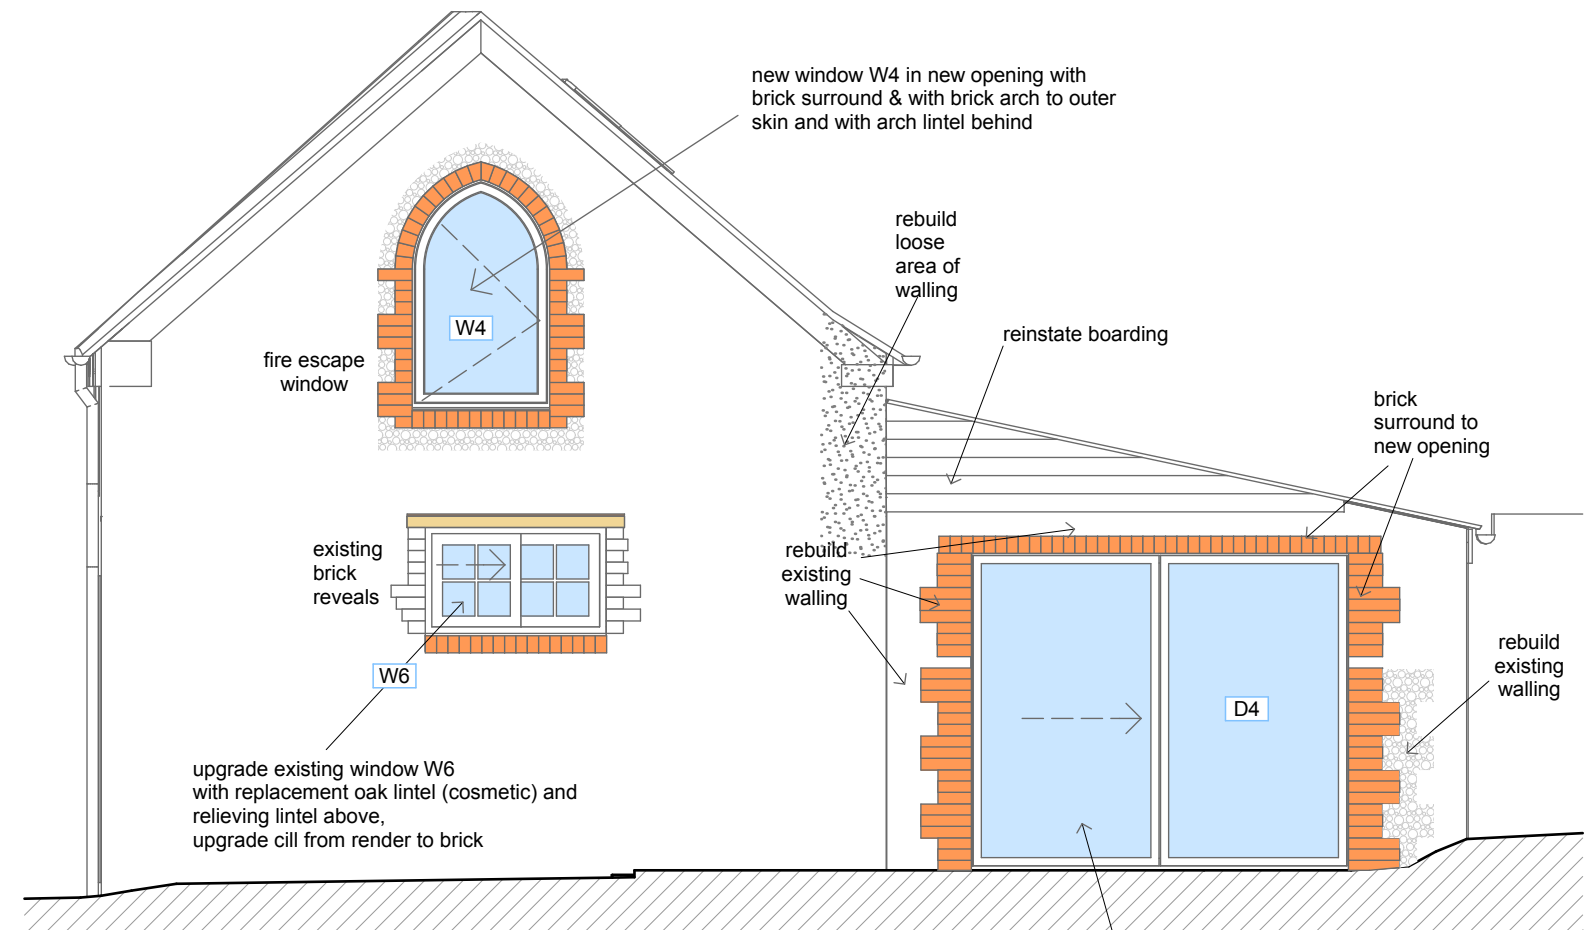

EAST ELEVATION: AS PROPOSED

REV A: JUNE 2013: Revise W6



'FORBURY', EMSWORTH, PO10 7JD:
CONVERSION OF STABLE BLOCK:

KEY DRAWING FOR DOORS & WINDOWS ETC
see also Drawings 08 & 09

DATE: © APRIL 2013	ROBIN COOPER ARCHITECT e: robin@robincooper.plus.com t: (01962) 862784
SCALE: (ON A3) 1/50	DRAWING NO: 07 REV: A