


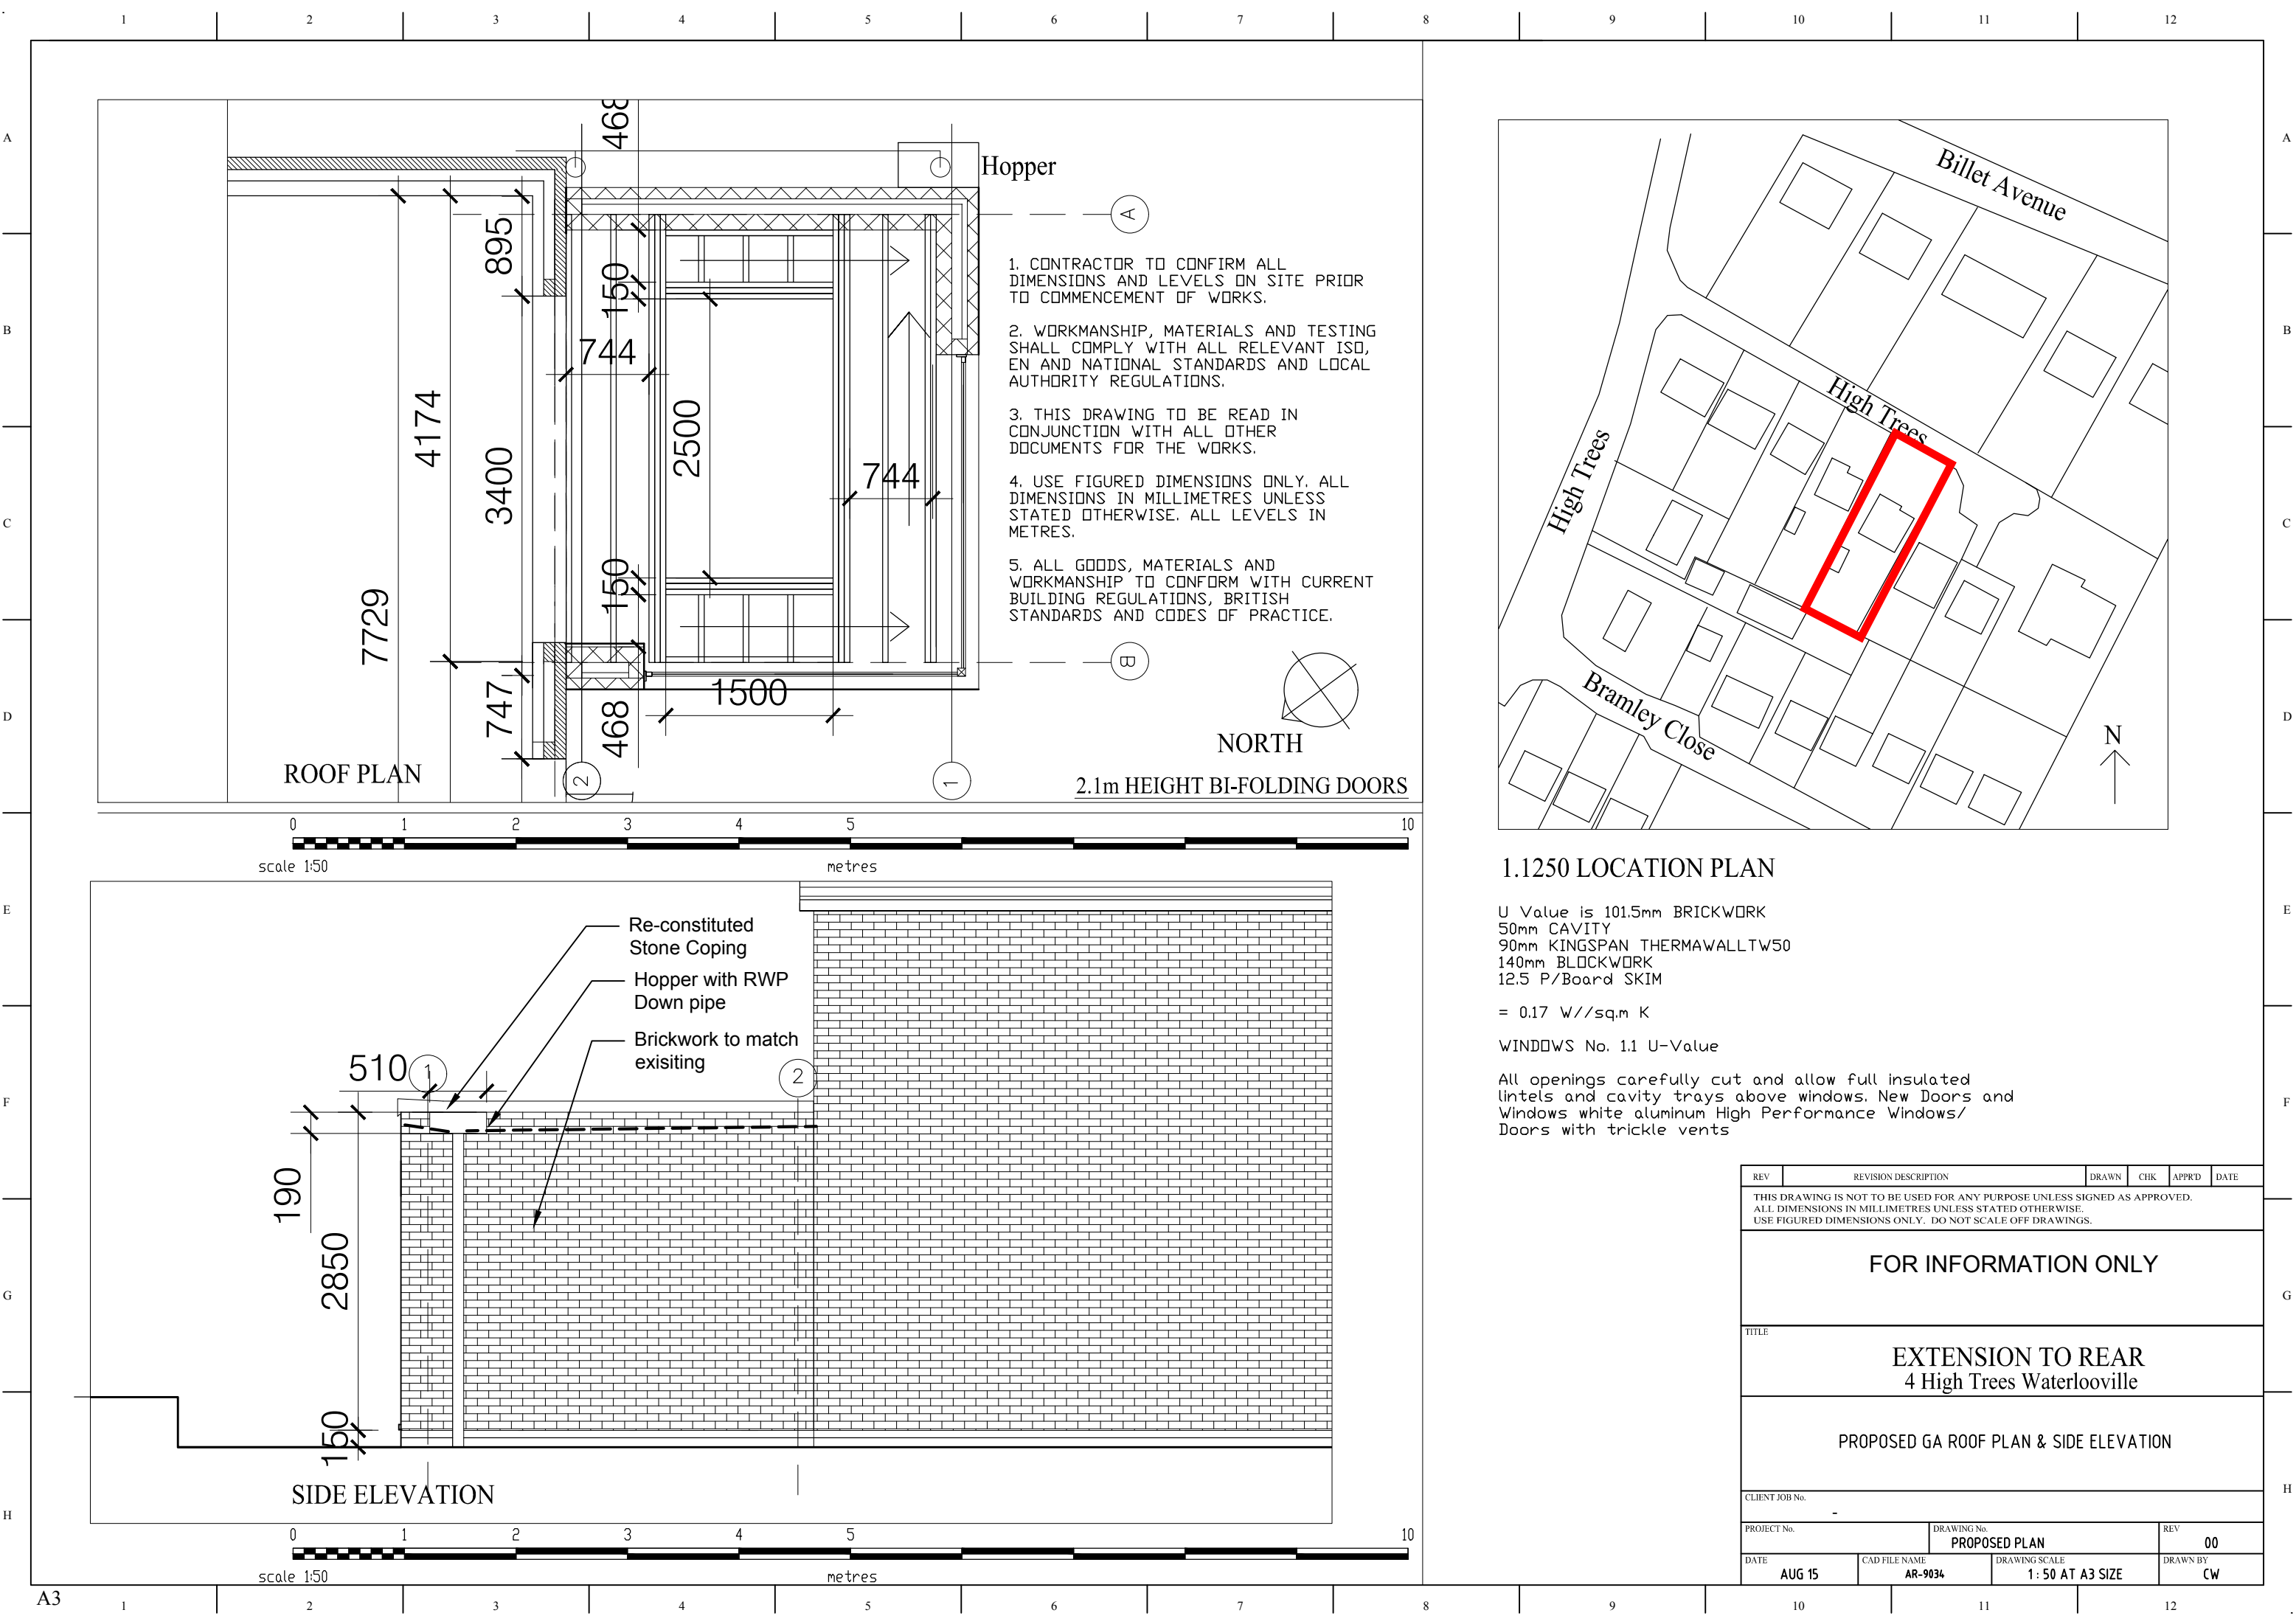

1. CONTRACTOR TO CONFIRM ALL DIMENSIONS AND LEVELS ON SITE PRIOR TO COMMENCEMENT OF WORKS.
2. WORKMANSHIP, MATERIALS AND TESTING SHALL COMPLY WITH ALL RELEVANT ISO, EN AND NATIONAL STANDARDS AND LOCAL AUTHORITY REGULATIONS.
3. THIS DRAWING TO BE READ IN CONJUNCTION WITH ALL OTHER DOCUMENTS FOR THE WORKS.
4. USE FIGURED DIMENSIONS ONLY. ALL DIMENSIONS IN MILLIMETRES UNLESS STATED OTHERWISE. ALL LEVELS IN METRES.
5. ALL GOODS, MATERIALS AND WORKMANSHIP TO CONFORM WITH CURRENT BUILDING REGULATIONS, BRITISH STANDARDS AND CODES OF PRACTICE.

1.1250 LOCATION PLAN

U Value is 101.5mm BRICKWORK
50mm CAVITY
90mm KINGSPAN THERMAWALLTW50
140mm BLOCKWORK
12.5 P/Board SKIM

= 0.17 W//sq.m K

WINDOWS No. 1.1 U-Value

All openings carefully cut and allow full insulated lintels and cavity trays above windows. New Doors and Windows white aluminum High Performance Windows/ Doors with trickle vents

REV	REVISION DESCRIPTION	DRAWN	CHK	APPRD	DATE
THIS DRAWING IS NOT TO BE USED FOR ANY PURPOSE UNLESS SIGNED AS APPROVED. ALL DIMENSIONS IN MILLIMETRES UNLESS STATED OTHERWISE. USE FIGURED DIMENSIONS ONLY. DO NOT SCALE OFF DRAWINGS.					
FOR INFORMATION ONLY					
TITLE					
EXTENSION TO REAR 4 High Trees Waterlooville					
PROPOSED GA ROOF PLAN & SIDE ELEVATION					
CLIENT JOB No. -					
PROJECT No.		DRAWING No. PROPOSED PLAN			REV 00
DATE	CAD FILE NAME	DRAWING SCALE		DRAWN BY	
AUG 15	AR-9034	1: 50 AT A3 SIZE		CW	