


0 1 5 10m

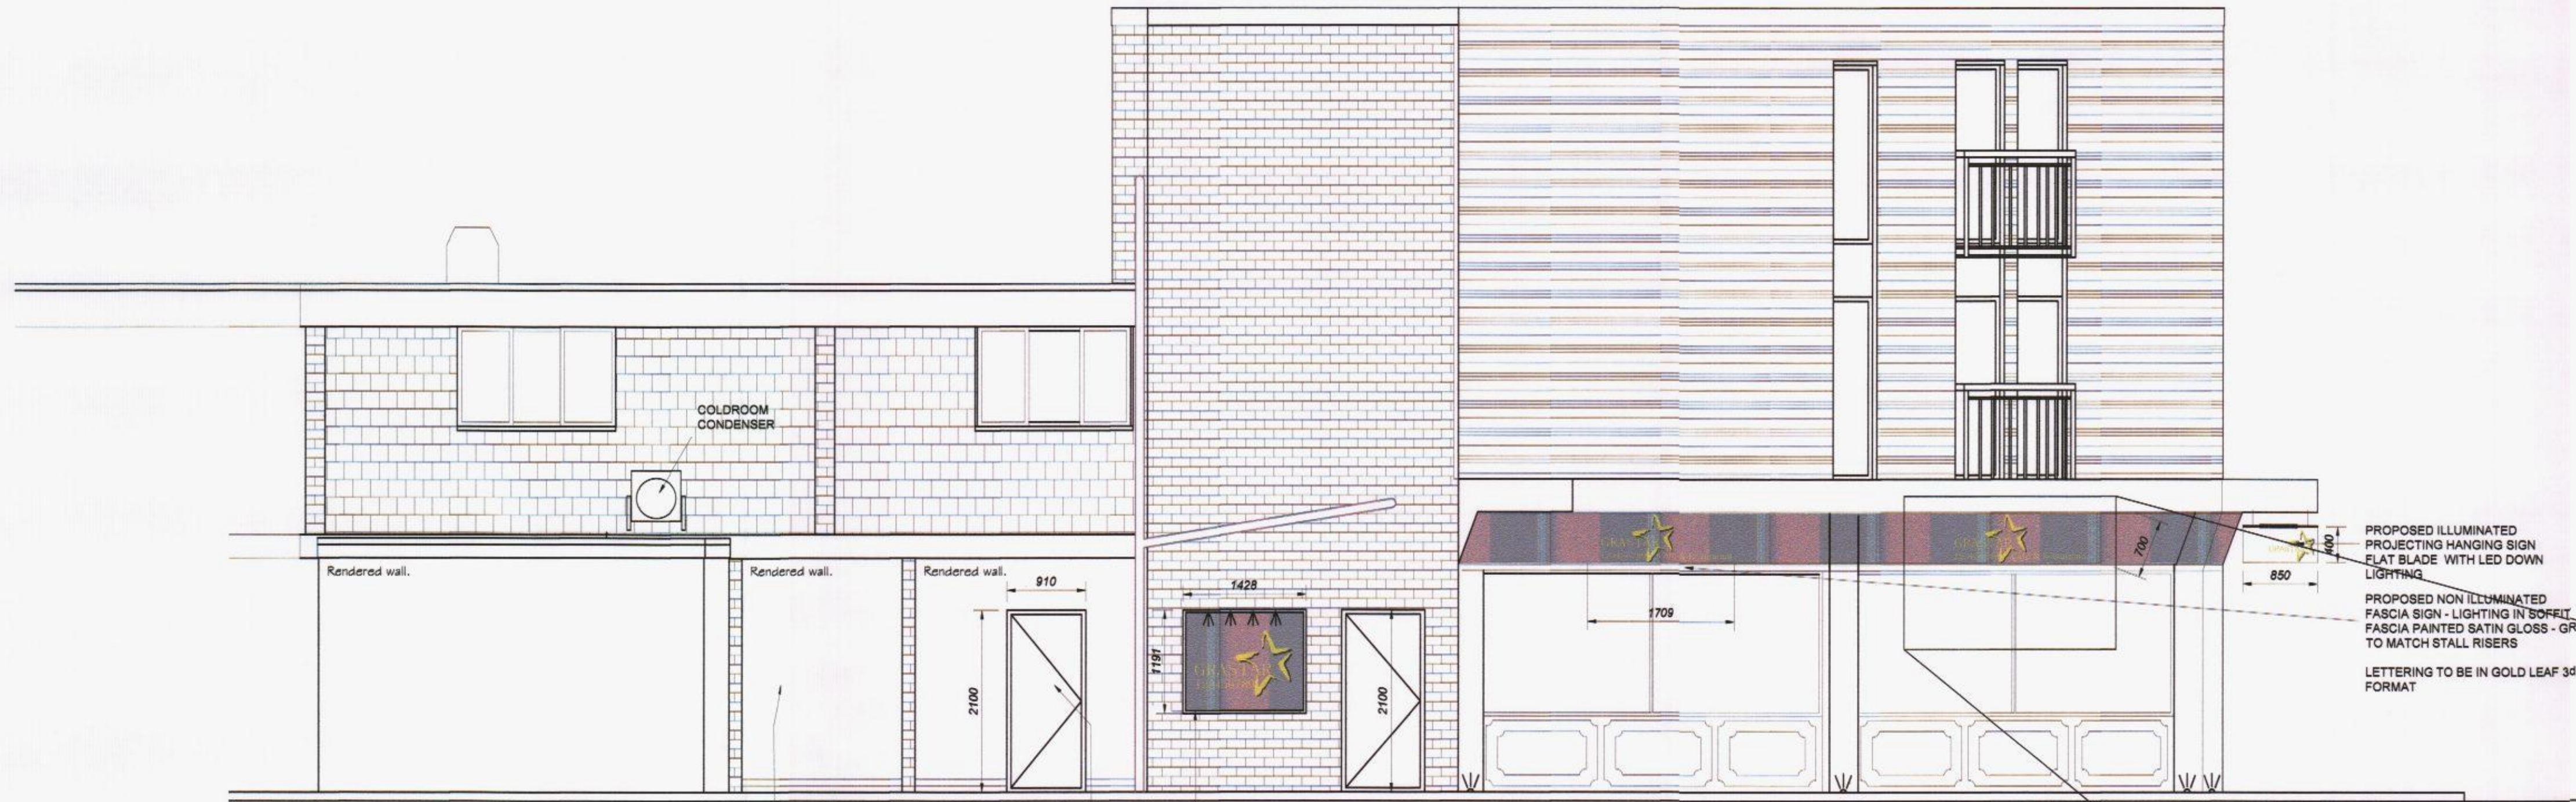

PROPOSED  
NORTH ELEVATION

New 300mm cavity wall consisting of 2 no 100mm H-7 thermal block walls tied into existing structure using stainless steel ancon wall starters and 100mm cavity fully filled with Rockwool mineral wool insulation.

All new cavity work to be built off concrete footings to LA approval using 103mm engineering bricks up to 150mm AFFL.

Separate brick from blocks with a continuous dpc.

PROPOSED ILLUMINATED  
WALL SIGN

PROPOSED ILLUMINATED  
PROJECTING HANGING SIGN  
FLAT BLADE WITH LED DOWN  
LIGHTING

PROPOSED NON ILLUMINATED  
FASCIA SIGN - LIGHTING IN SORREL  
FASCIA PAINTED SATIN GLOSS - GREY  
TO MATCH STALL RISERS

LETTERING TO BE IN GOLD LEAF 3d  
FORMAT



TYPICAL FASCIA SIGN  
TELEPHONE NUMBER NOT KNOWN



EXISTING  
NORTH ELEVATION

notes:

revisions: 06.02.2009

revisions:



100mm @A1

NOTE: The contractor is responsible for checking all site dimensions and levels. These should be checked prior to the ordering of any components and before the commencement of the works. All discrepancies should be brought to the attention of the Contract Administrator.

1-3 north Street Arcade  
**Grastar**  
Havant

drawing information

status:  
date:  
scale:  
drawn by:  
chk'd by:

SIGNAGE  
ELEVATIONS SHEET 1  
BUILDING REGULATIONS  
January 16  
1:50 @ A1  
SL

**pwparchitects**  
PWP Architects Ltd 61 South Street, Havant, Hampshire PO9 1BZ  
t: 02392 462494 f: 02392 461162  
e: design@pwp-architects.com  
w: www.pwp-architects.com

job: 5193  
dwg: 1300  
rev: D

