


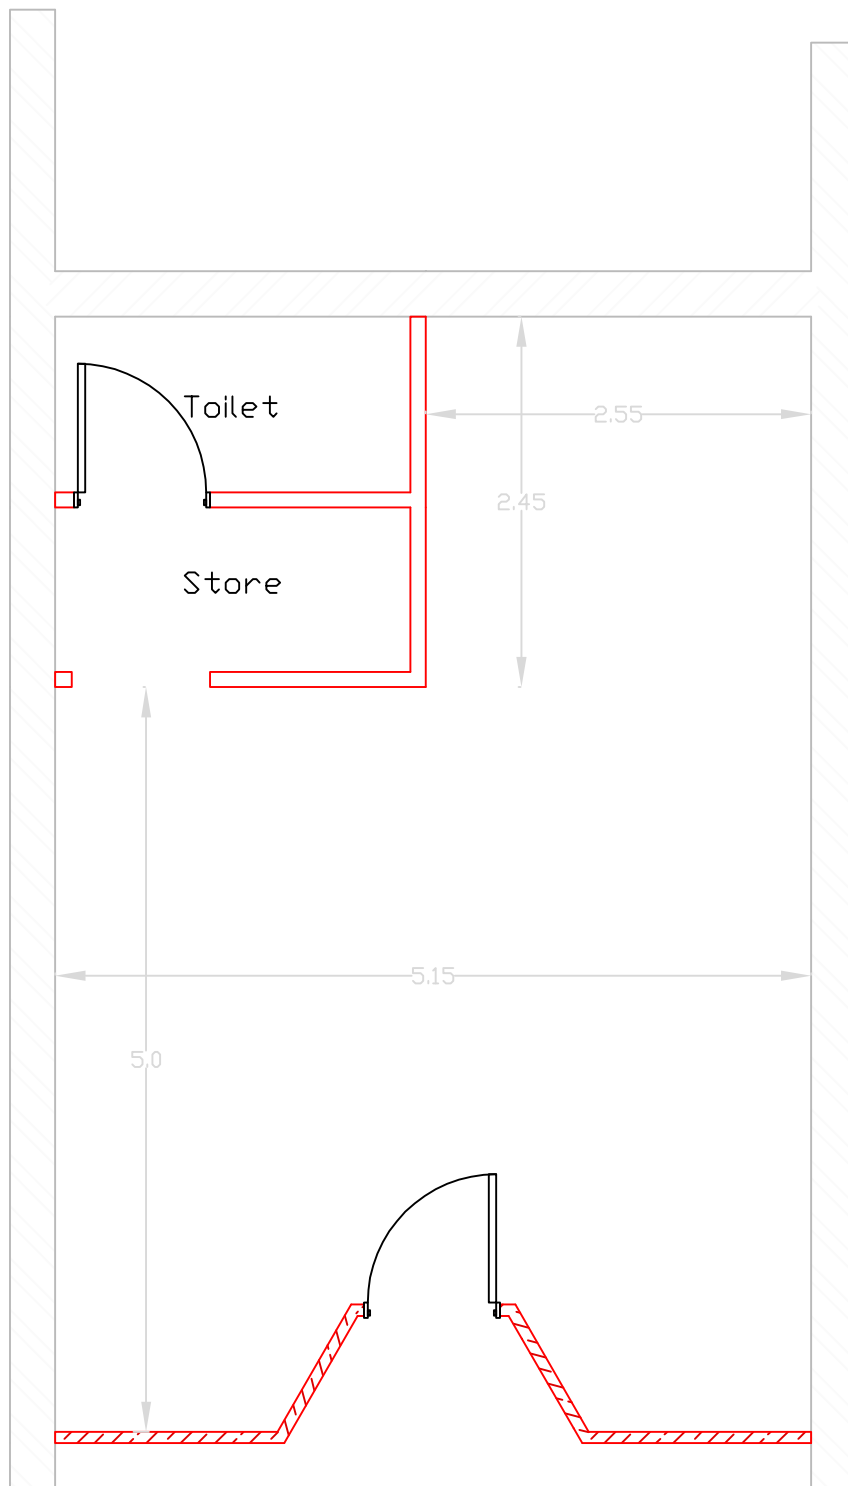

Drawing 3 - Floor Plan

Scale 1:50 @ A4