
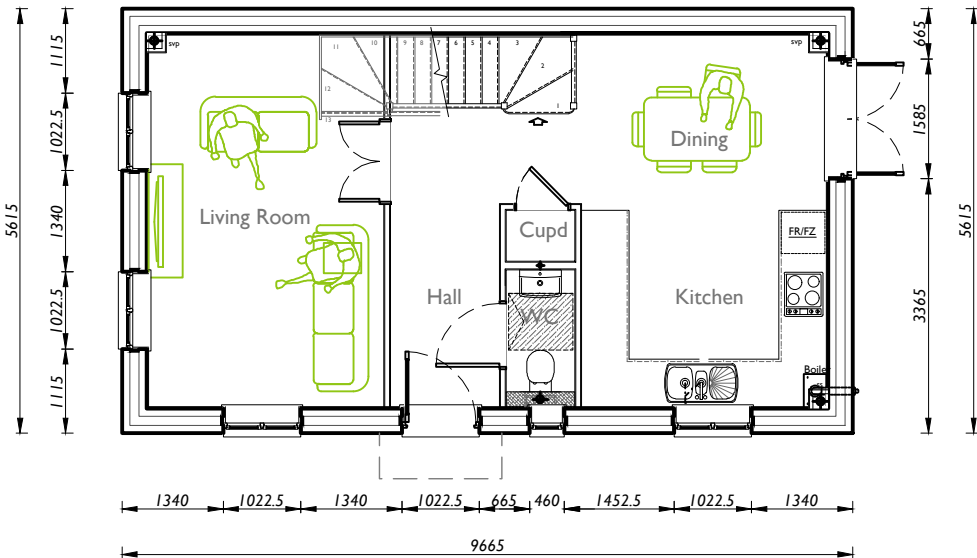


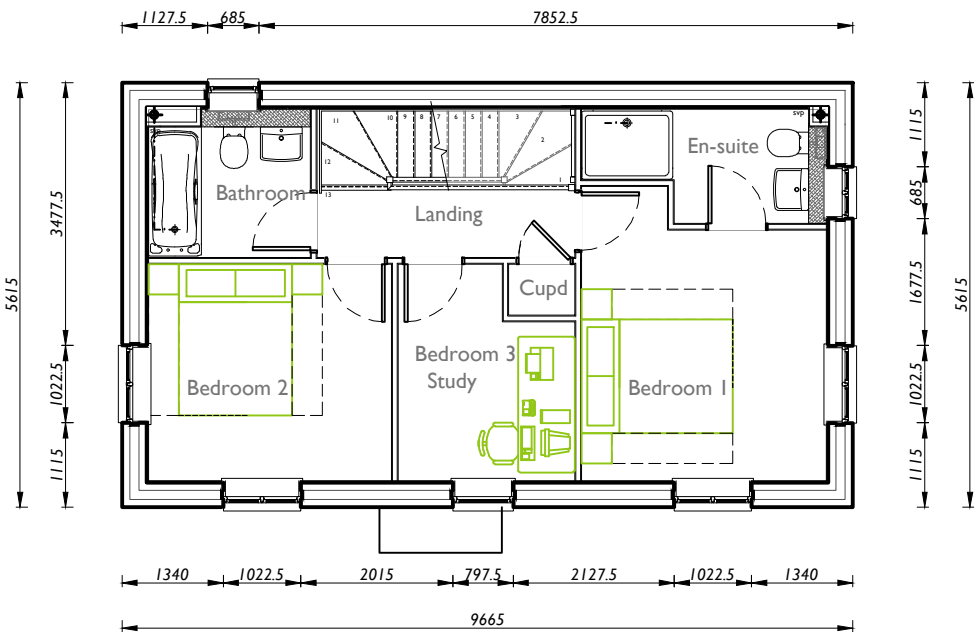

PROJECT
Bartons Road
Havent

Linden Homes Southern Ltd

Project type
Housing

Drawing classification

Work stage
Plans

DRAWING TITLE
Planning Floor Plans
Plots 19

SCALE 1:50	SHEET SIZE A3	SHEET No. 1 of 1	DRAWN	CHKD	DATE	CAD FILE
Preliminary						
The Studio, Unit 17, Vicarage Farm, Winchester Road, Fair Oak, Hampshire, SO50 7HD 023 8069 7010 enquiries@urbanpulsedesign.co.uk www.urbanpulsedesign.co.uk						

urban pulse design

15-1060-PI9-PLANS