




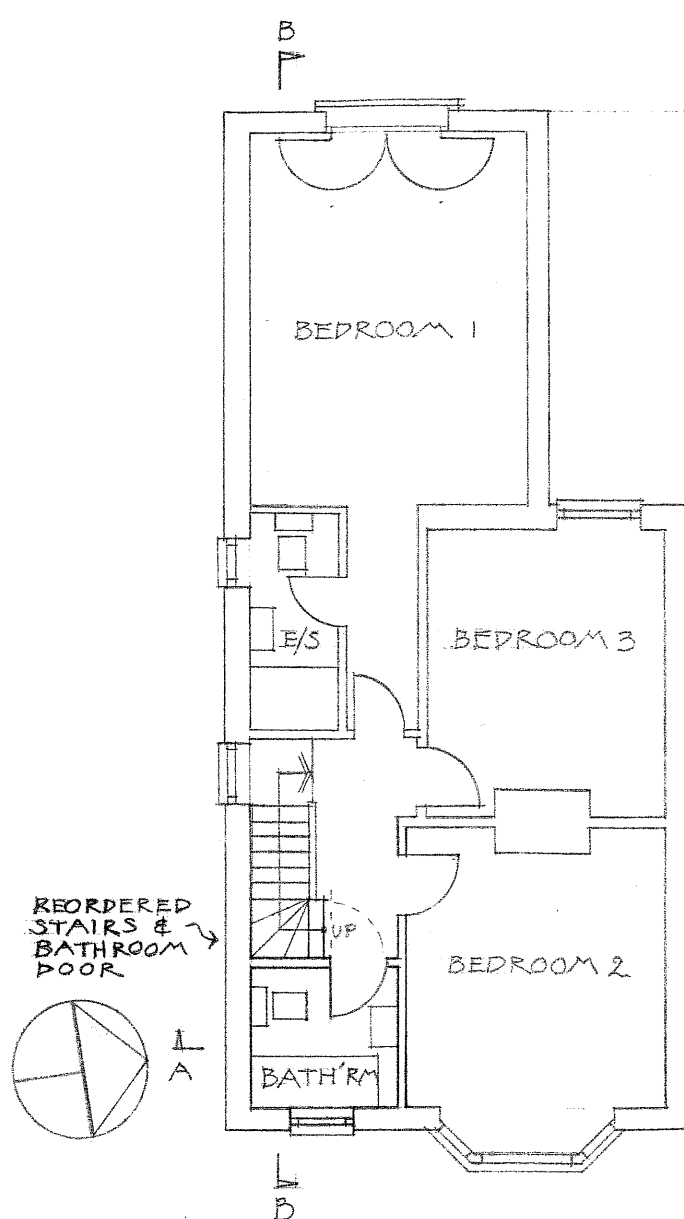


FIRST FLOOR PLAN  
1:100

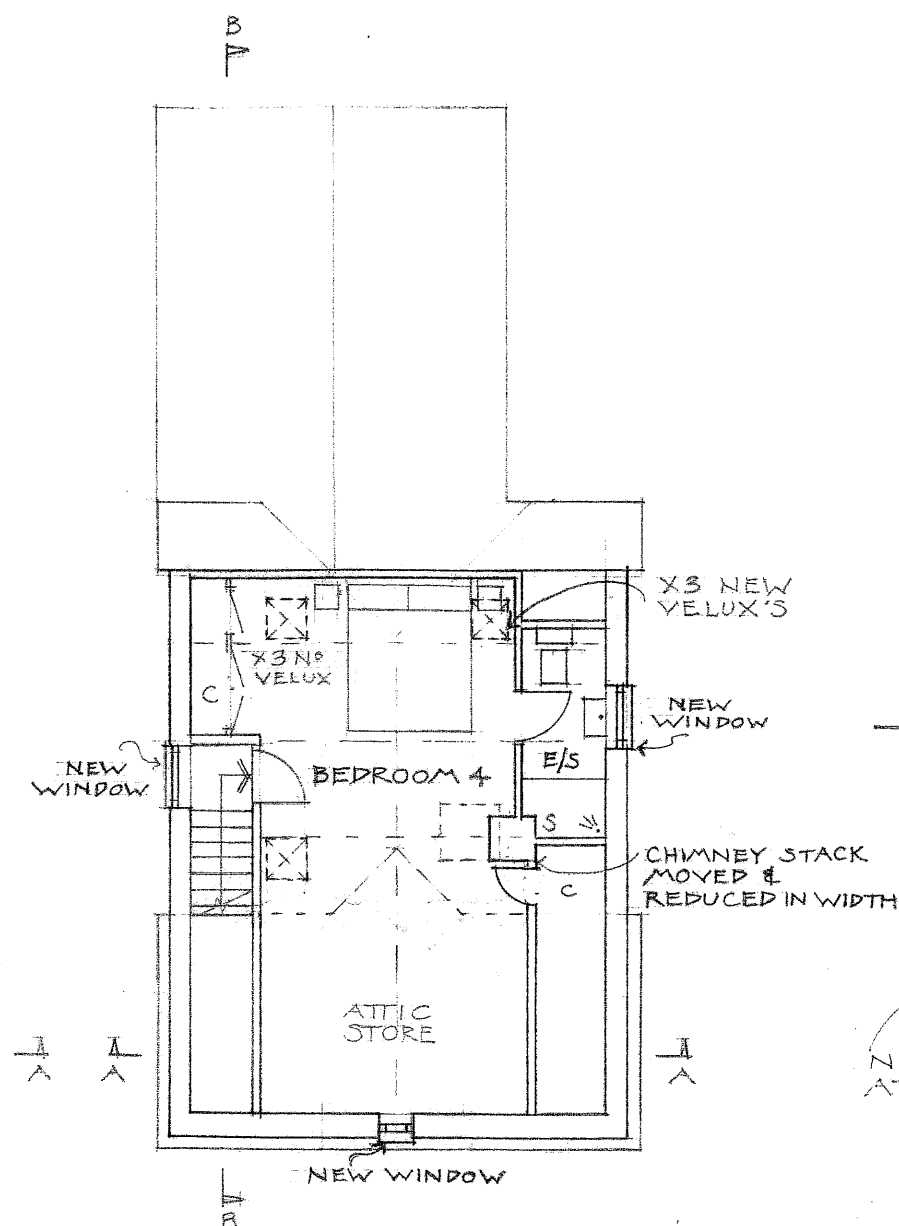

SECOND FLOOR PLAN

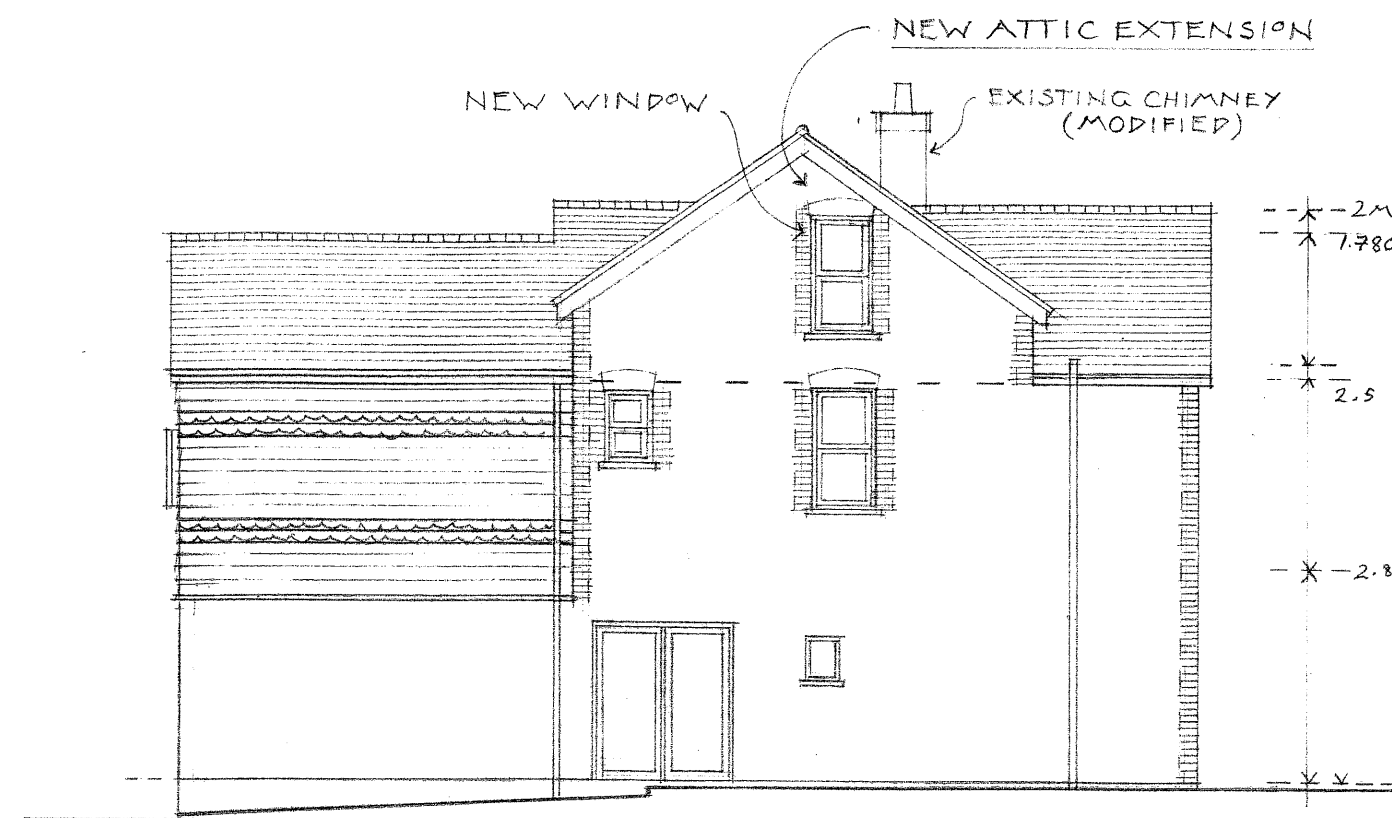

SOUTH FACING ELEVATION

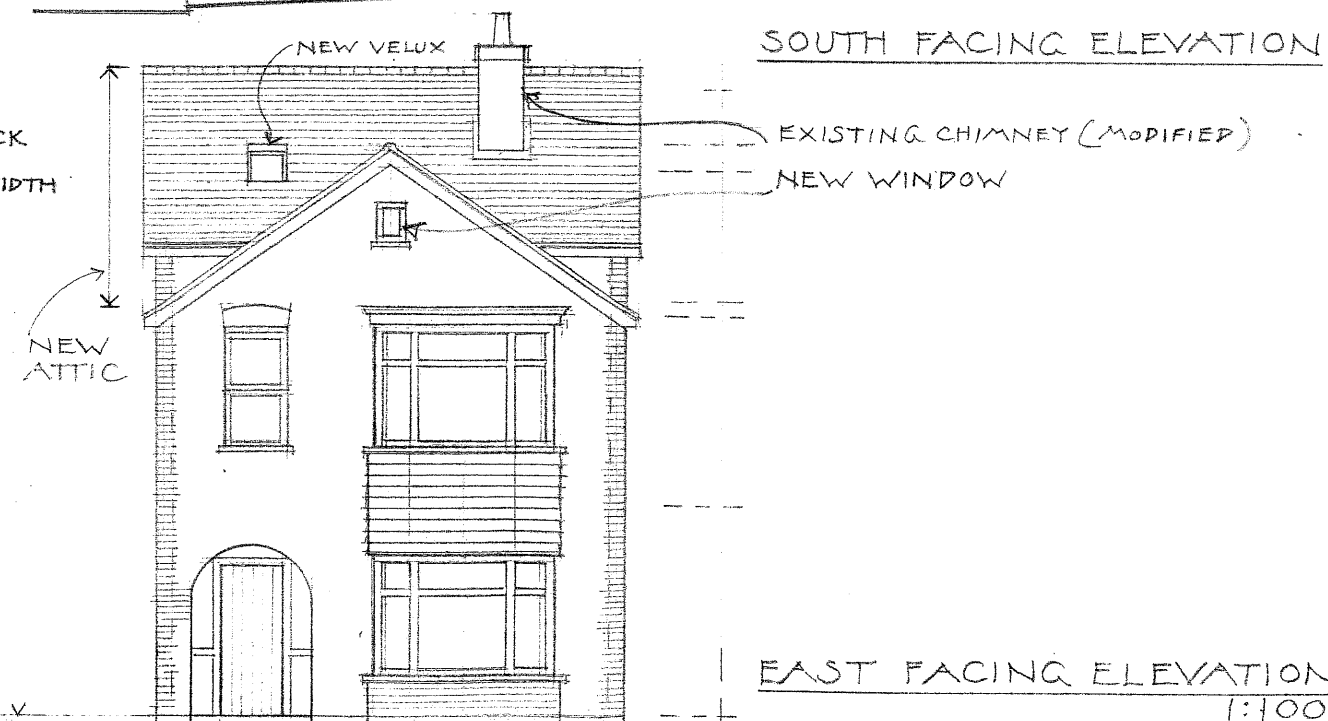

EAST FACING ELEVATION  
1:100

9 ST JAME'S ROAD . EMSWORTH . HAMPSHIRE . PO10 7DN

Job No 104 . For Mr & Mrs G Davis . **Proposed Scheme for Attic Conversion**

DRAWING No 03 . FIRST & SECOND FLOOR PLANS, SOUTH & EAST ELEVATIONS

SCALE 1:100 @ A3

**PULLEN & WELLS**

ARCHITECTS

41-42 Southgate Place · Chichester

West Sussex · PO19 1ET

Tel 01243 85 95 10

office@pullenandwellsarchitects.co.uk

www.pullenandwellsarchitects.co.uk