

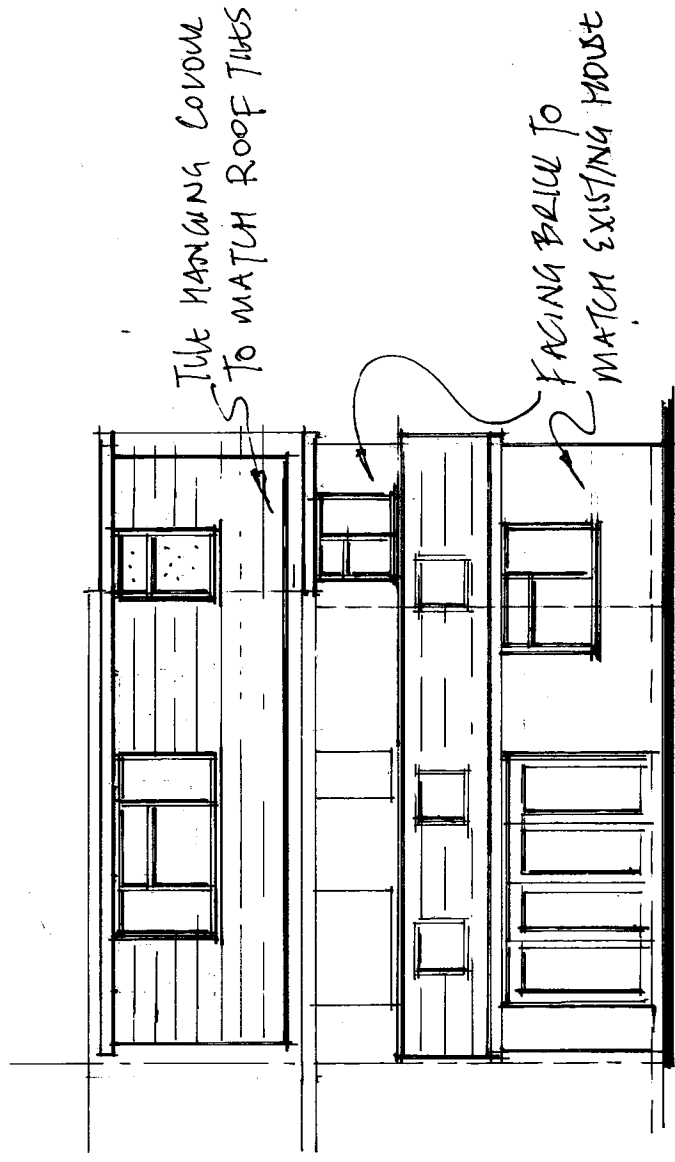


PROPOSED

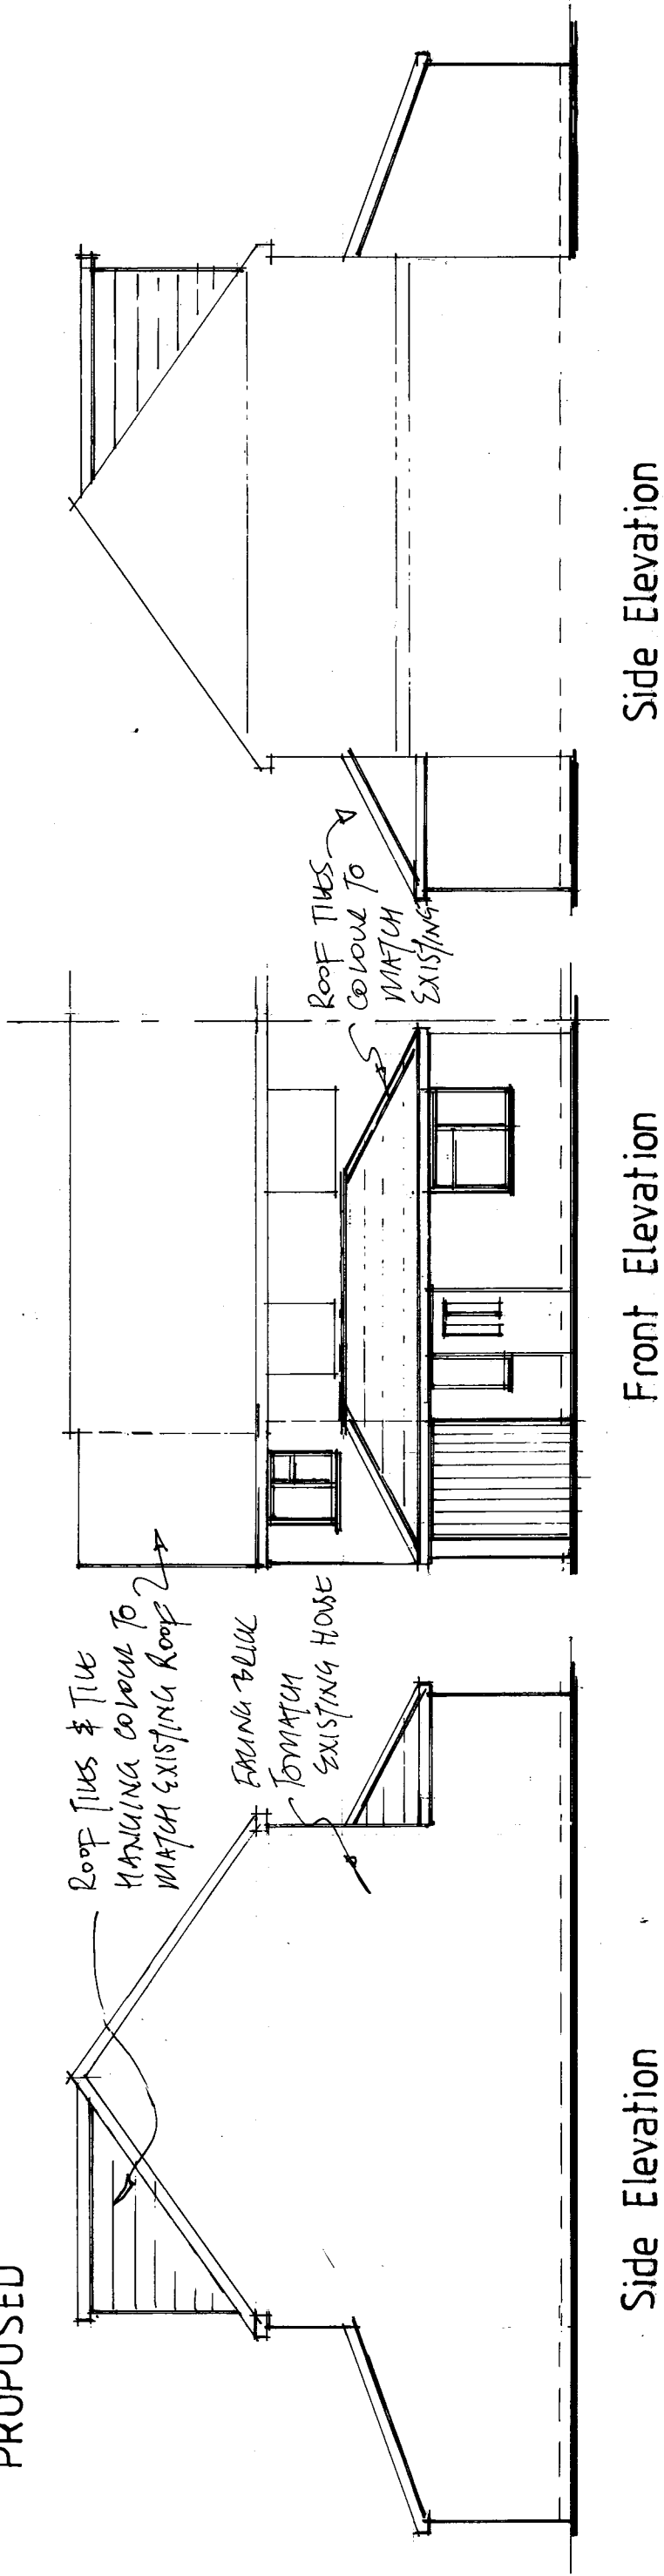

Rear Elevation

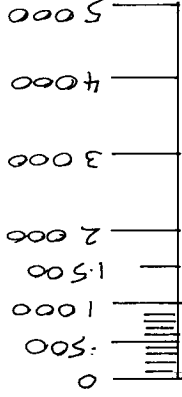

Scale 1:100

92 Park Lane

Bedhampton

Scale 1:100

February 2016

06A
A. Dolmud shown - side elevation
April '16