
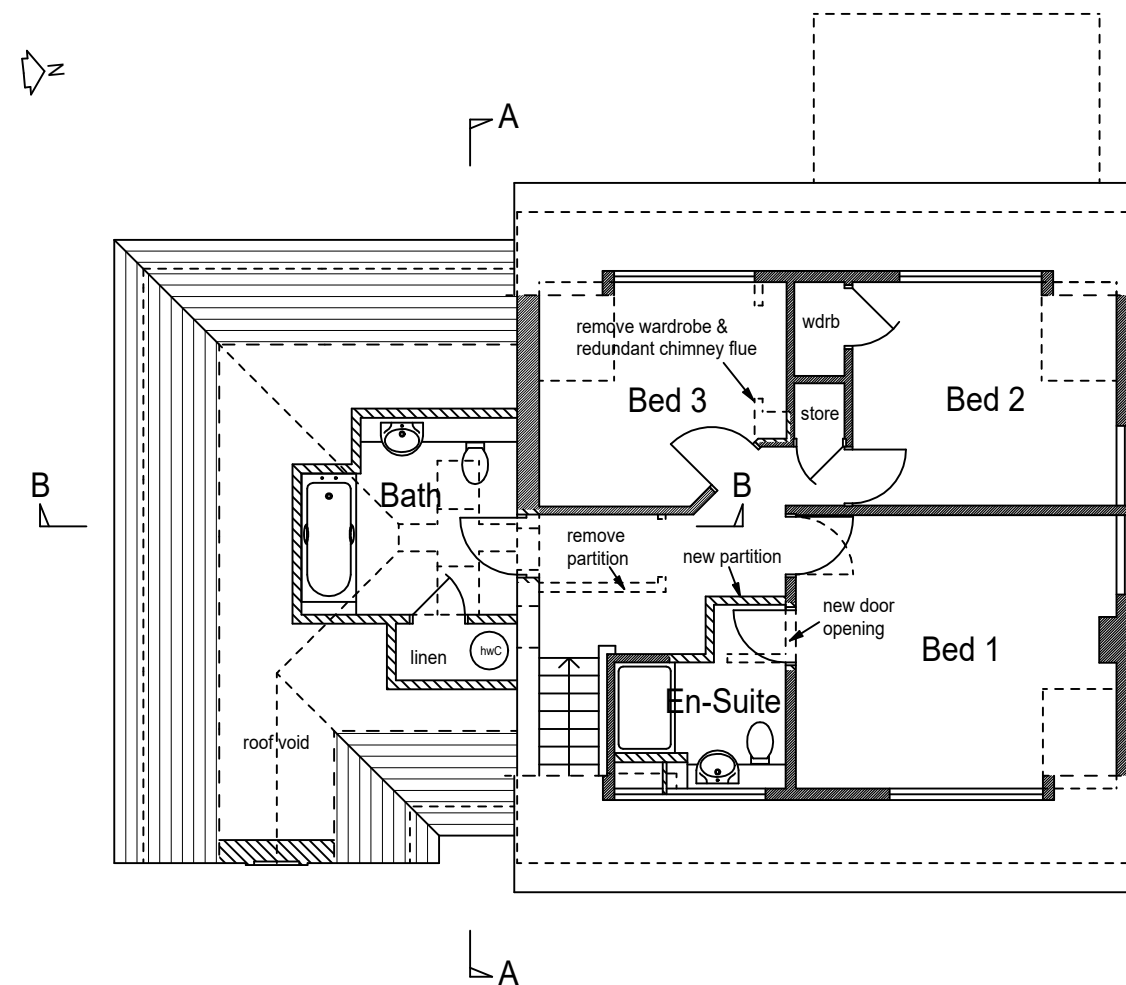


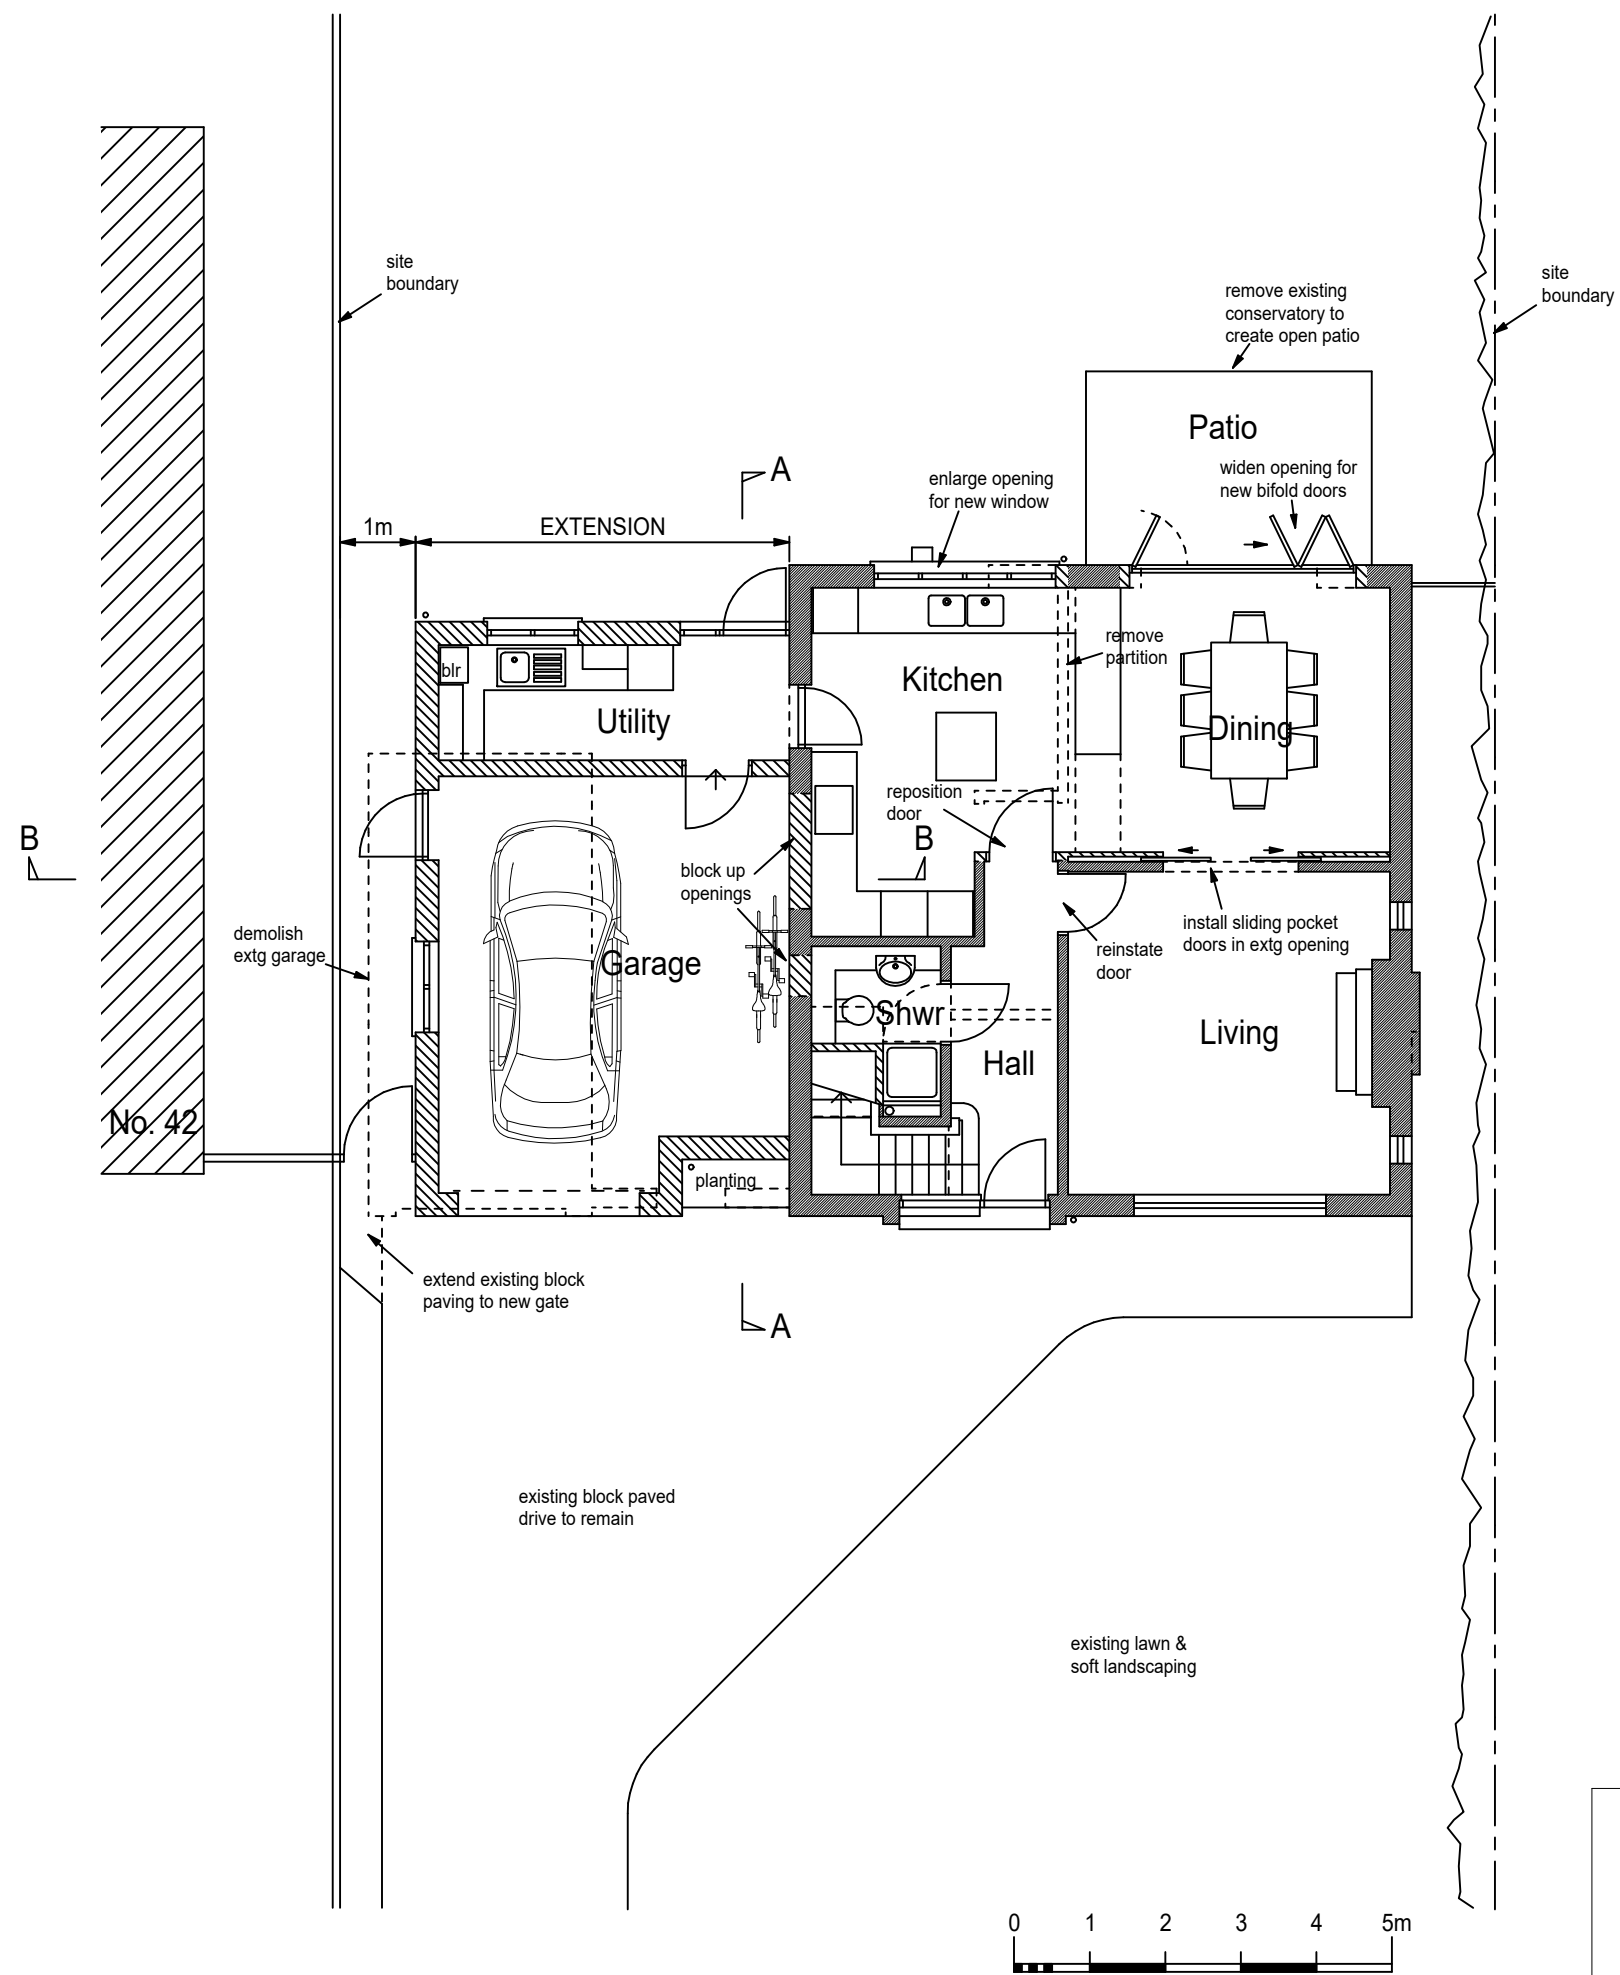

Proposed First Floor Plan

This drawing is the copyright of the Architect and must not be reproduced without permission, except by the Local Planning Authority for planning purposes.

Figured dimensions to be taken in preference to scaled.
Dimensions to be checked on site before work commences.
No deviation from this drawing will be permitted without the prior written consent of the Architect.
Ground floor slabs, foundations, structural steelwork etc. and work below ground is shown provisionally and inspection of ground conditions is essential prior to work commencing.
Reassessment is essential when the ground conditions are apparent and redesign may be necessary in the light of soil conditions found.
The responsibility for establishing the soil and subsoil conditions rests with the Contractor.

	drawing
--	---------

PROPOSED FLOOR PLANS

	project
--	---------

PROPOSED EXTENSIONS & ALTERATIONS
40 STAUNTON AVENUE, HAYLING ISLAND
HAMPSHIRE PO11 0EW

|revisions

drawing no.	21501/05
-------------	----------

REV.

date	
------	--

AUG

scale(s)

5 1:100

te

sheet size	A3
------------	----

client

MS. C. DODD & MS. C. SCHUSLER

Jeffrey Douglas Chartered Architect



■ 114 Havant Road ■ Hayling Island ■ Hampshire ■ PO11 0LJ ■
■ Tel: (023) 9246 8889 ■ E-mail: jd01jeffreydouglas.co.uk ■