



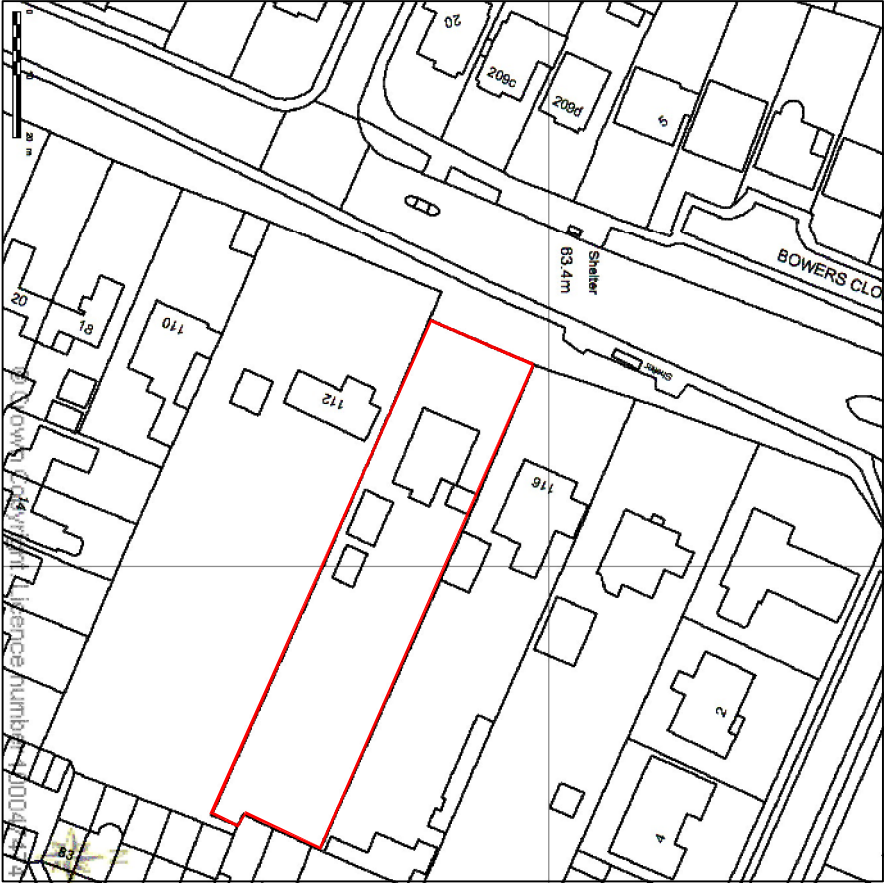

LOCATION PLAN 1:1250

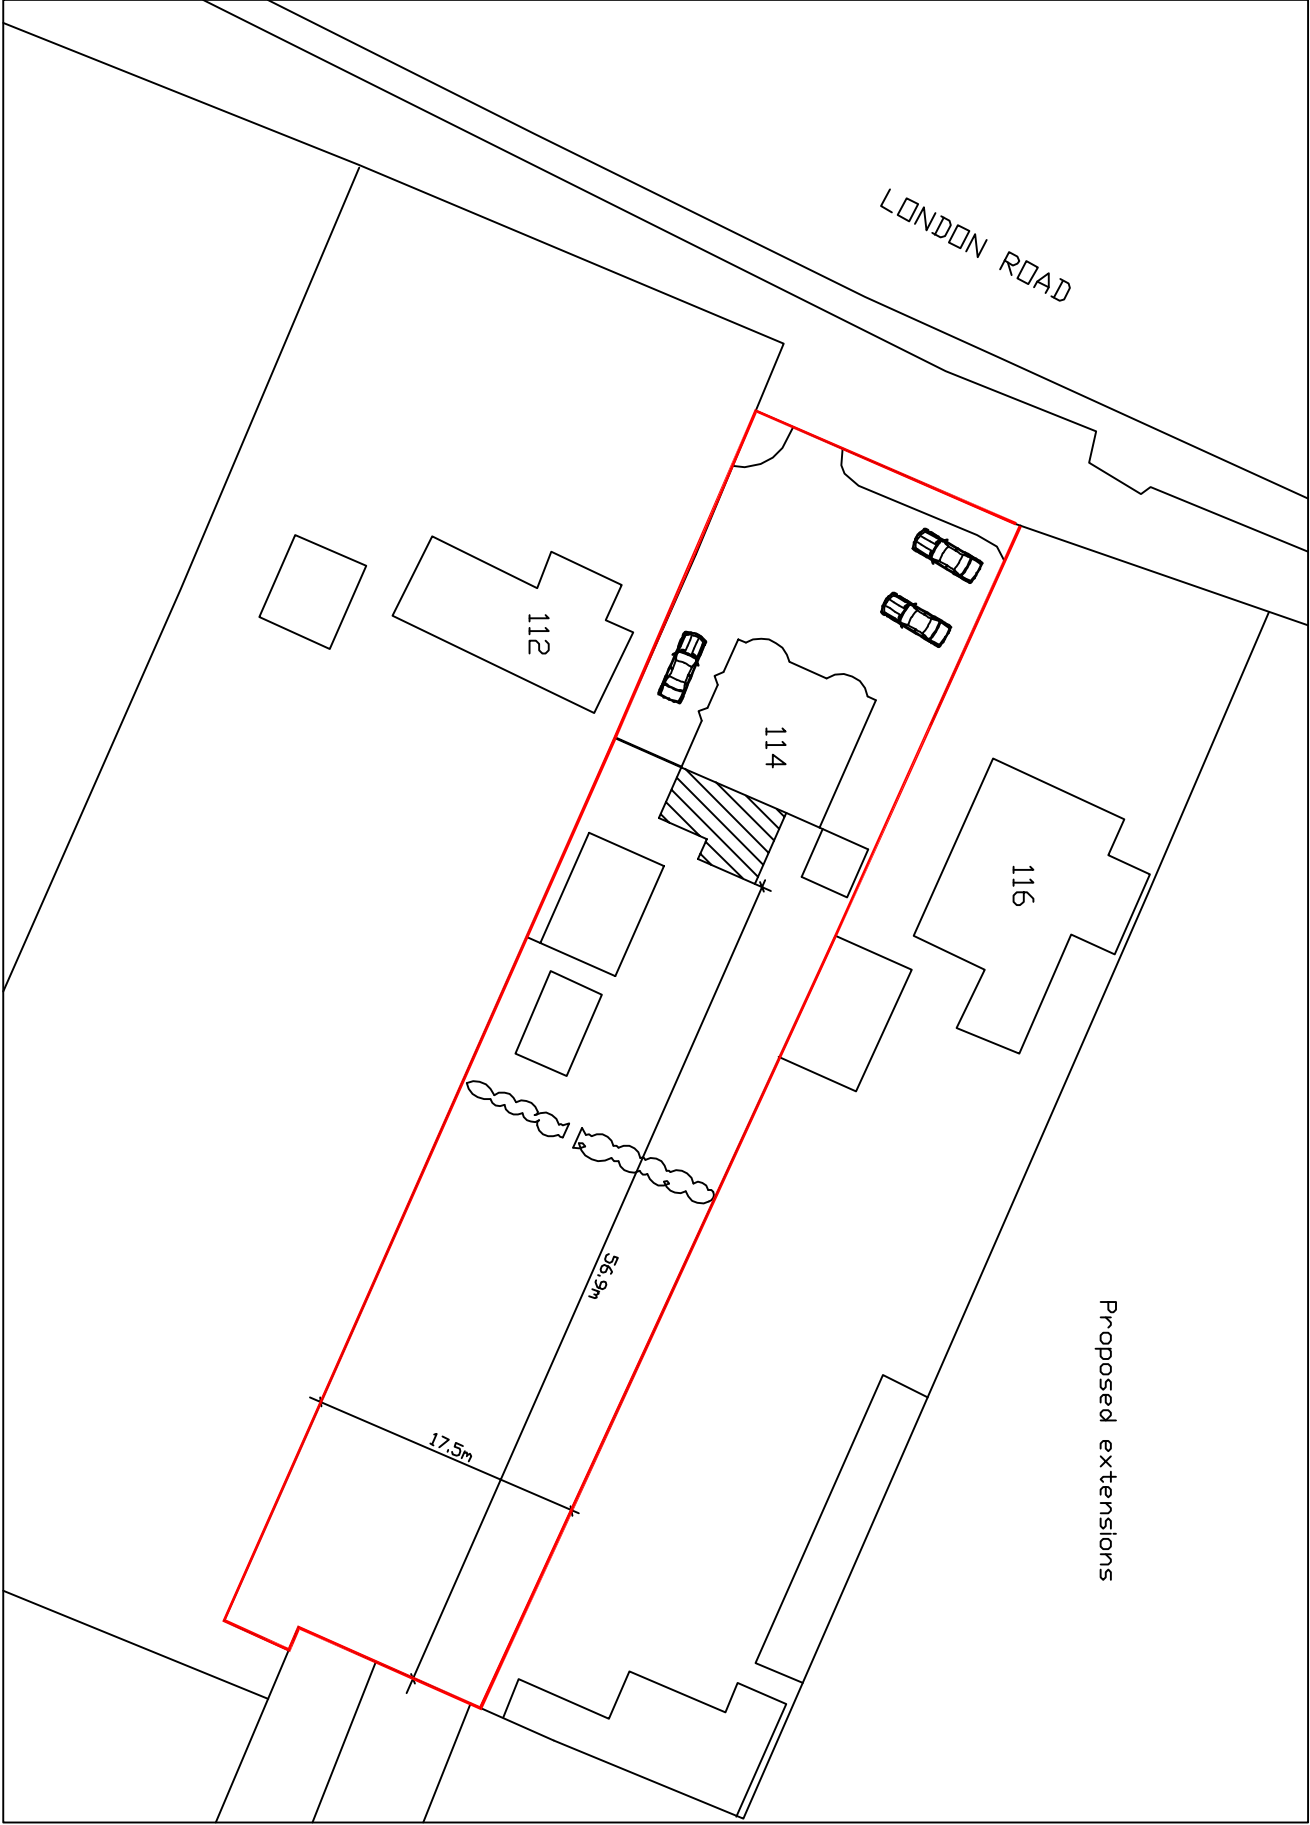

SITE PLAN 1:500

Address: Proposed alterations 114 London Road Horndean PD8 8HB		
Drawing Title: Location, Site Plans		
Date: Apr 2015	Scale: 1:1250, 1:500 @ A3	Rev: