


INDICATIVE PROFILE FROM INFORMATION SUBMITTED IN
PLANNING APPLICATION 03/62414/002

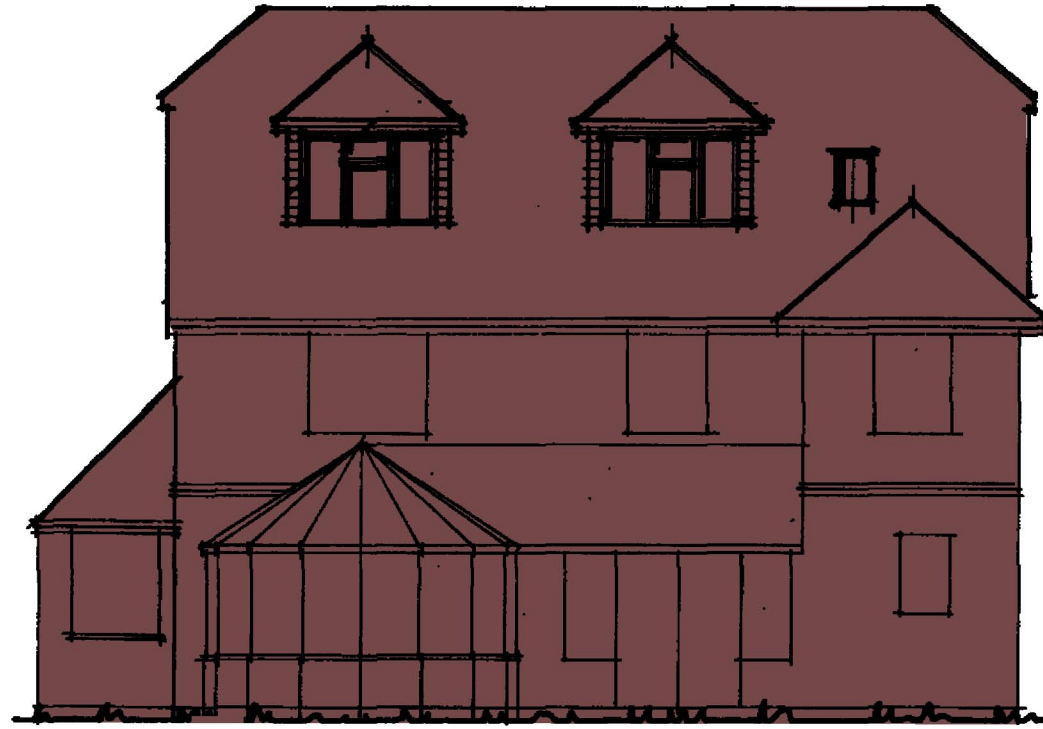


No; 50

APPROVED PROFILE SUBMITTED
IN PLANNING APPLICATION APP/13/01051



No; 48


INDICATIVE PARTIAL PROFILE
FROM ELEVATIONAL STUDY

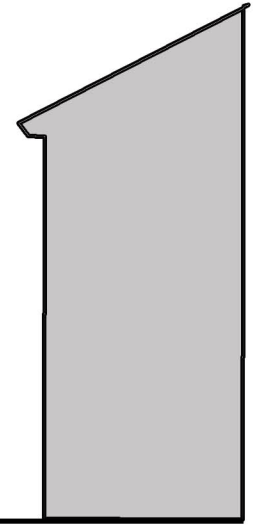

No; 46

EXISTING SOUTH ELEVATION IN CONTEXT WITH APPROVED PROFILE INDICATED ORANGE

INDICATIVE PROFILE FROM INFORMATION SUBMITTED IN
PLANNING APPLICATION 03/62414/002

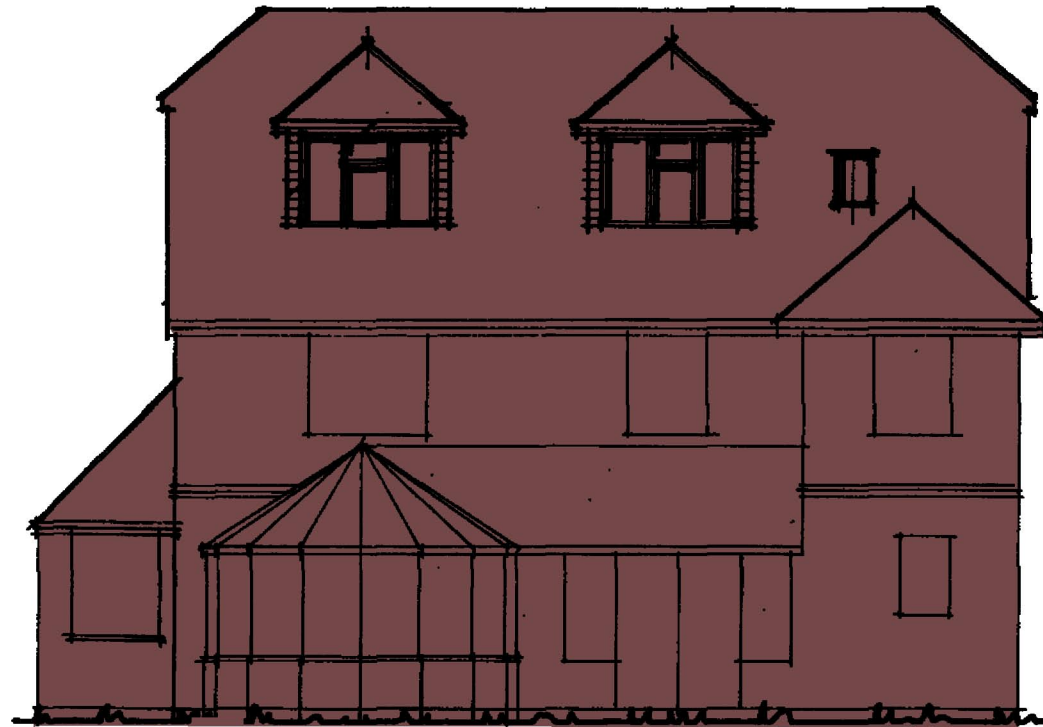

No; 50


REDUCED MASS
FROM APPROVED

PROPOSED PROFILE SUBMITTED
IN THIS PLANNING APPLICATION



No; 48

INDICATIVE PARTIAL PROFILE
FROM ELEVATIONAL STUDY

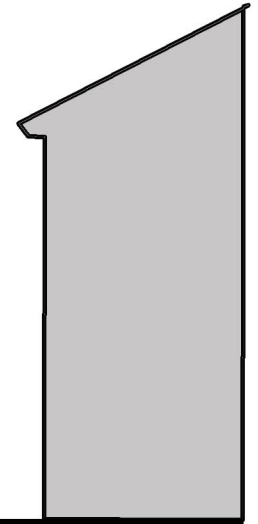

No; 46

EXISTING SOUTH ELEVATION IN CONTEXT WITH PROPOSED PROFILE INDICATED PURPLE

EXISTING, APPROVED & PROPOSED
SOUTH ELEVATION IN CONTEXT
PLANNING ISSUE

0 0.5 1 1.5 2 3 4 5m

- PLANNING ISSUE

JMI 24/11/2014

avlt architecture : visualization
shiloh studios, inlands road, chichester, west sussex, po188rd
t: 01243 376736 f: 0871 714 3223 e: info@avlt.co.uk

RIBA 
Chartered Practice

48 Havant Road - Mr & Mrs Coles
EXISTING, APPROVED & PROPOSED SOUTH ELEVATION IN CONTEXT
scale: 1:100 @ A3 | first issue: 24/11/2014 | drawn: JMI

drawing no:
1158_C
revision: -