




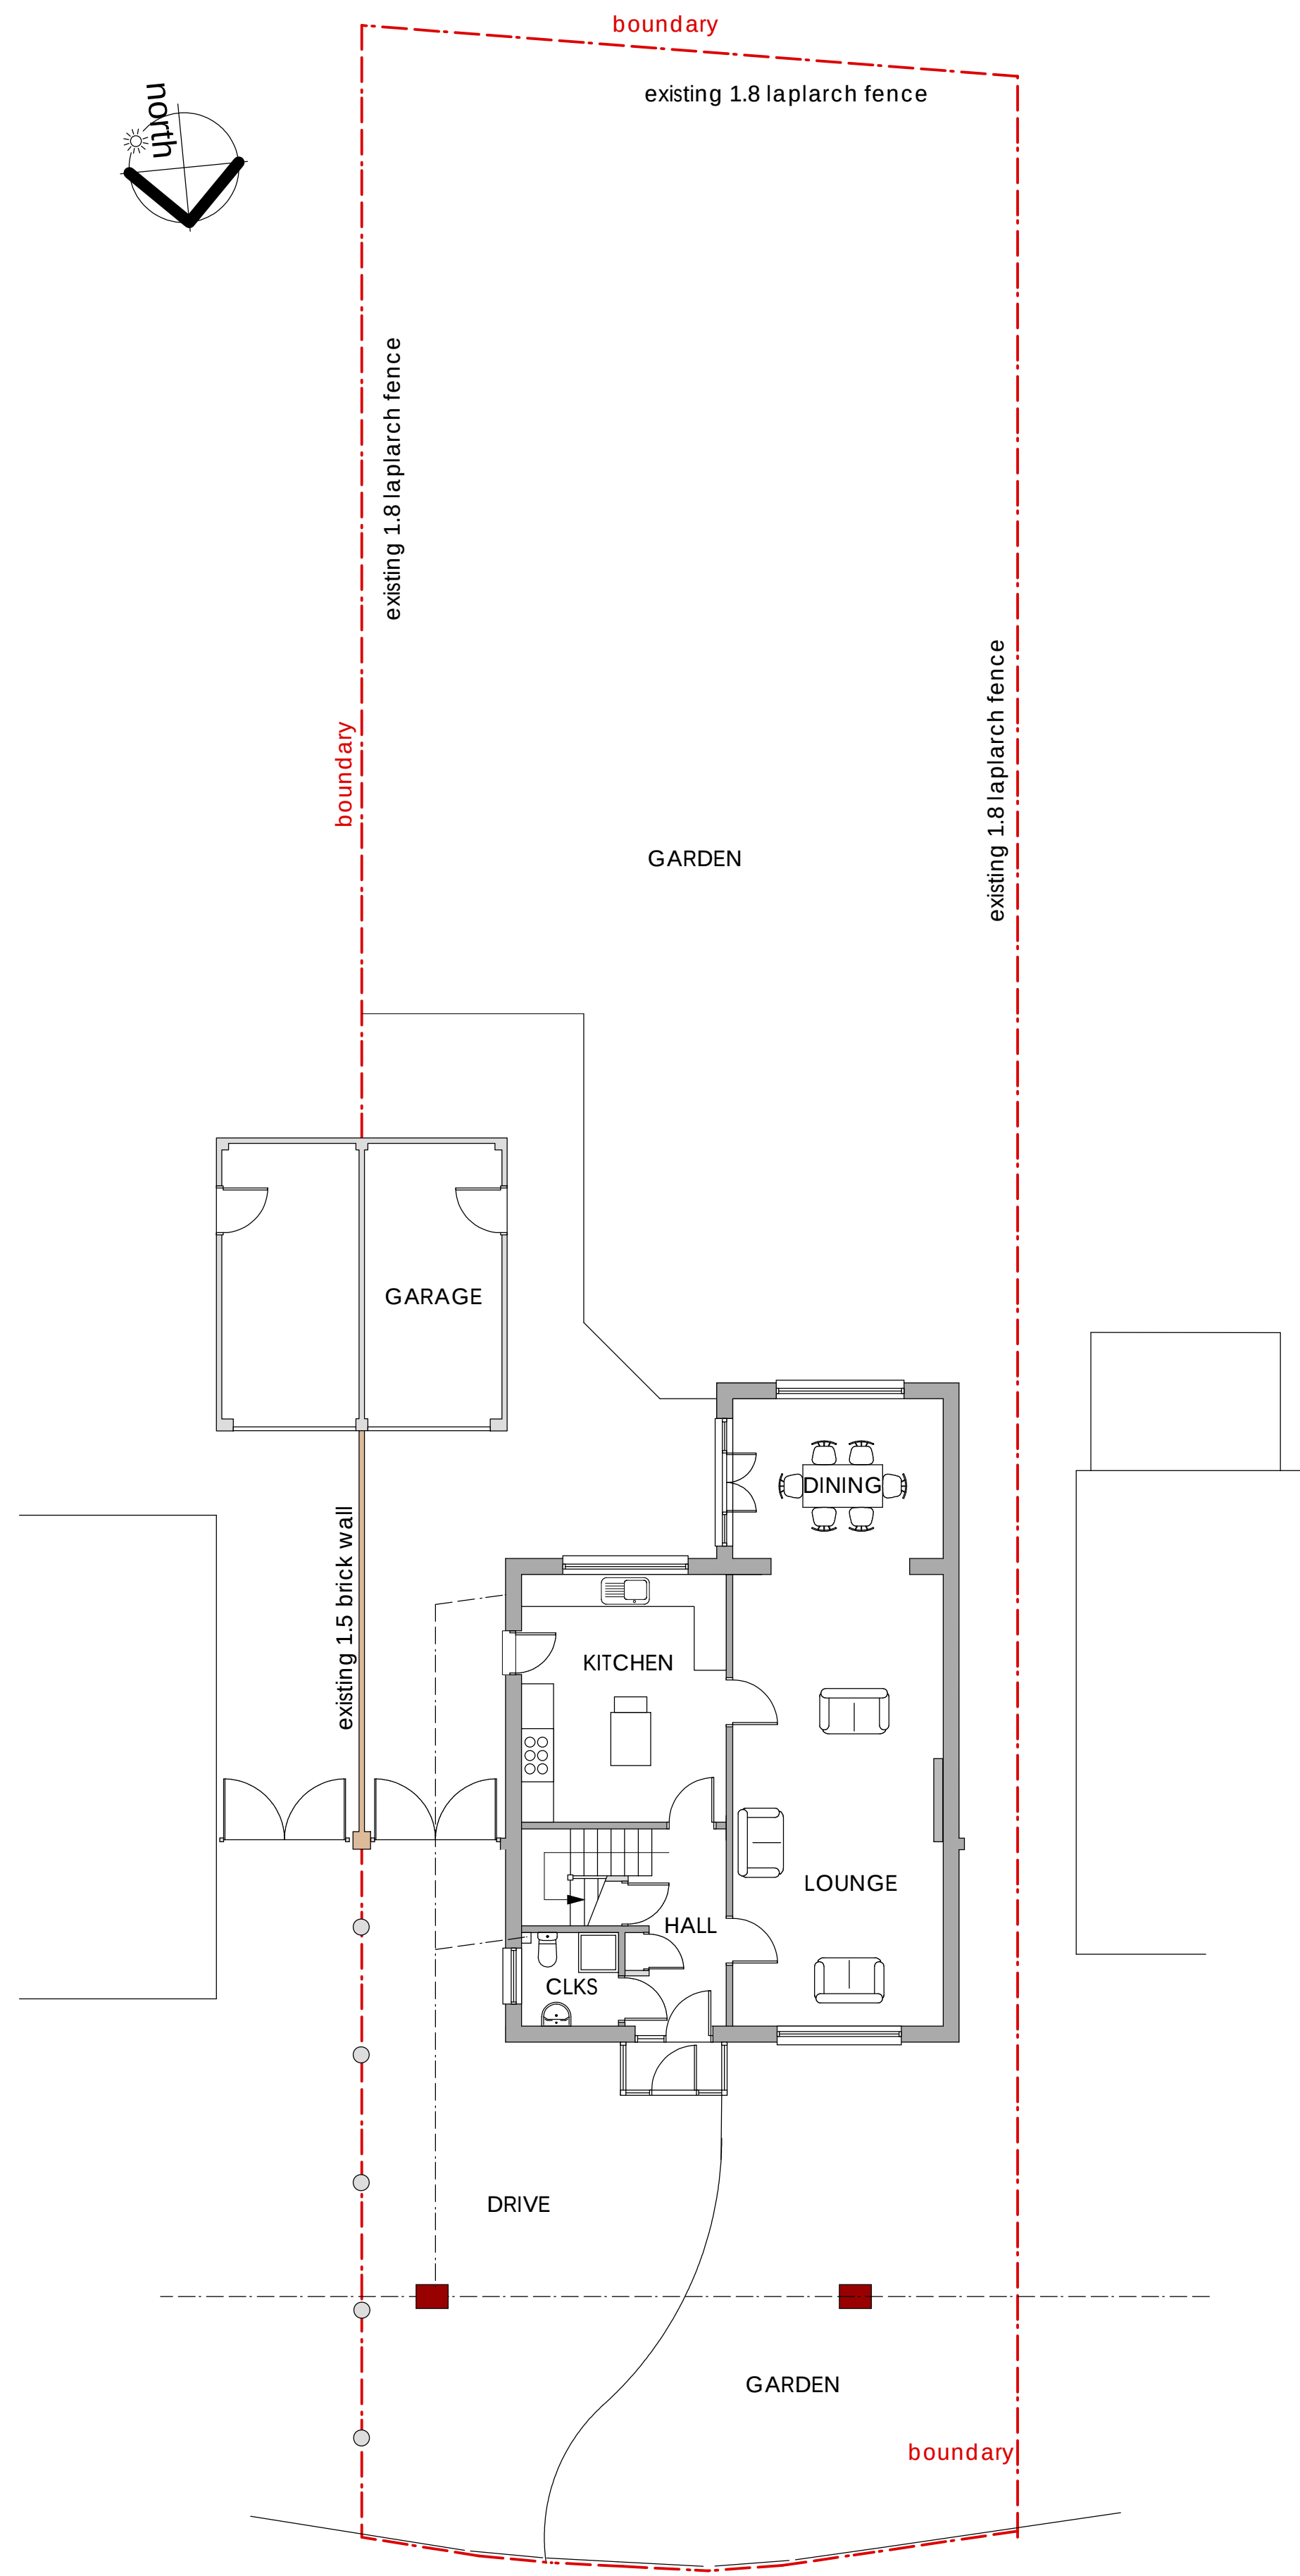


Ground Floor / Site Plan

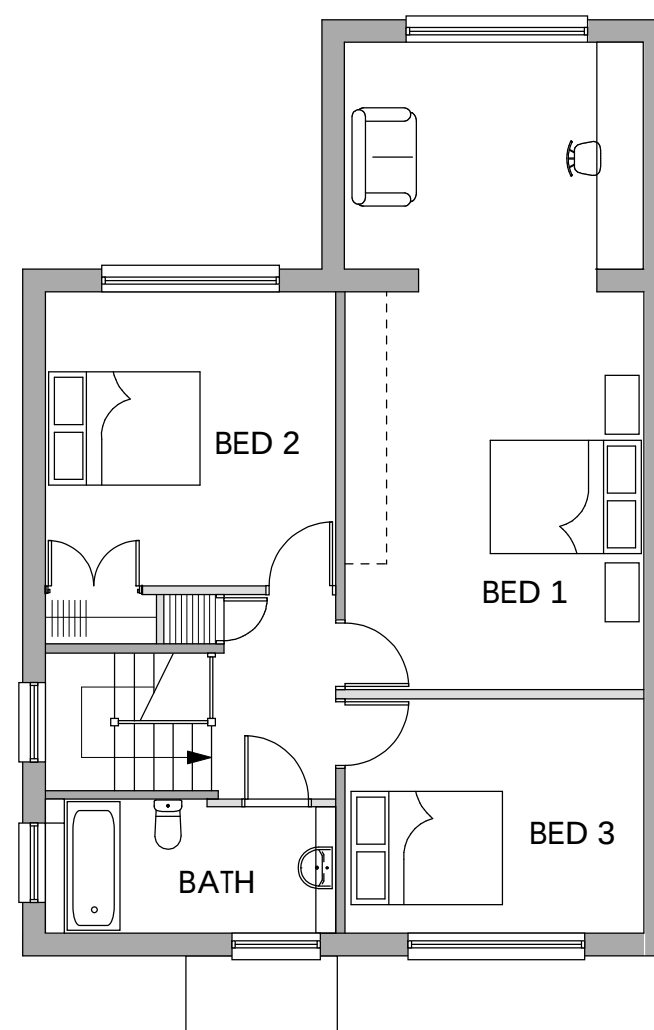

First Floor Plan

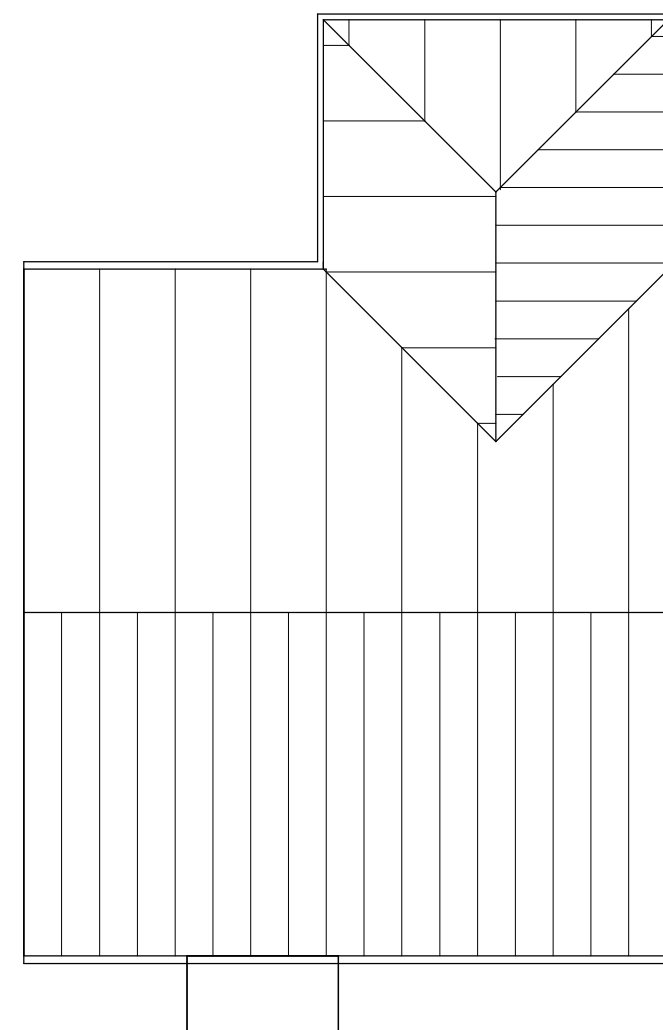

Roof Plan

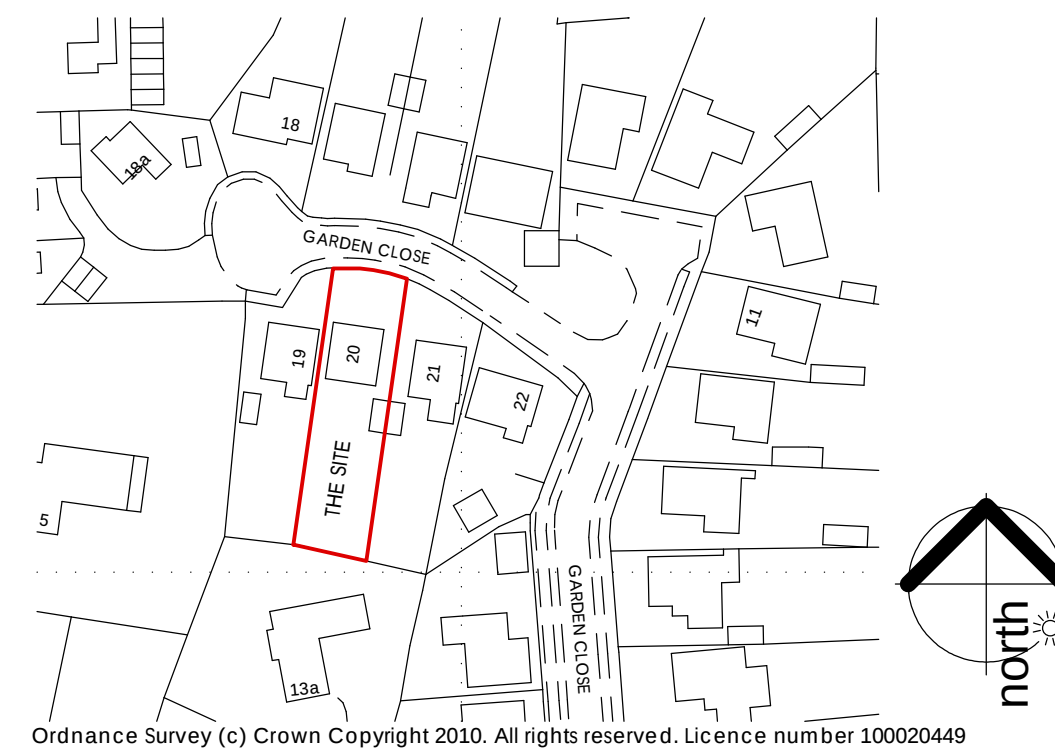

Location Plan 1:1250



North Elevation

East Elevation

West Elevation

South Elevation

NOTES

REVISIONS
A. SIDE WINDOWS REVISED OCT 14

TITLE
EXISTING PLANS, ELEVATIONS, SITE PLAN
AND LOCATION

20 GARDEN CLOSE Hayling Island Hants

SCALE: 1:100 1:1250
DATE: SEPT 2014
DRWG NO: JC/201 REV NO: A

D.ALLEN
Architectural Technician
38 Salterns Lane
Hayling Island, Hants PO11 9PJ
Tel: (02392) 467620
E-mail: haylingplans@btinternet.com