





PROPOSED REAR ELEVATION
SCALE 1:100

proposed dormer window
with vertical hanging tiles.

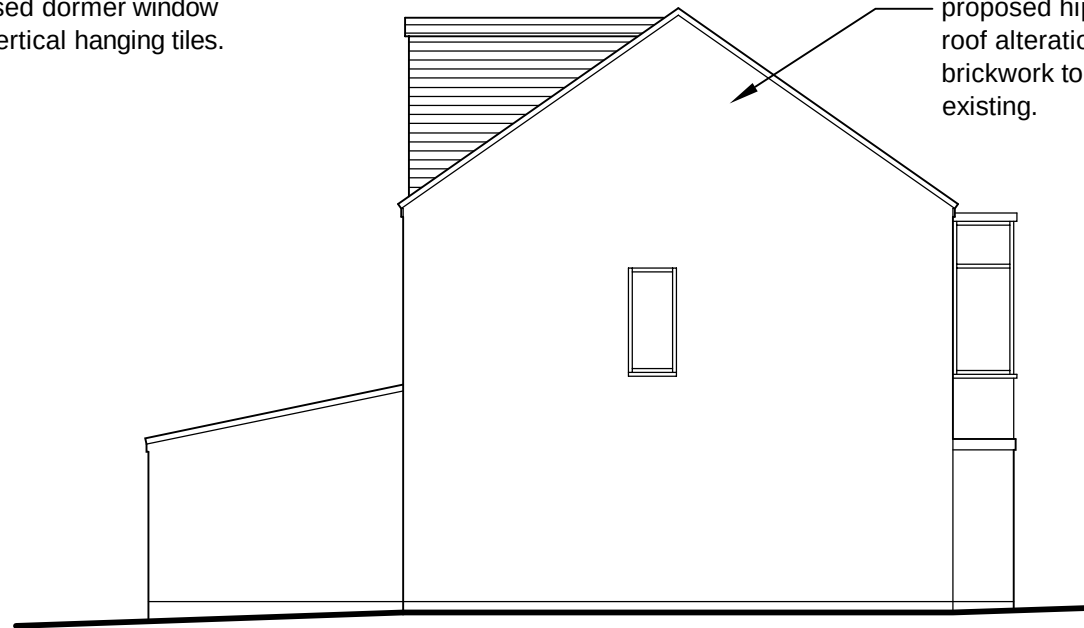

PROPOSED SIDE ELEVATION
SCALE 1:100

proposed hip to gable
roof alteration with facing
brickwork to match
existing.

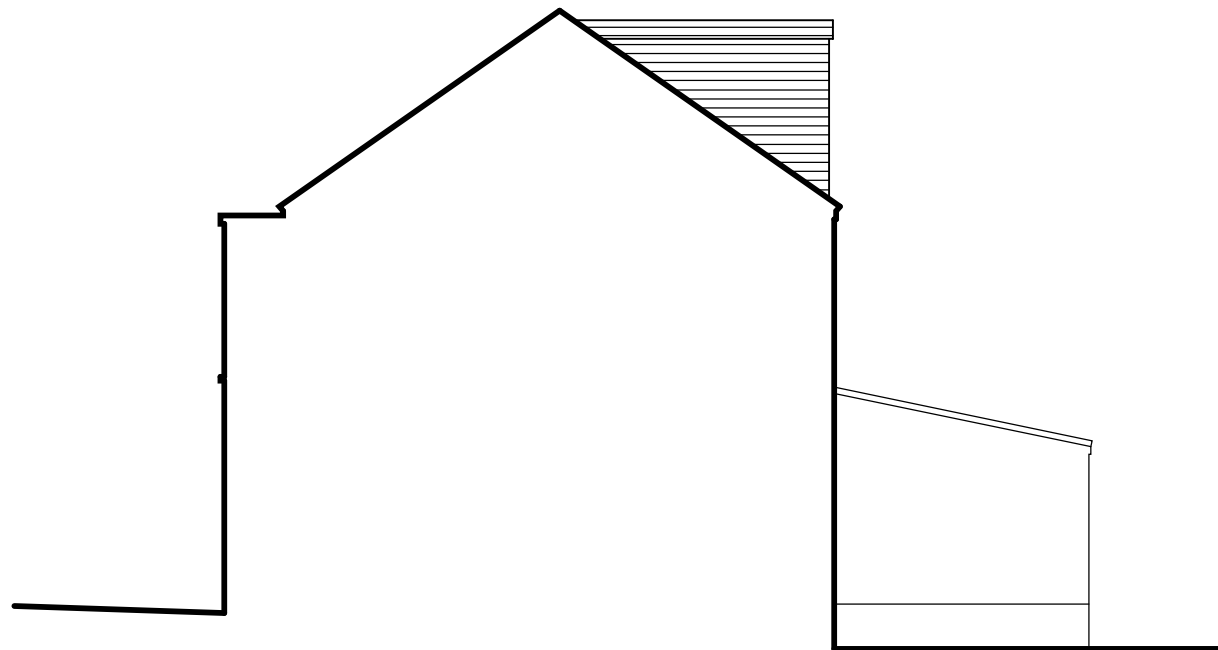

PROPOSED SIDE ELEVATION / SECTION
SCALE 1:100



PROPOSED FRONT ELEVATION
SCALE 1:100

2no proposed velux
rooflights.

PROPOSED ROOF ALTERATIONS.

Dormer window
 $3.9 \times 5.3\text{m} = 20.67\text{m}^3$

Hip to gable extension
 $(9.6 \times 3.7) / 3 = 11.84\text{m}^3$

Total roof additions = 32.51m^3

Note:
Do not Scale from this Drawing (except for planning approval).
All dimensions are in millimetres and to be checked on site.
All Dimensions relating to subcontractors or suppliers work
must be checked and agreed between the main contractor and
the sub-contractors and suppliers.

DRAWING TITLE

CERTIFICATE OF LAWFULNESS -
PROPOSED ELEVATIONS

CLIENT

Mr & Mrs North, 18 Aldermoor Road, Purbrook, Hants.

DATE
Aug 2015

DRN.
gp

CHK.
-

SCALE
1:100 @ A3

Drawing Ref
15091 PL302

Rev
-

Gavin Page BA(hons)
tel. 07747 011252
email. gavin.page77@gmail.com

grp architectural design