





Licence No: 100047474
 SUPPLIER - 'STREETWISE'
 DATE OF DOWNLOAD 7th NOV 2014

Location Plan 1:2500

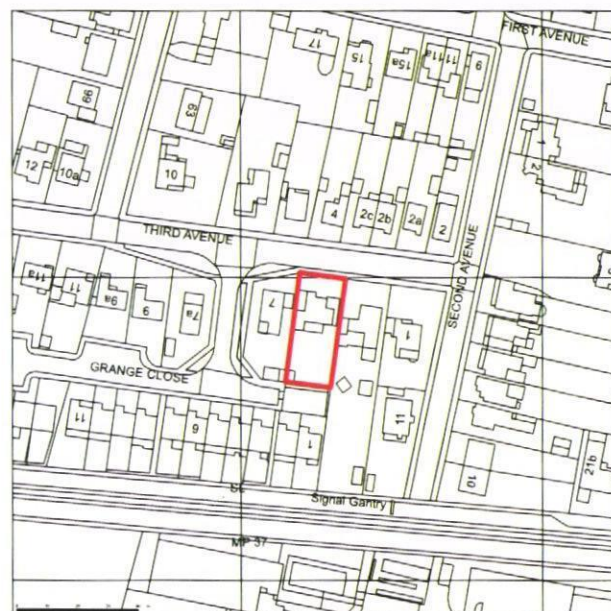

Site Plan 1:1250

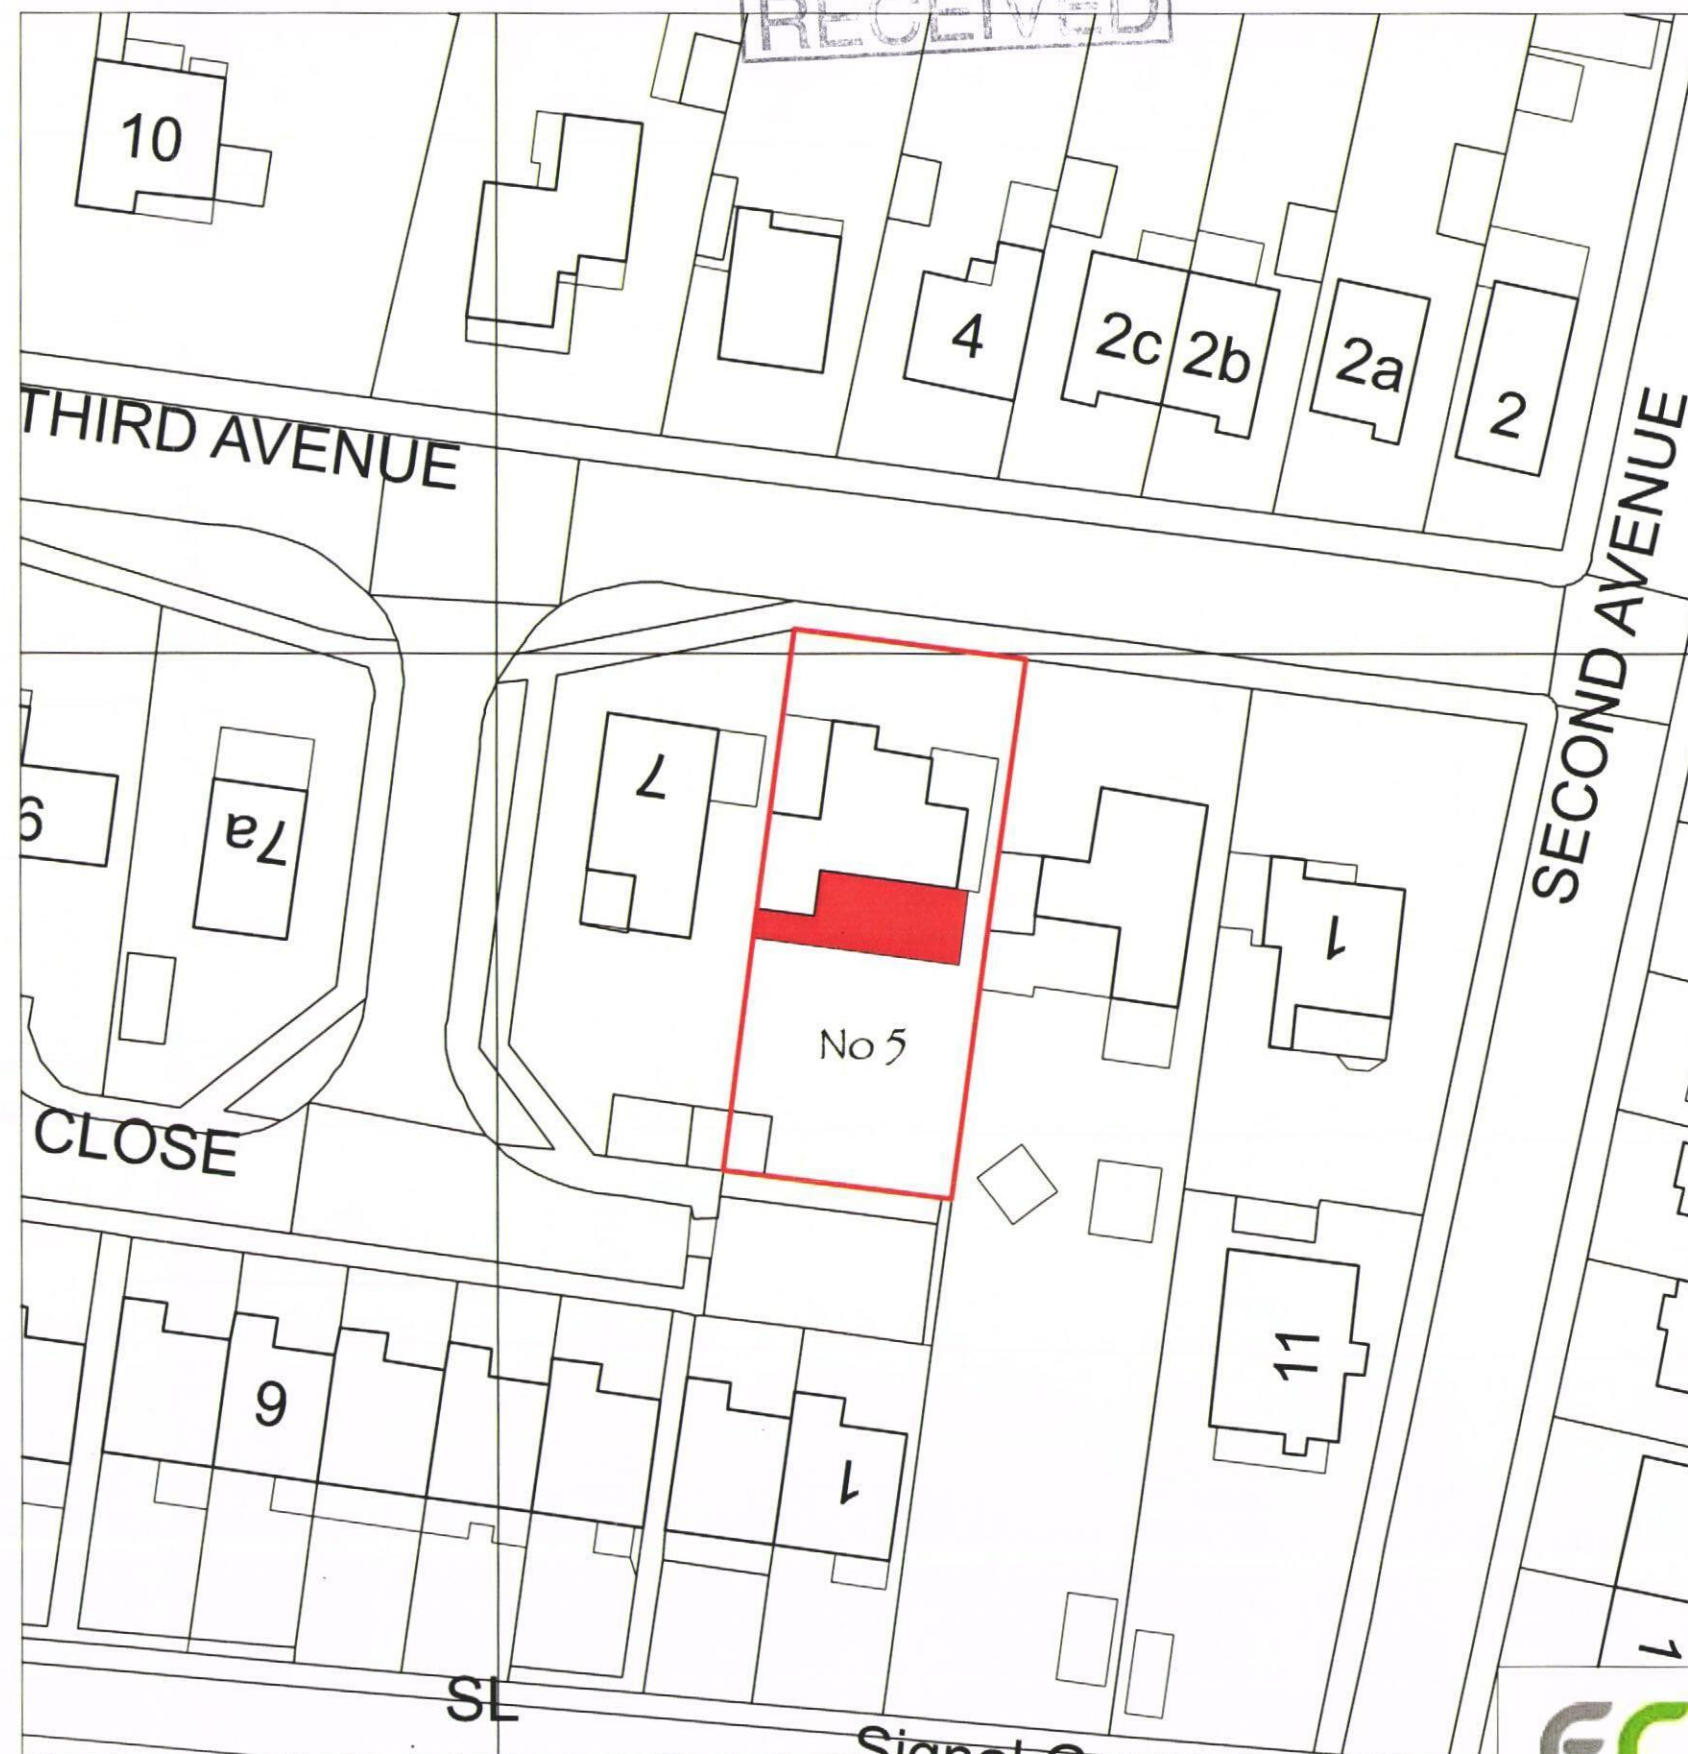

Block Plan 1:500

HAVANT BOROUGH COUNCIL
 28 JAN 2015
 RECEIVED

All dimensions to be checked on site before any construction work commences. Client has provided and is responsible for all dimensions, survey data and drawings which these drawings were based on.



Purpose of Issue	status	Drawn By	Date	Scales @ A3	Client	Layout Title	Date:	Drawing Number	Rev
PLANNING		Checked By	Date	VARIOUS	MR & MRS BOYLIN - NO 5 THIRD AVENUE HAVANT PO9 2QR	Site, Location & Block Plans	Jan 2015	SB.010.002	
		Approved By	Date						