



This drawing may be scaled with reference to the scale bar for planning application purposes only. Do not scale for any other purpose, use only annotated dimensions. All dimensions are to be checked by parties using the drawing, and any errors or omissions are to be reported to James Potter Associates Ltd.

Rev.	Date	Note	Author	Checked
A	15/12/15	ADDED EXTRA ROOF LIGHT	JP	TP

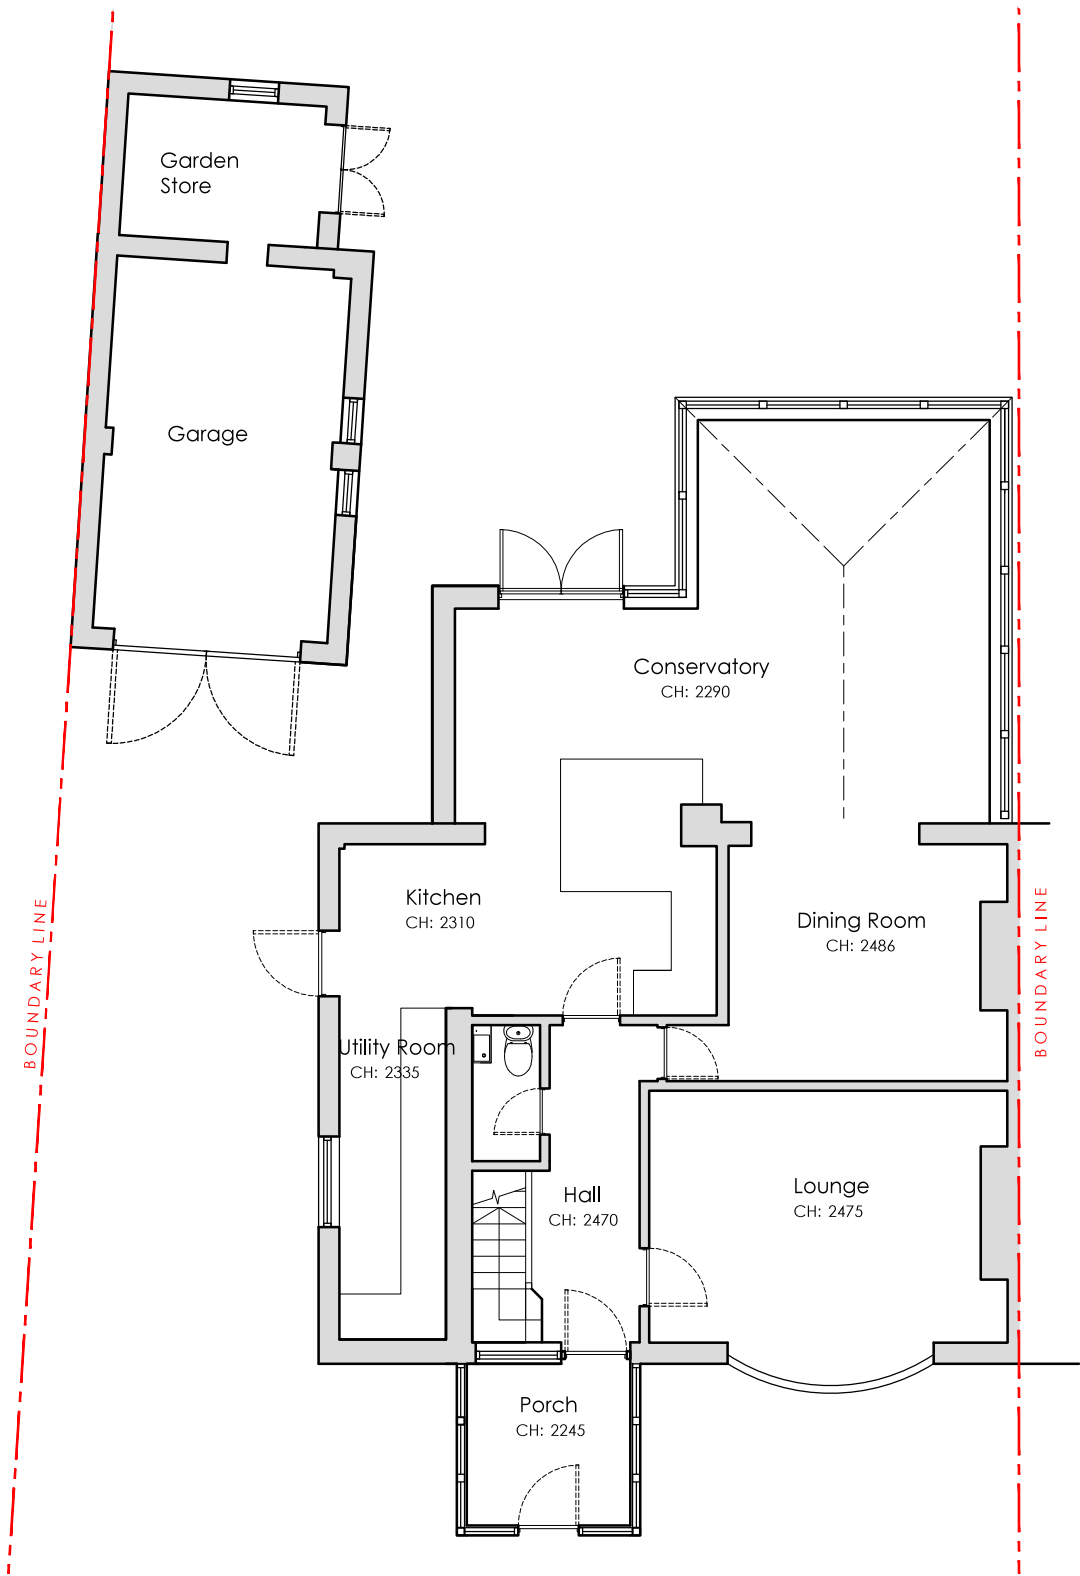

EXISTING GROUND FLOOR PLAN

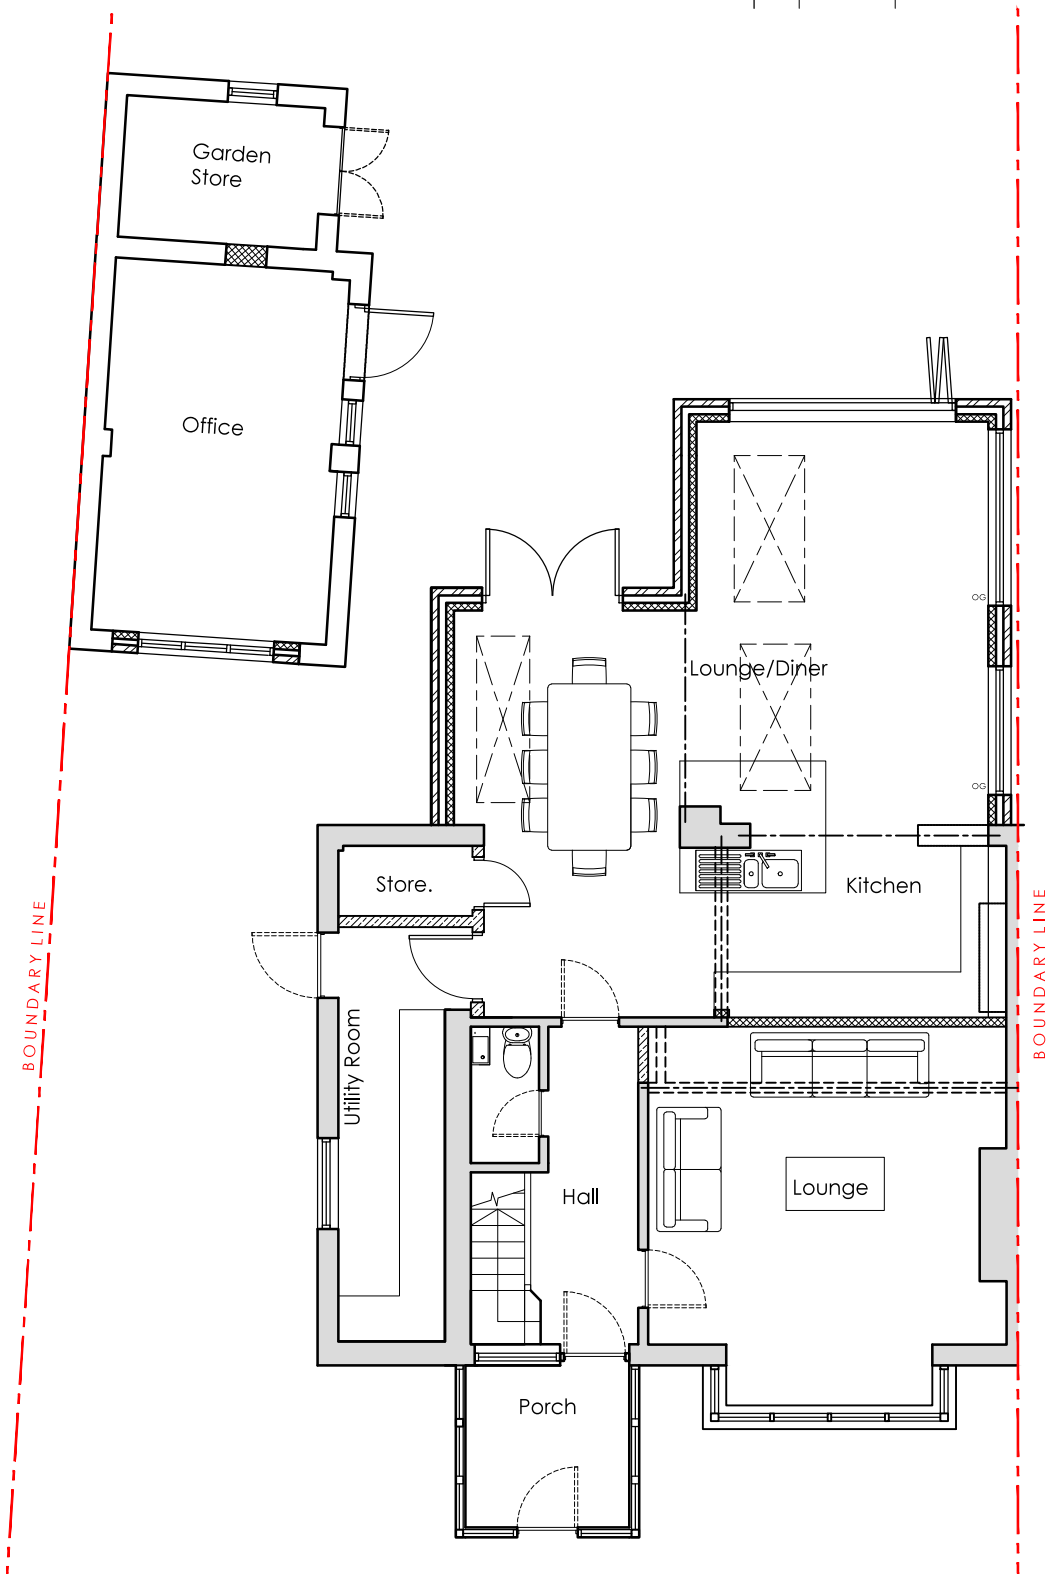


PROPOSED GROUND FLOOR PLAN

KEY

- Proposed walls / partitions for demolition
- Proposed blockwork walls / partitions
- Proposed brickwork walls / partitions
- Proposed timber studwork walls / partitions
- Proposed structural lintels & beams
- Obscured High Level Glass

1:100

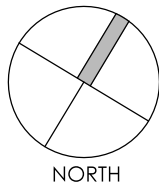

Project	ALTERATIONS AND REAR EXTENSION 38 LOWER ROAD BEDHAMPTON PO9 3LJ					Drawing	GROUND FLOOR PLANS			
						Job-Dwg Number	15020-PL-002		Rev.	A
Client	MR & MRS POTTER					JPA JAMES POTTER ASSOCIATES www.jpa.design JPA - PORTSMOUTH 64 Hunter Road, Southsea, Portsmouth, PO4 9AY t. +44(0)7809612150				
Status	PLANNING									
Scale	1:100		Sheet Size A3							
Author	JP	Checked	CW	Date	29/09/15					