


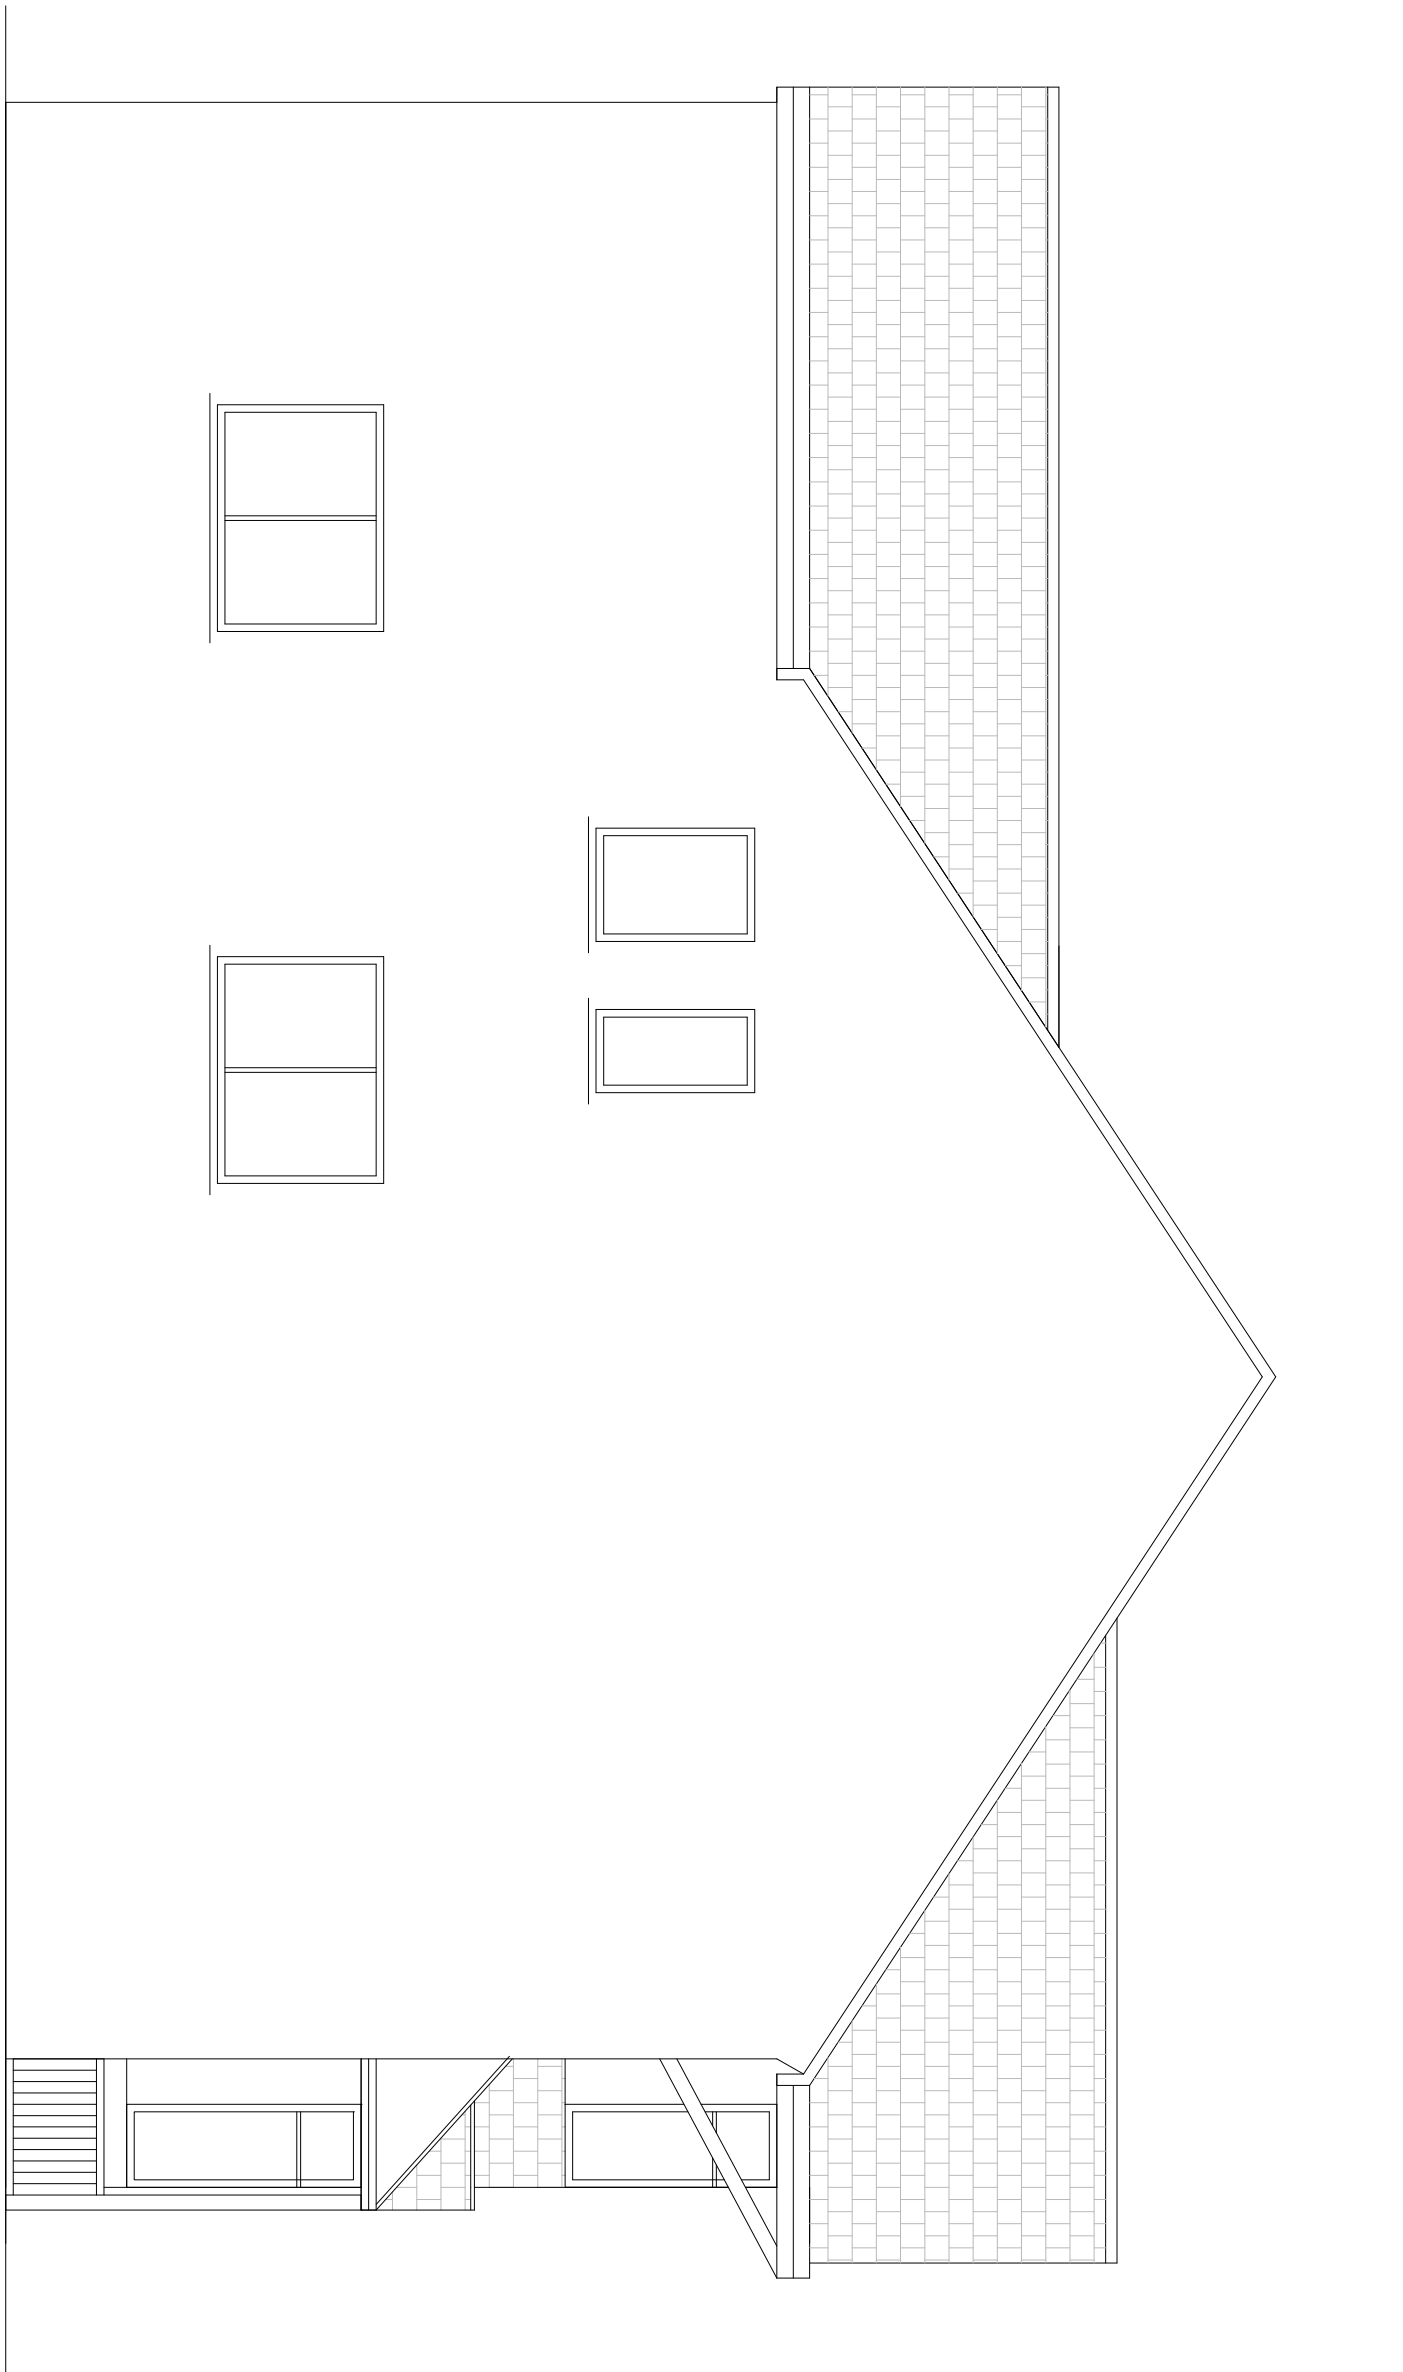


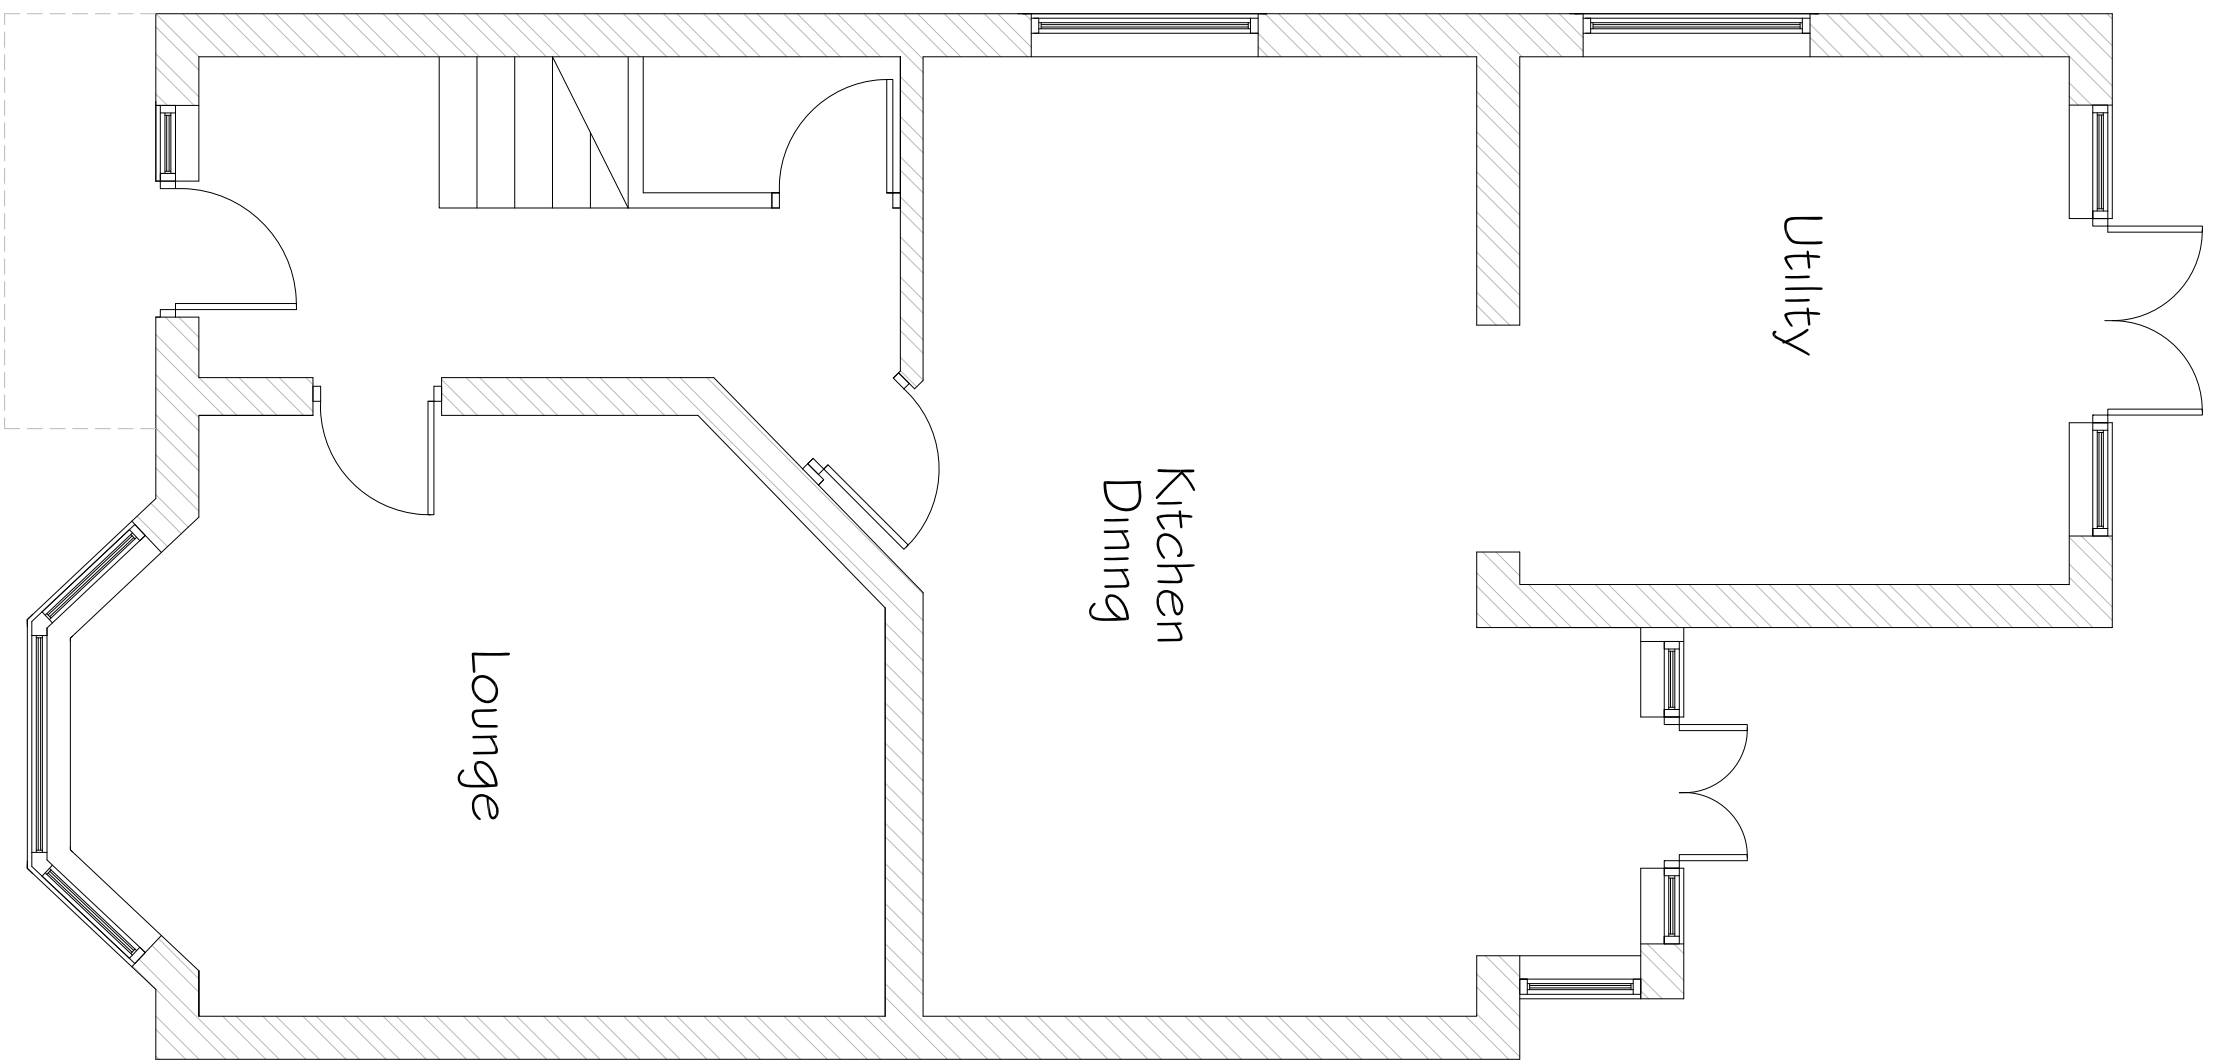


NORTH ELEVATION

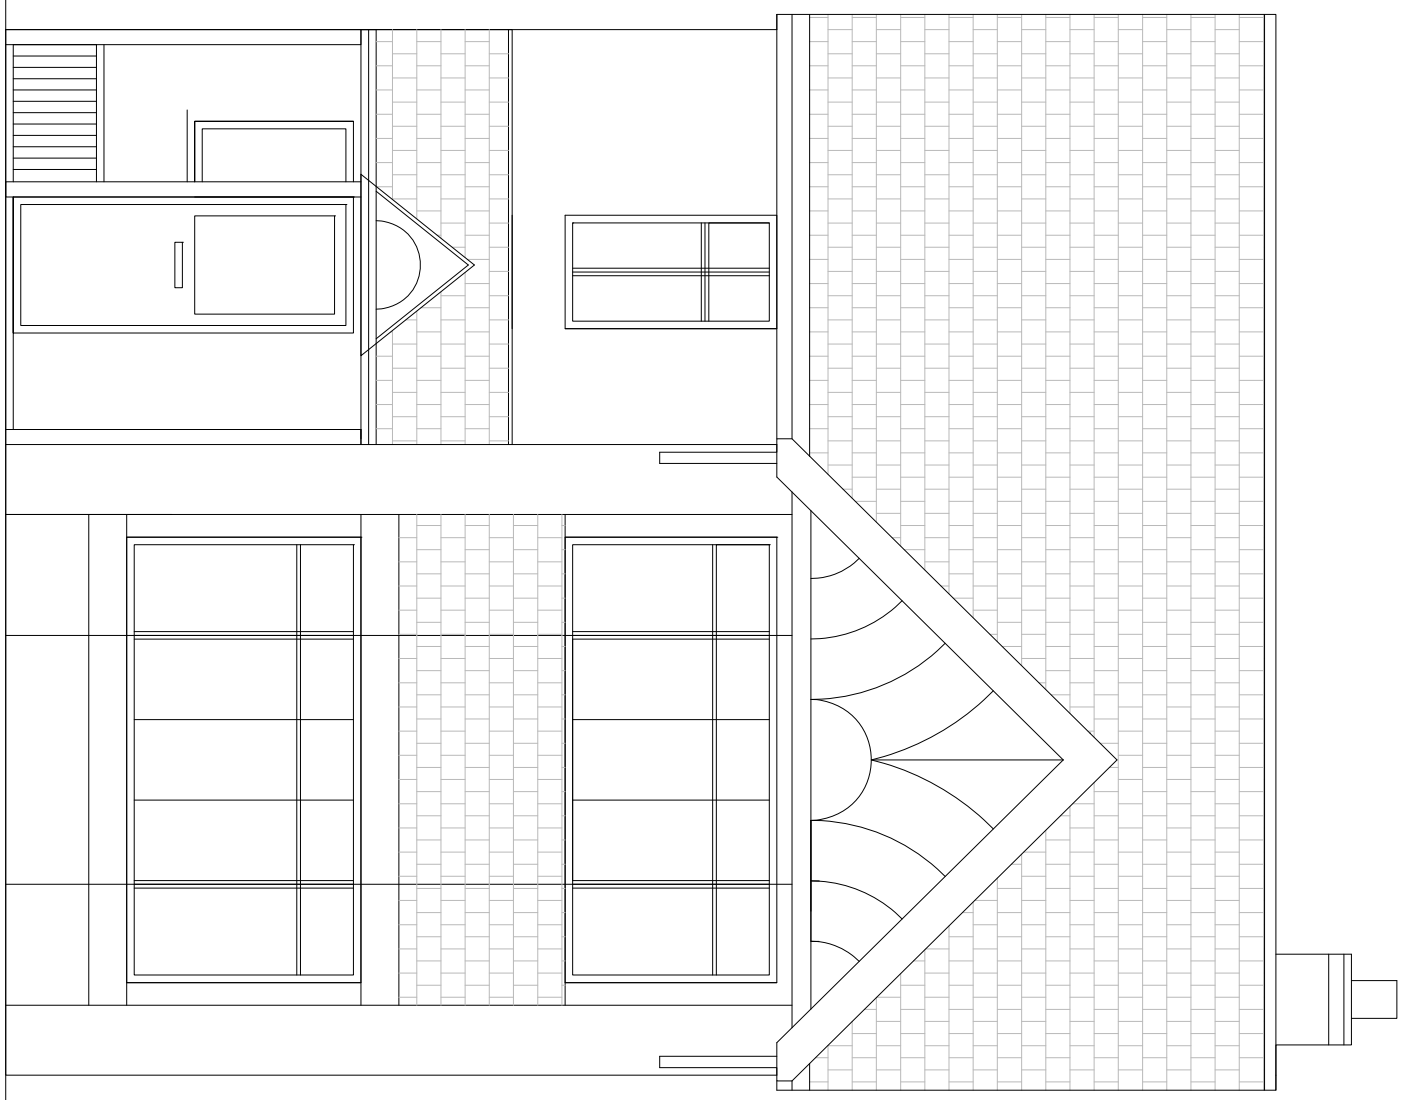


WEST ELEVATION

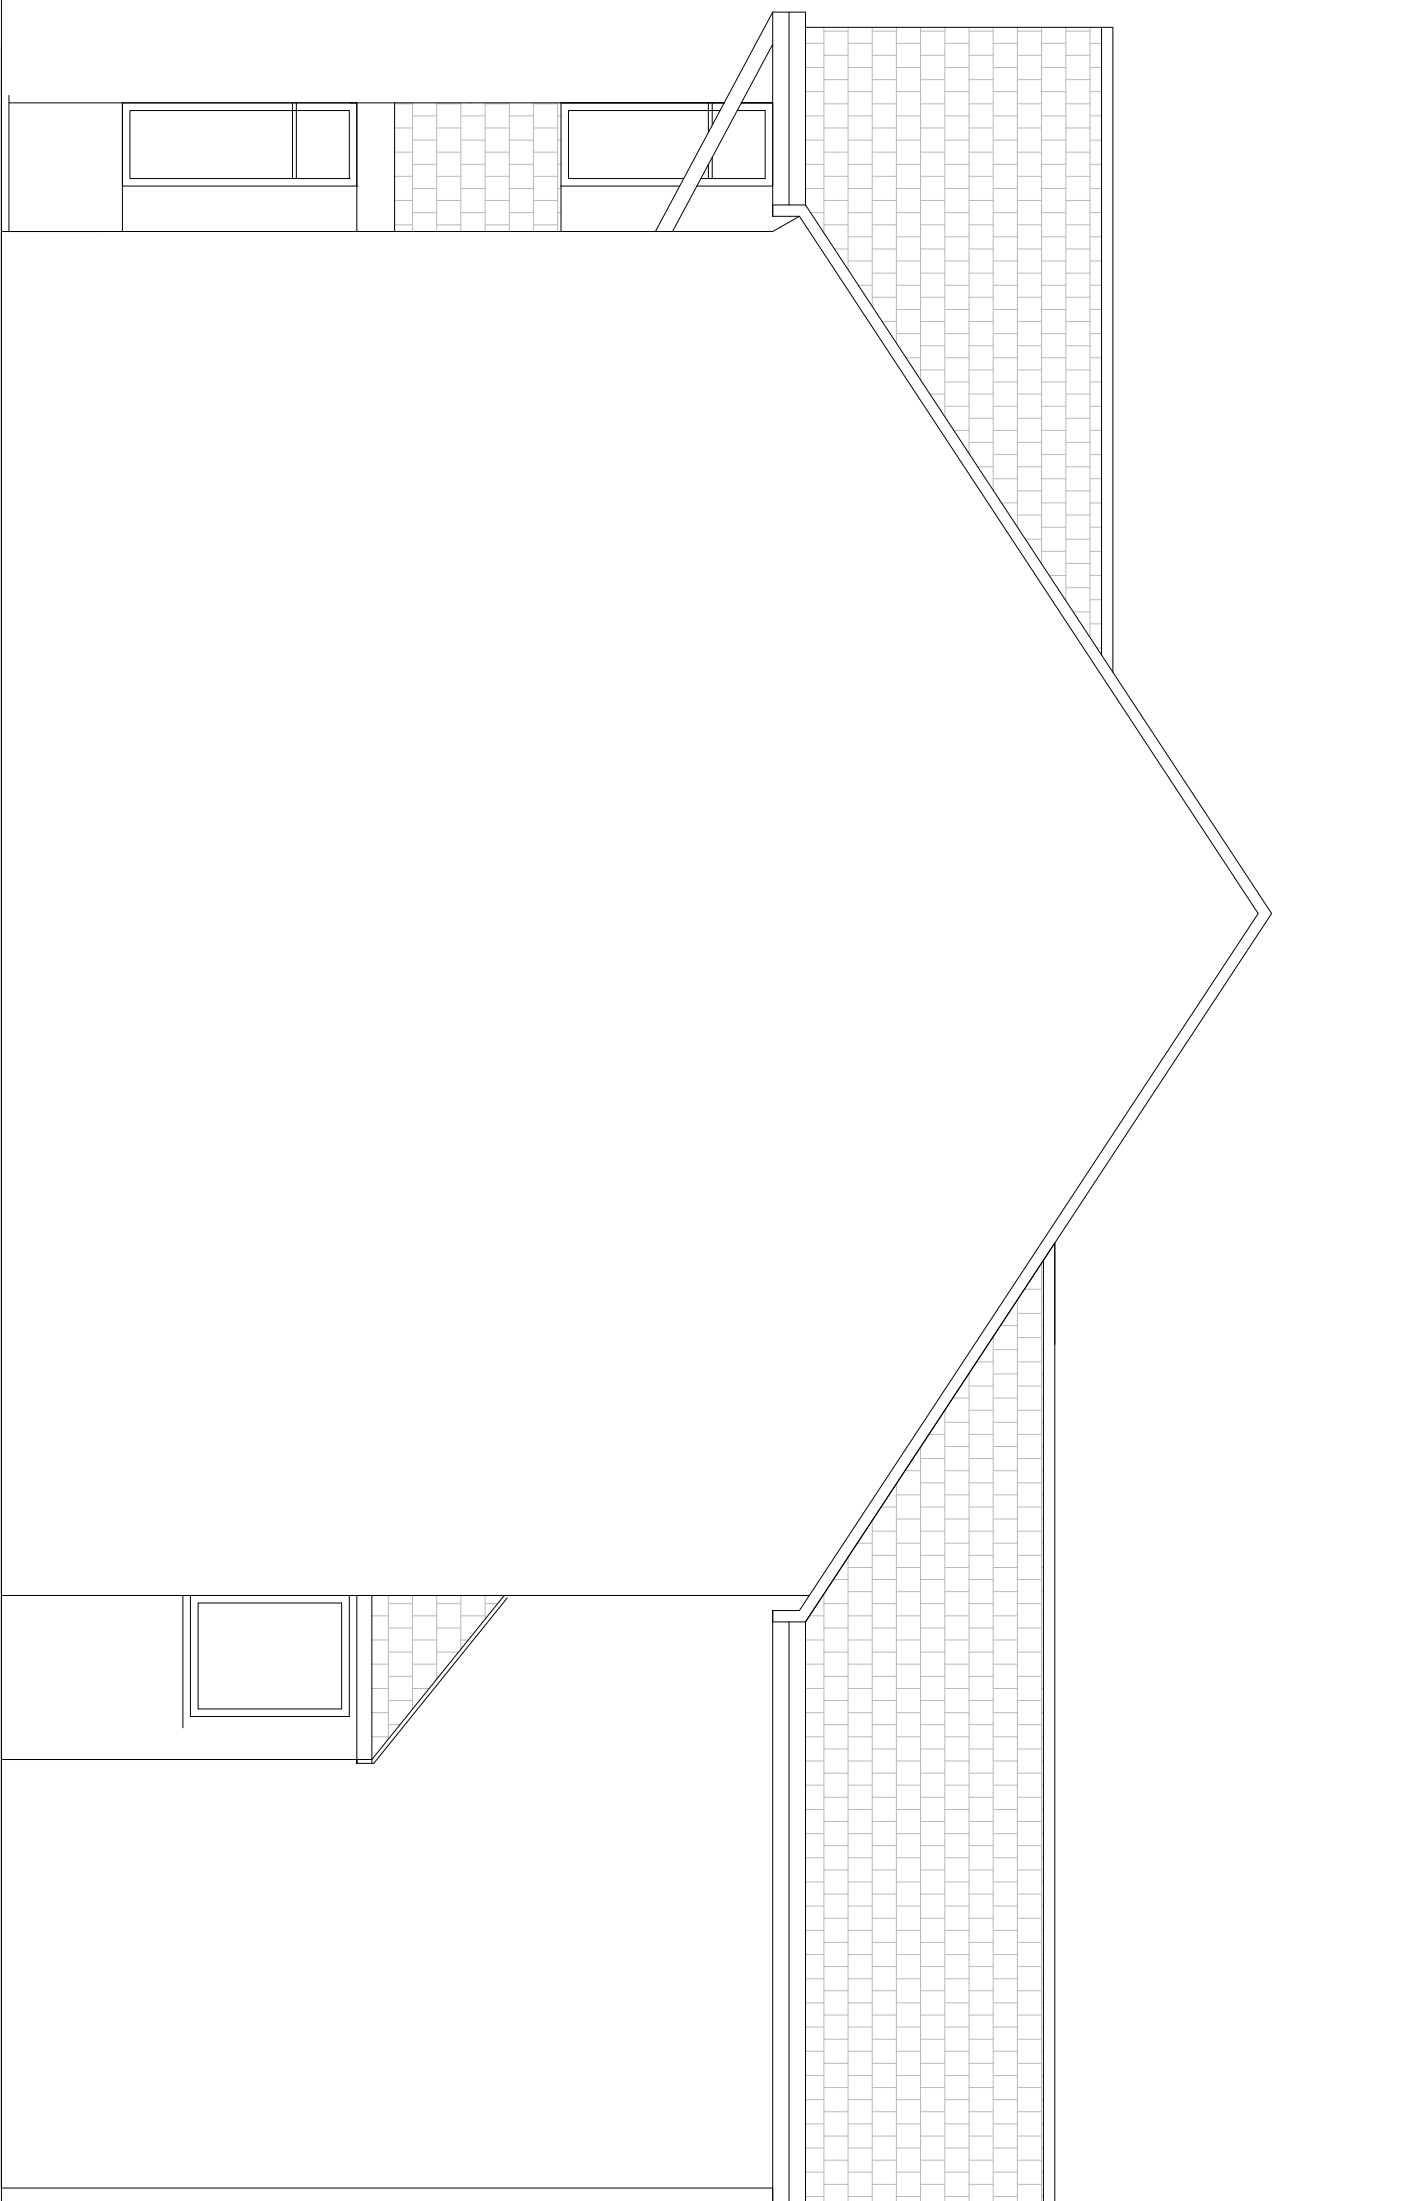

SOUTH ELEVATION

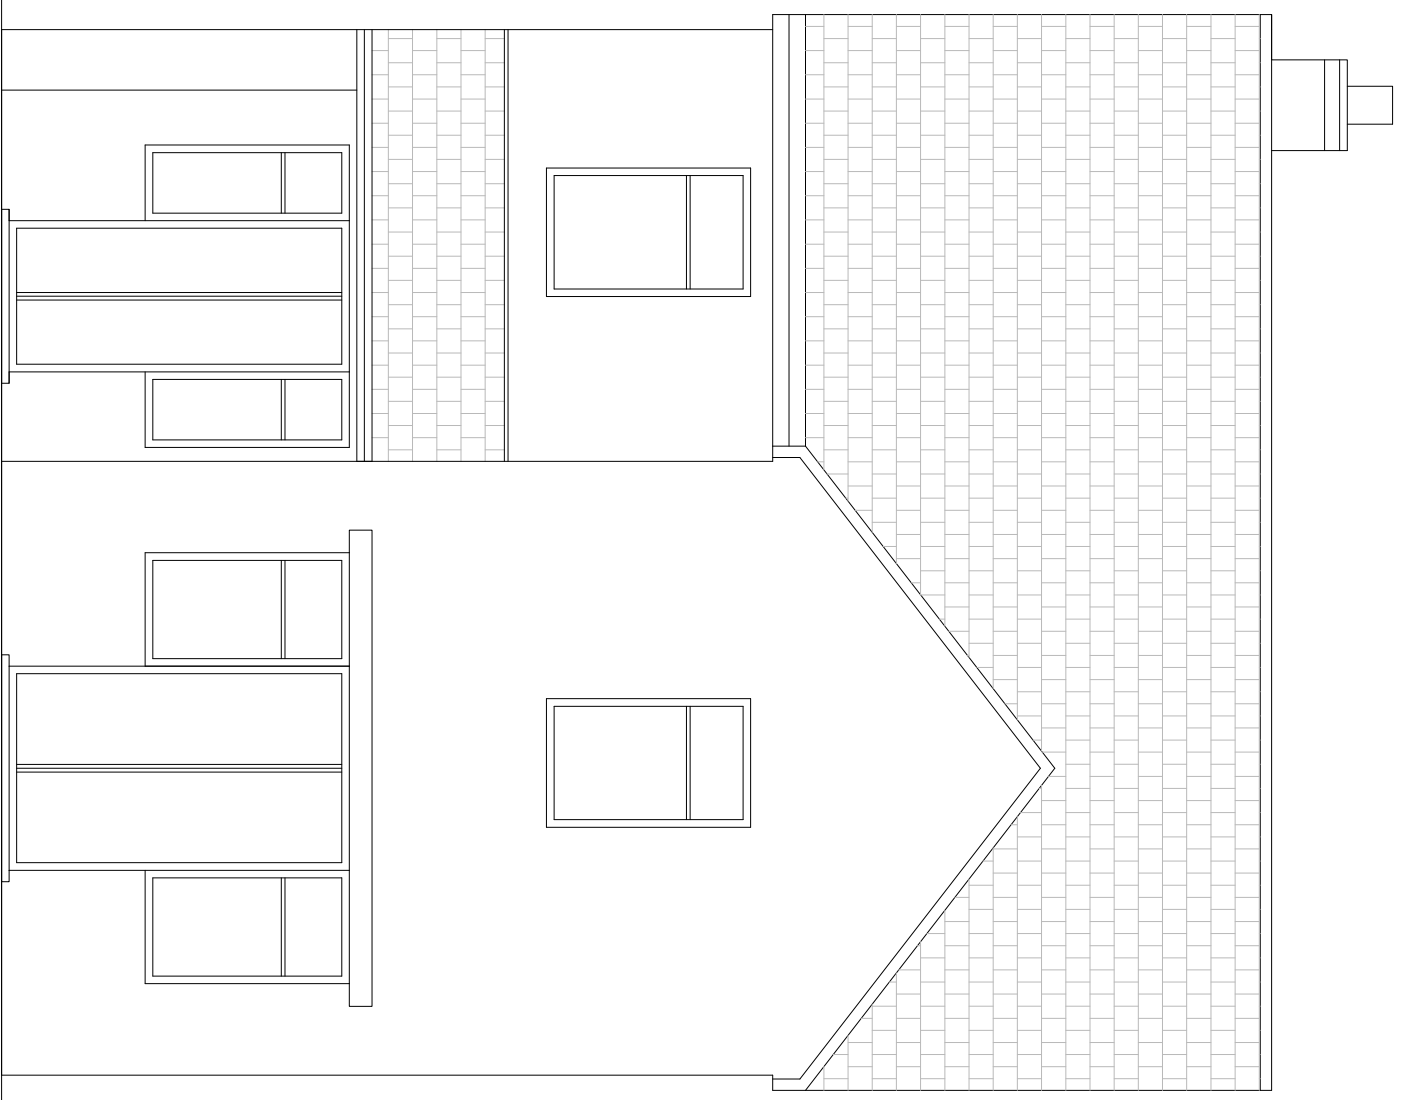

EAST ELEVATION

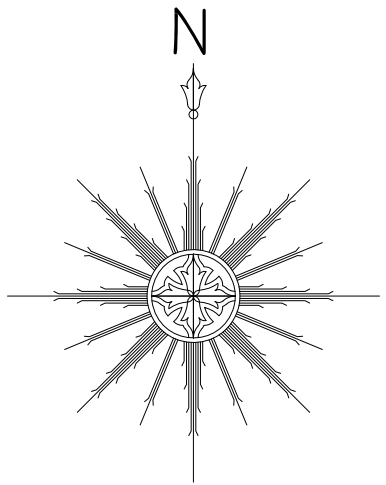

Suite 9, Mitchell Point
Ensign Way
Hamble-le-Rice
Southampton
Hampshire
SO31 4RF

T : 02380 982598
office@artisansurveyors.co.uk
www.artisansurveyors.co.uk

REVISION	DATE	DRAWN	CHECKED	NOTES

DRAWN	CHECKED	DRAWING NUMBER	DATE	SCALE
SW	AS	0	10th July 2015	1/50 @ A1 1/100 @ A3

CLIENT	TITLE	PLANNING CONTROL REFERENCE	SHEET
37 Langstone Road Havant	Existing Plans and Elevations		1 OF 1