



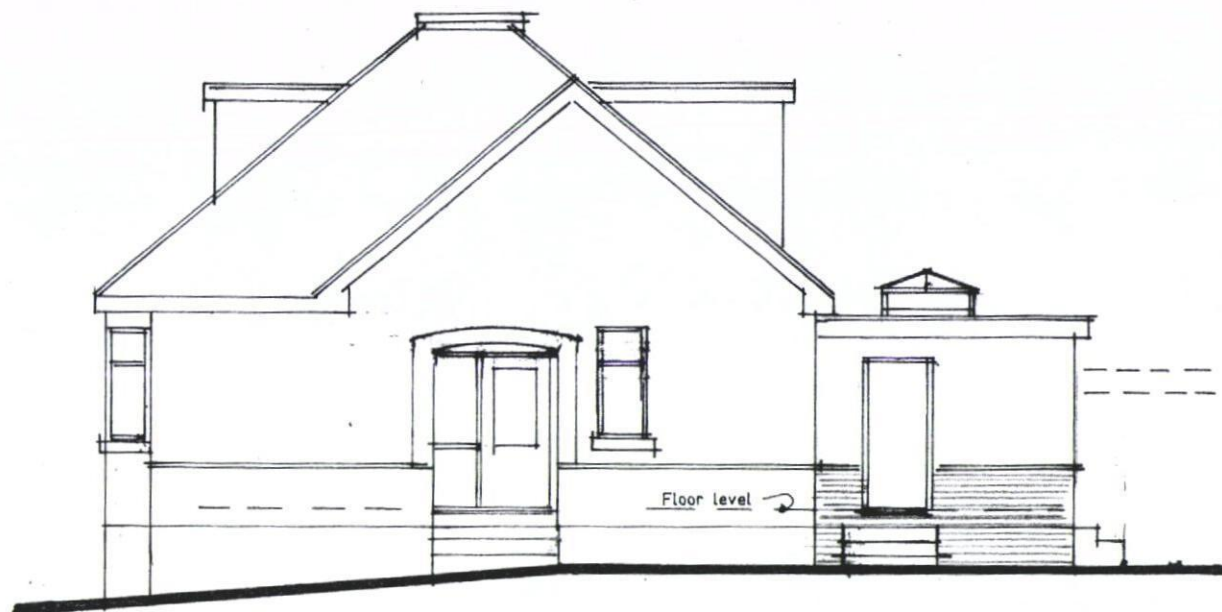

Proposed North Elevation.

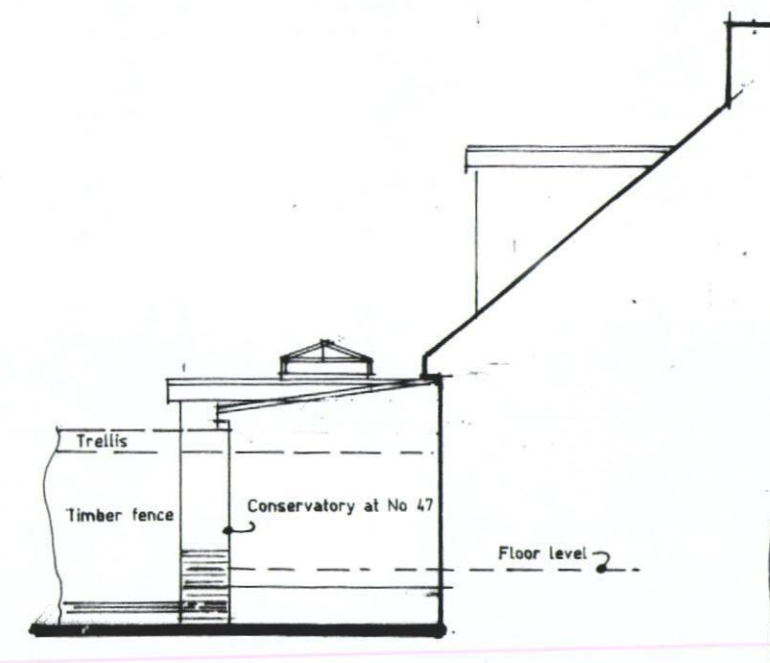

Proposed West Elevation.



Prop. South Elevation.



Proposed internal alterations &
single storey rear extension at
49 Lone Valley, Purbrook,
Waterlooville, Hants. PO7 5EB

N. Dowdeswell Esq..

Scale 1:100

Date September 2014

A3 Drawing Number

2

Revision