



NOTES		
THIS DRAWING MAY NOT BE REPRODUCED IN ANY PART OR FORM WITHOUT THE WRITTEN AUTHORITY OF THE ARCHITECT.		
REV	DESCRIPTION	DATE

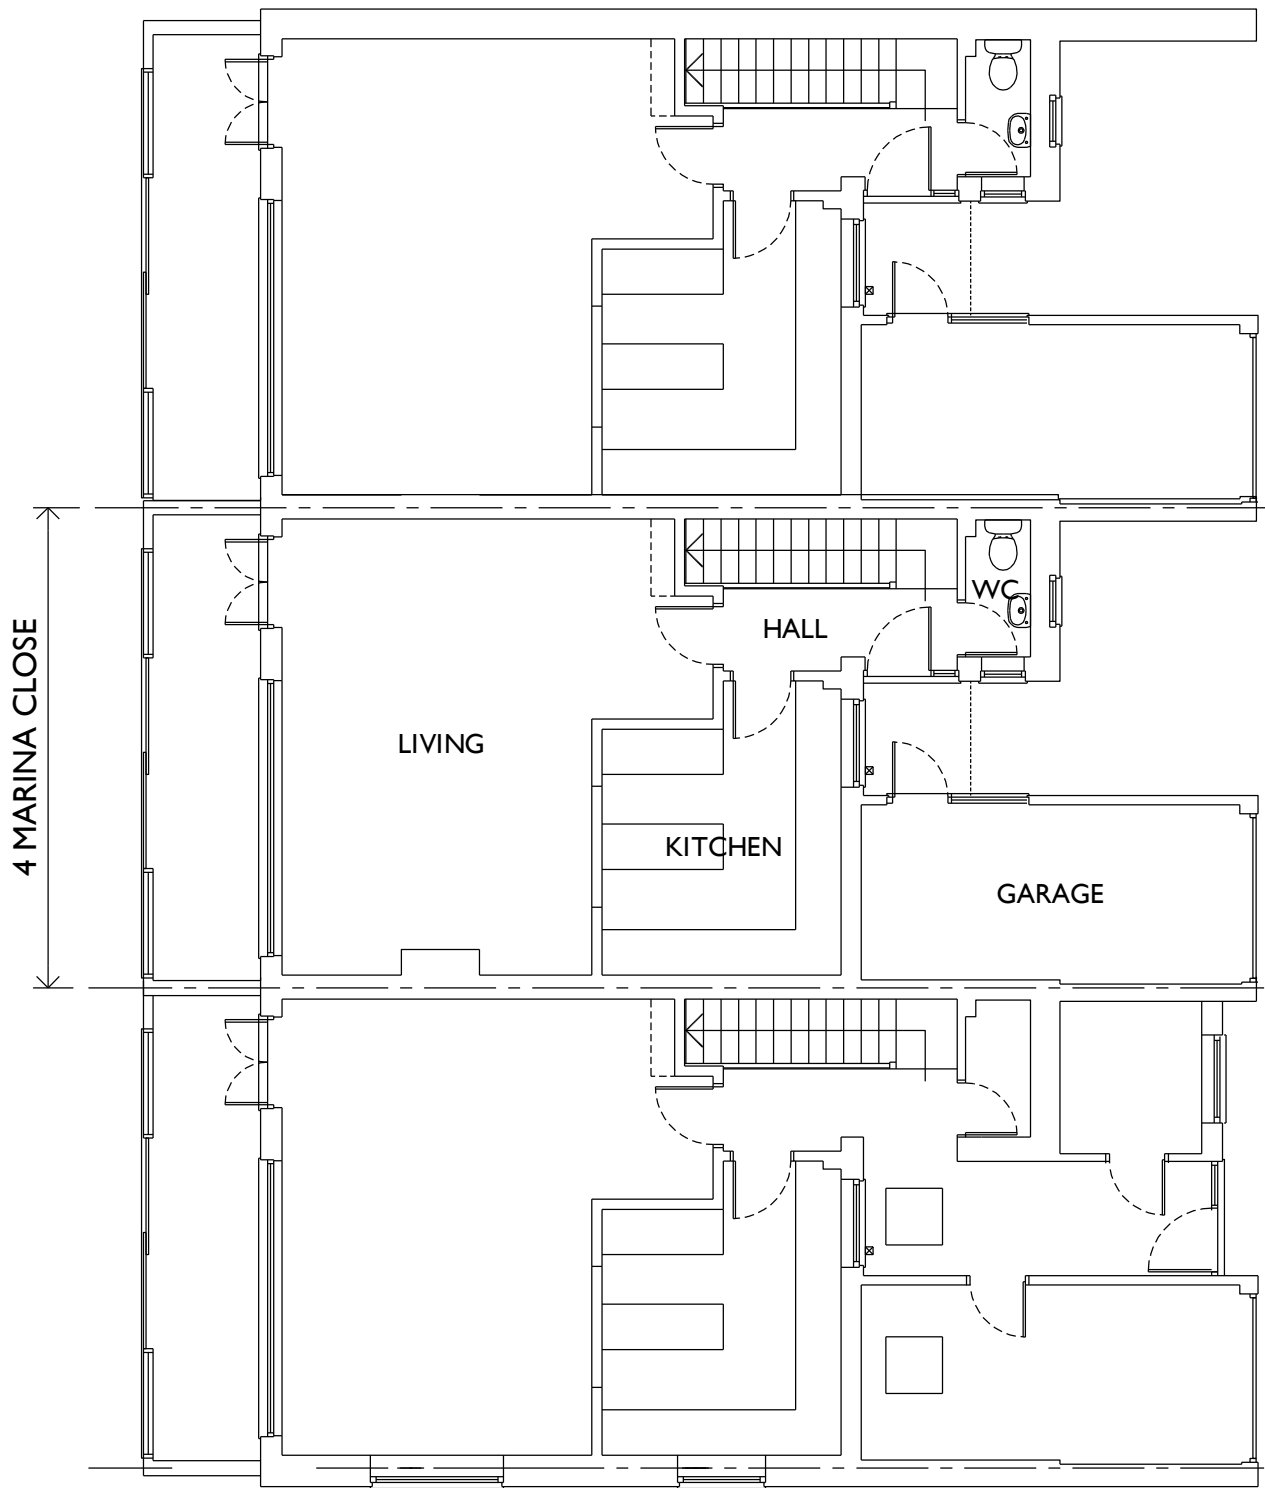

GROUND FLOOR PLAN

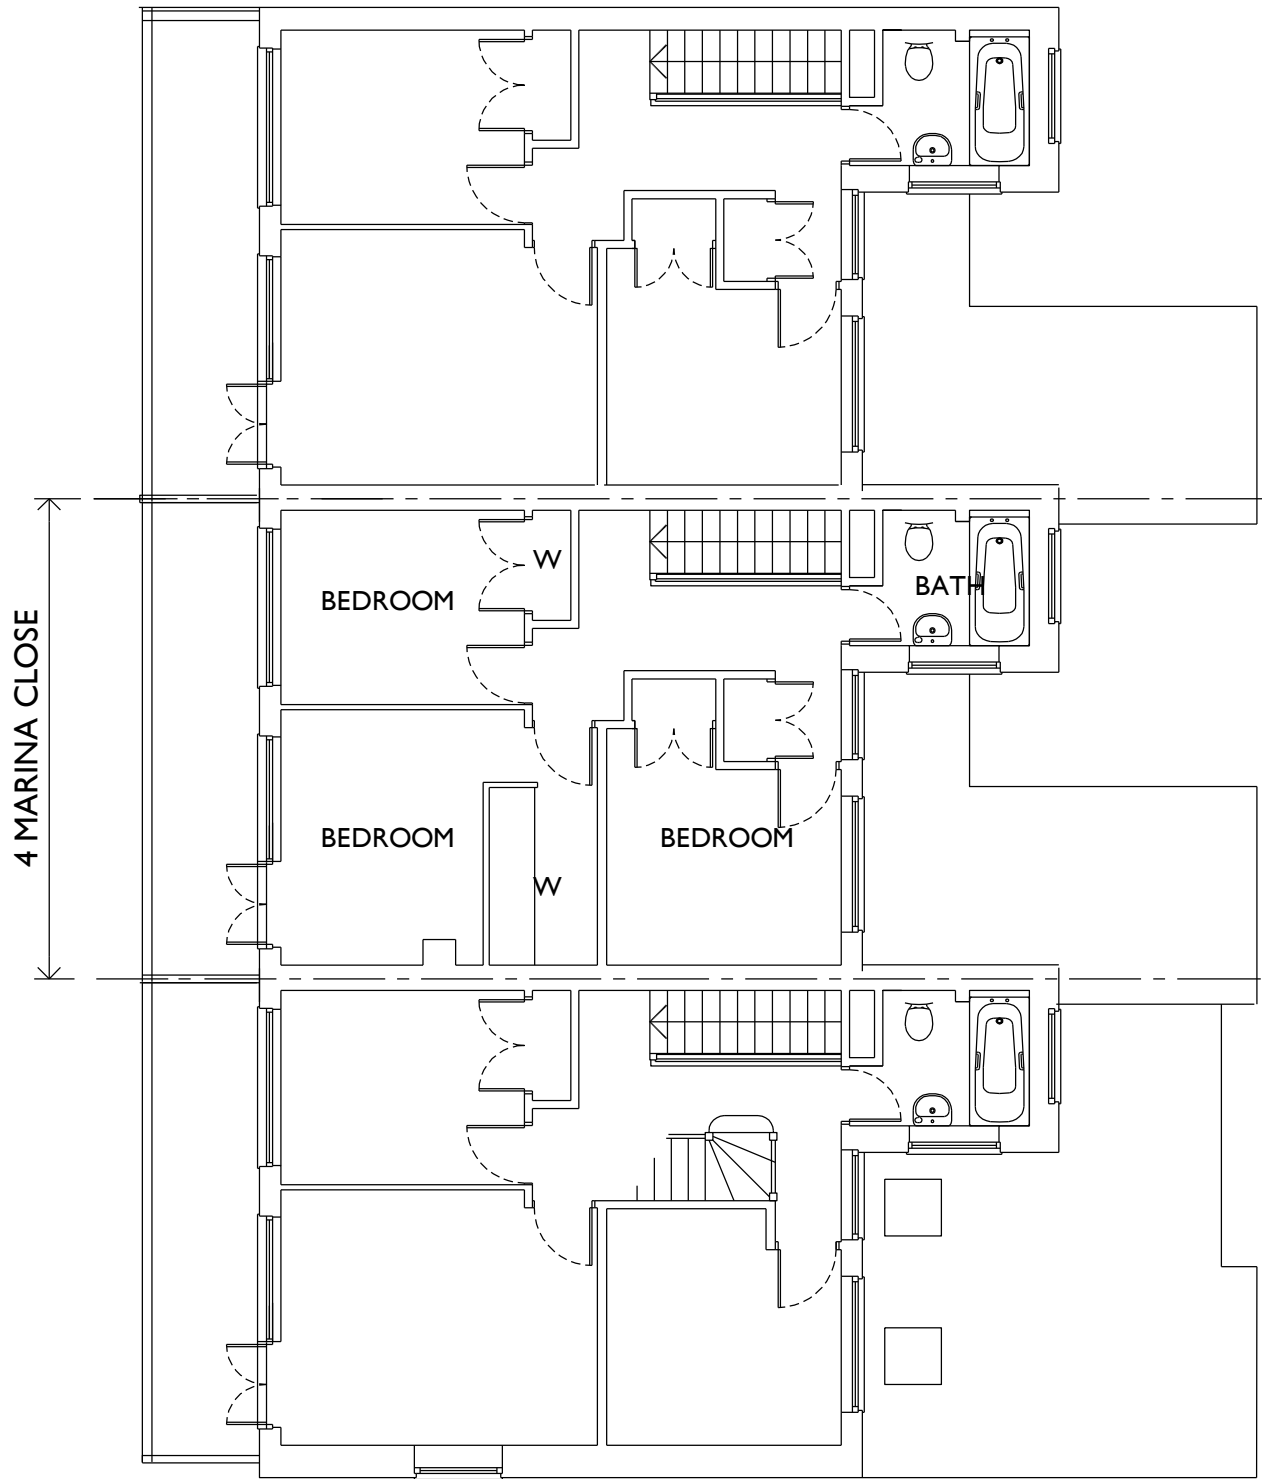

FIRST FLOOR PLAN



TONY OKE
ARCHITECT

Coombe House
9 Holly Lea, Jacobswell
Guildford, Surrey, GU4 7PG

T: +44 (0) 1483 516629
E: tony@tonyokearchitect.com

Project

MR & MRS J BUCHANAN
4 MARINA CLOSE
EMSWORTH
PO10 7BG

Subject

DESIGN DRAWINGS

AS EXISTING
GROUND & FIRST FLOOR PLAN

Drawing Number	Revision
2016 - 02 - 02	

Scale	Date
1/100 @ A3	FEBRUARY 2016
Drawn By	COPYRIGHT©
AGO	