




proposed front elevation
scale: 1-100 @ A1 and 1-200 @ A3



proposed rear elevation
scale: 1-100 @ A1 and 1-200 @ A3

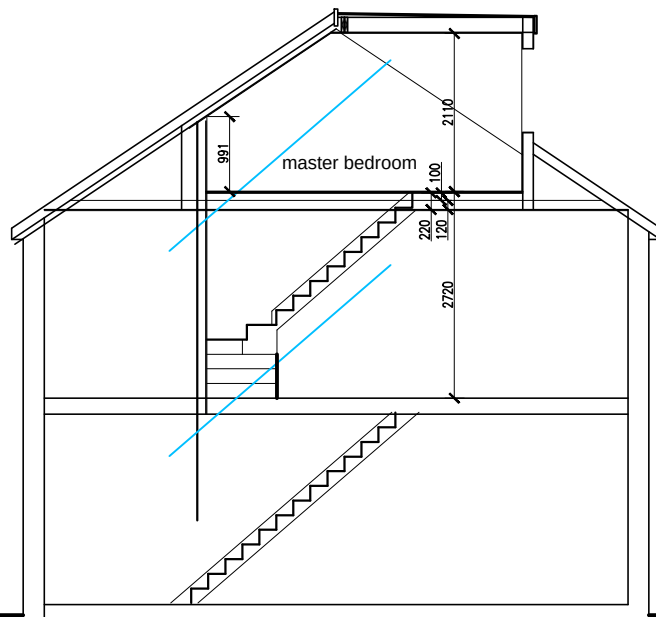

proposed indicative section
scale: 1-100 @ A1 and 1-200 @ A3



existing front elevation
scale: 1-100 @ A1 and 1-200 @ A3



existing rear elevation
scale: 1-100 @ A1 and 1-200 @ A3

notes

this drawing is the copyright of the Holman Reading partnership llp and must not be reproduced in whole or part or used for the execution of works without their permission.

all dimensions to be checked on site prior to commencement of construction works and the architect notified of any discrepancy.

figured dimensions are to be used in preference to scaled dimensions.

no deviation from this drawing will be permitted without prior consent of the architect.


all drawings are prepared subject to a full measured and structural survey of the buildings and site.

all structural work is subject to the appointment of a structural engineer to confirm and agree the structural proposals.


os promap licence no. 100020449.

scale width 100mm @ a1 - 50mm @ a3


client

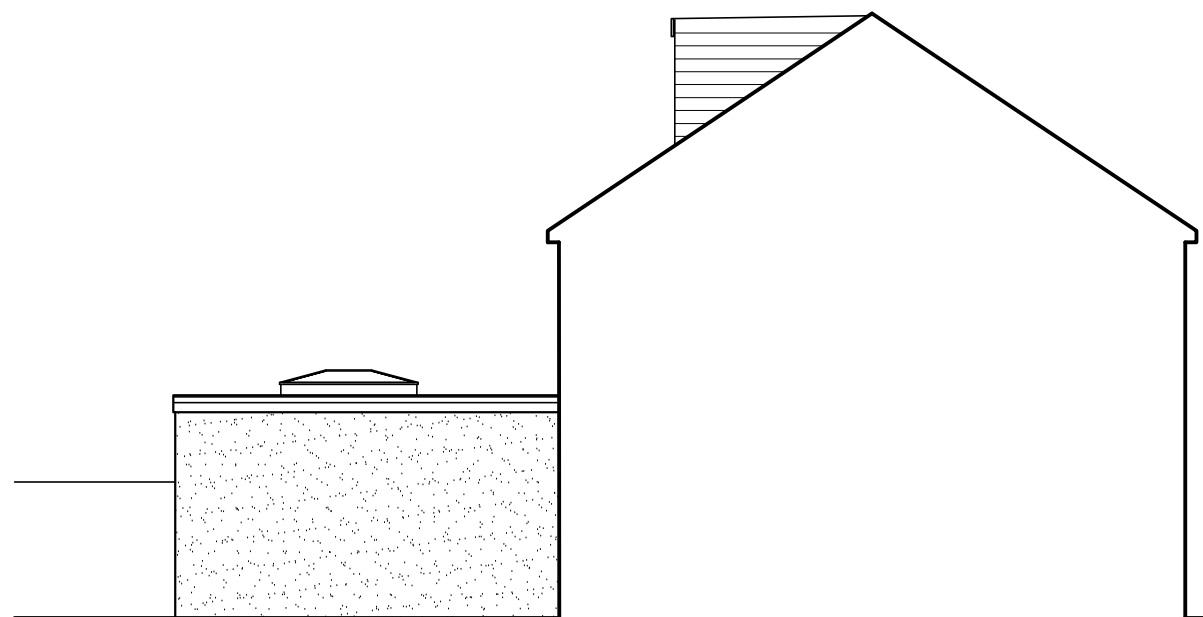


proposed side (East) elevation
scale: 1-100 @ A1 and 1-200 @ A3

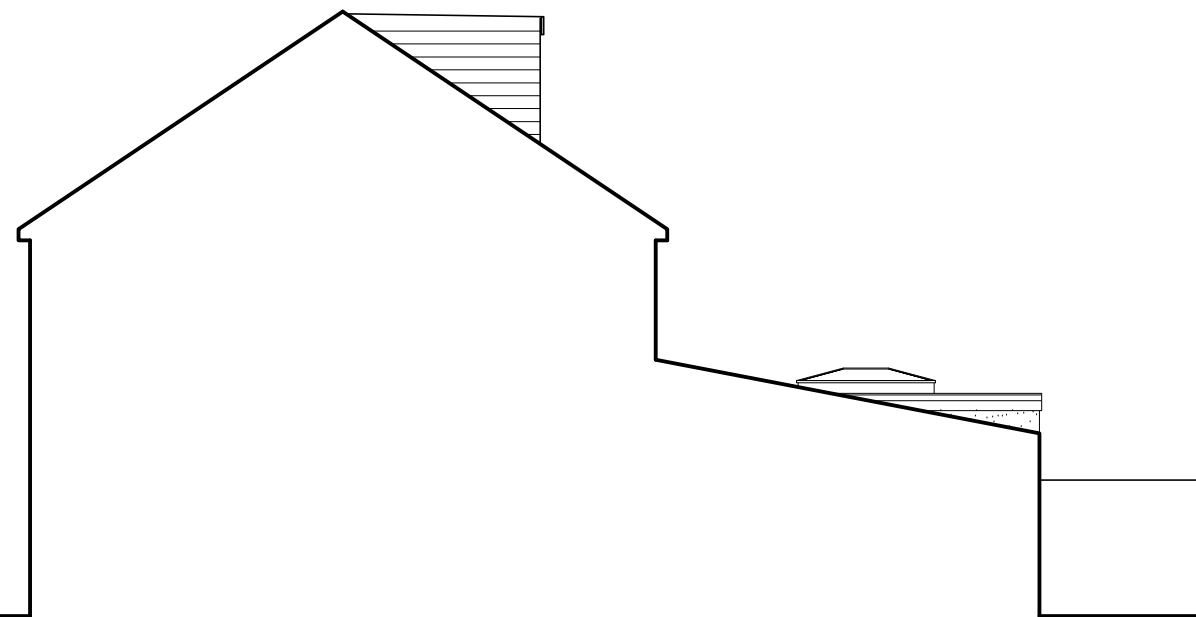


proposed side (West) elevation, upon party wall line.
scale: 1-100 @ A1 and 1-200 @ A3

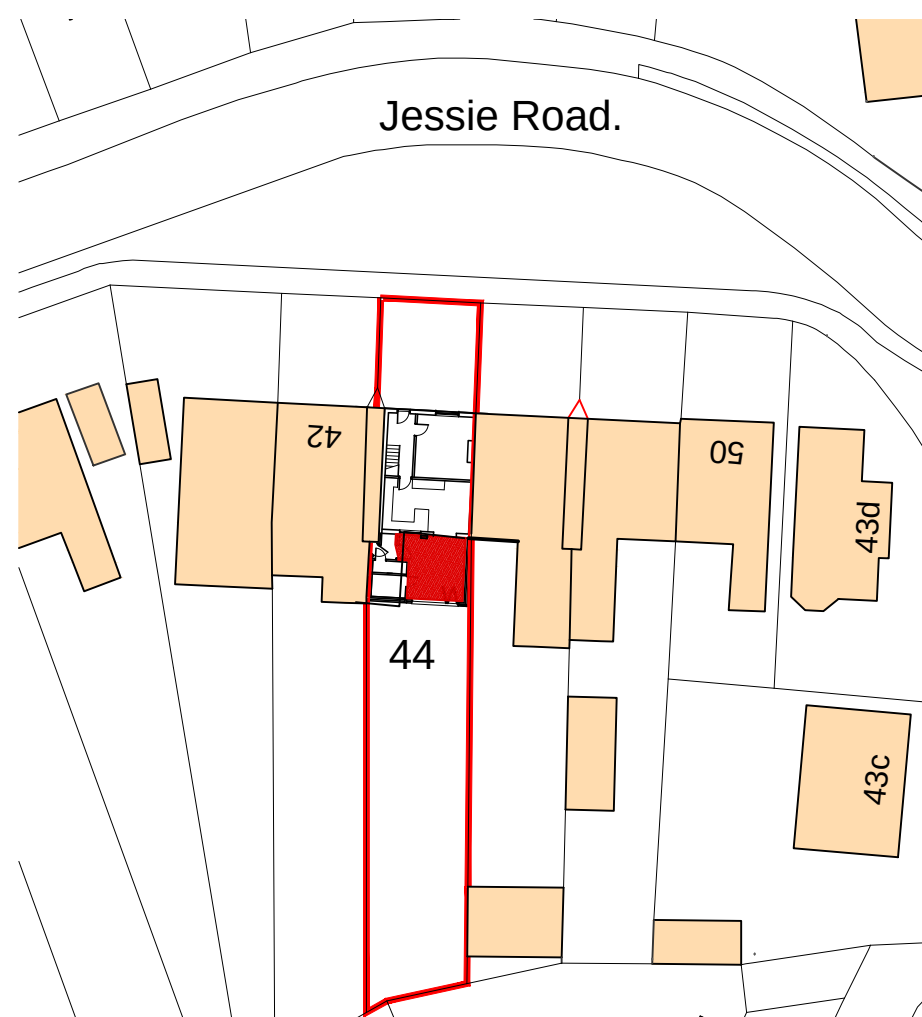

site plan
Scale: 1-500 & A1 and 1-1000 & A3

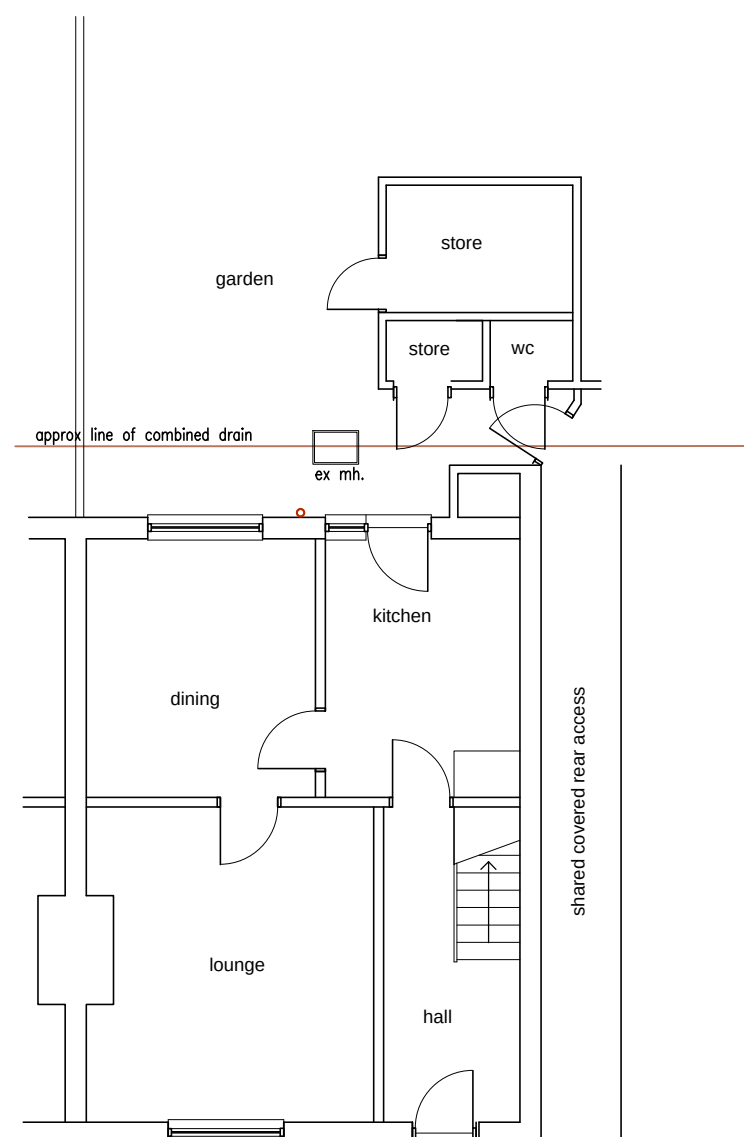


existing ground floor plan
scale: 1-50 @ A1 and 1-100 @ A3

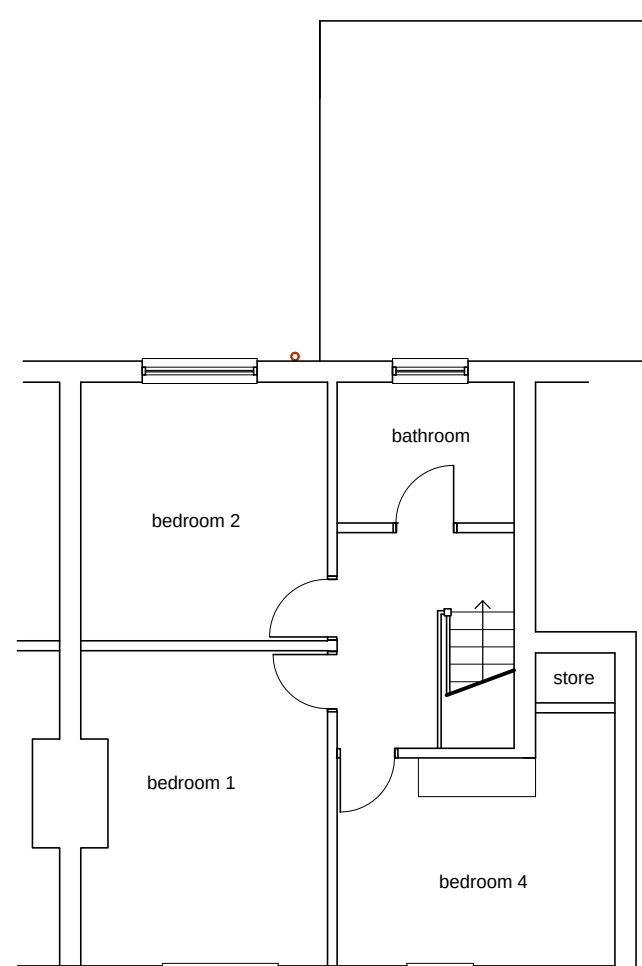

existing first floor plan
scale: 1-50 @ A1 and 1-100 @ A3




site location plan
Scale: 1-1250 & A1 and 1-2500 & A3

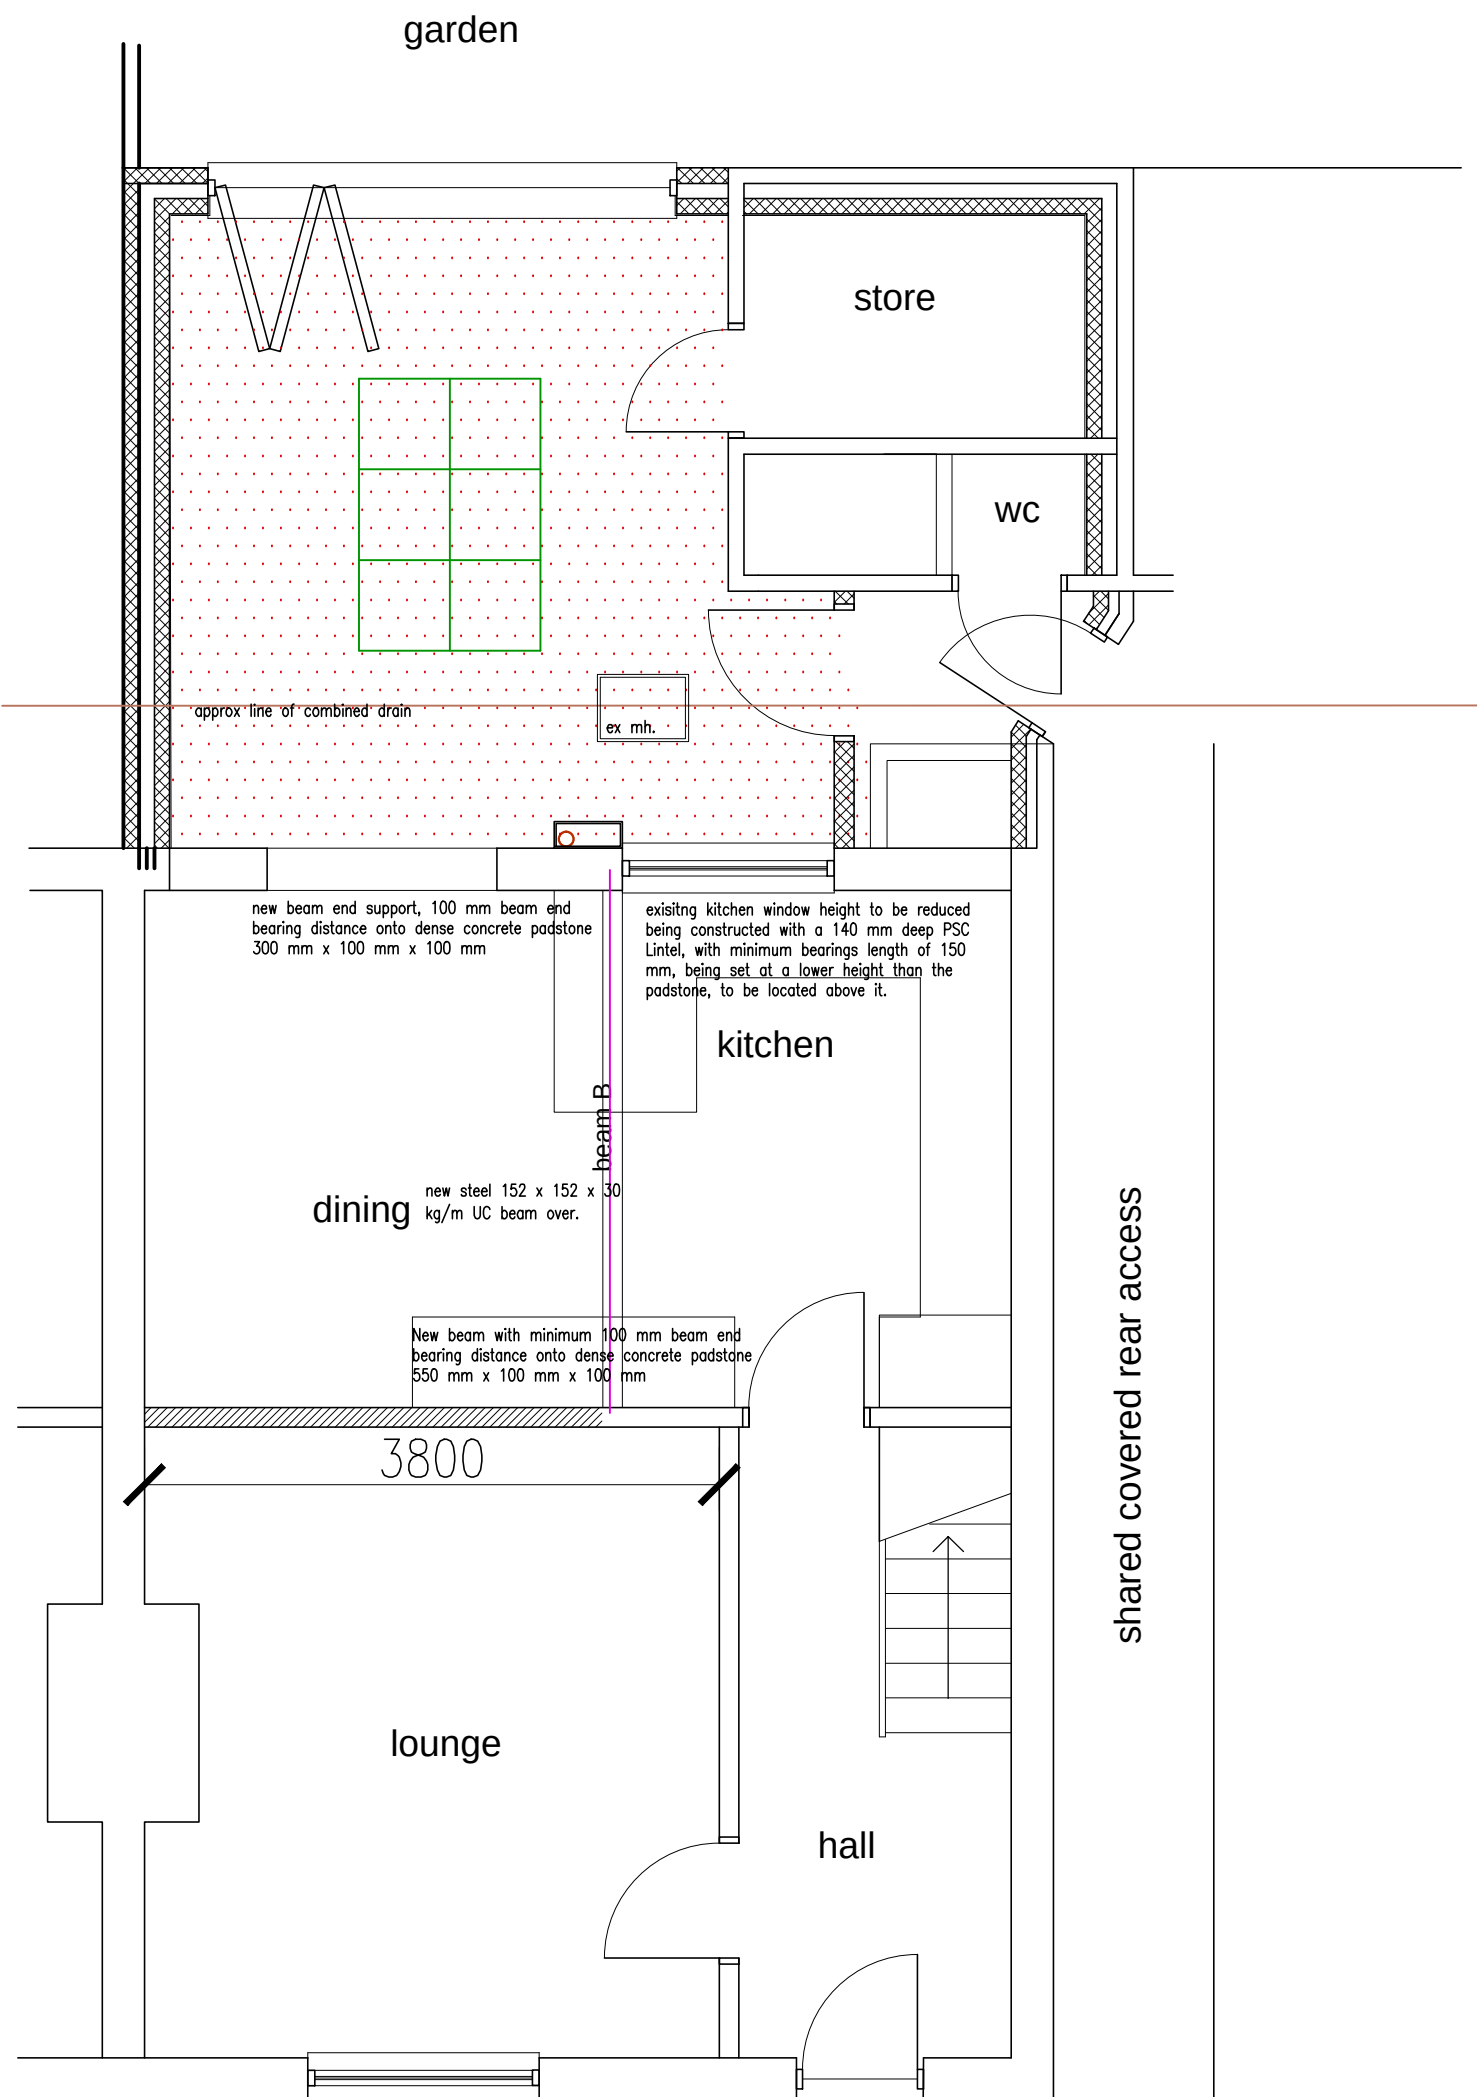

proposed ground floor plan
scale: 1-50 @ A1 and 1-100 @ A3



proposed first floor plan
scale: 1-50 @ A1 and 1-100 @ A3

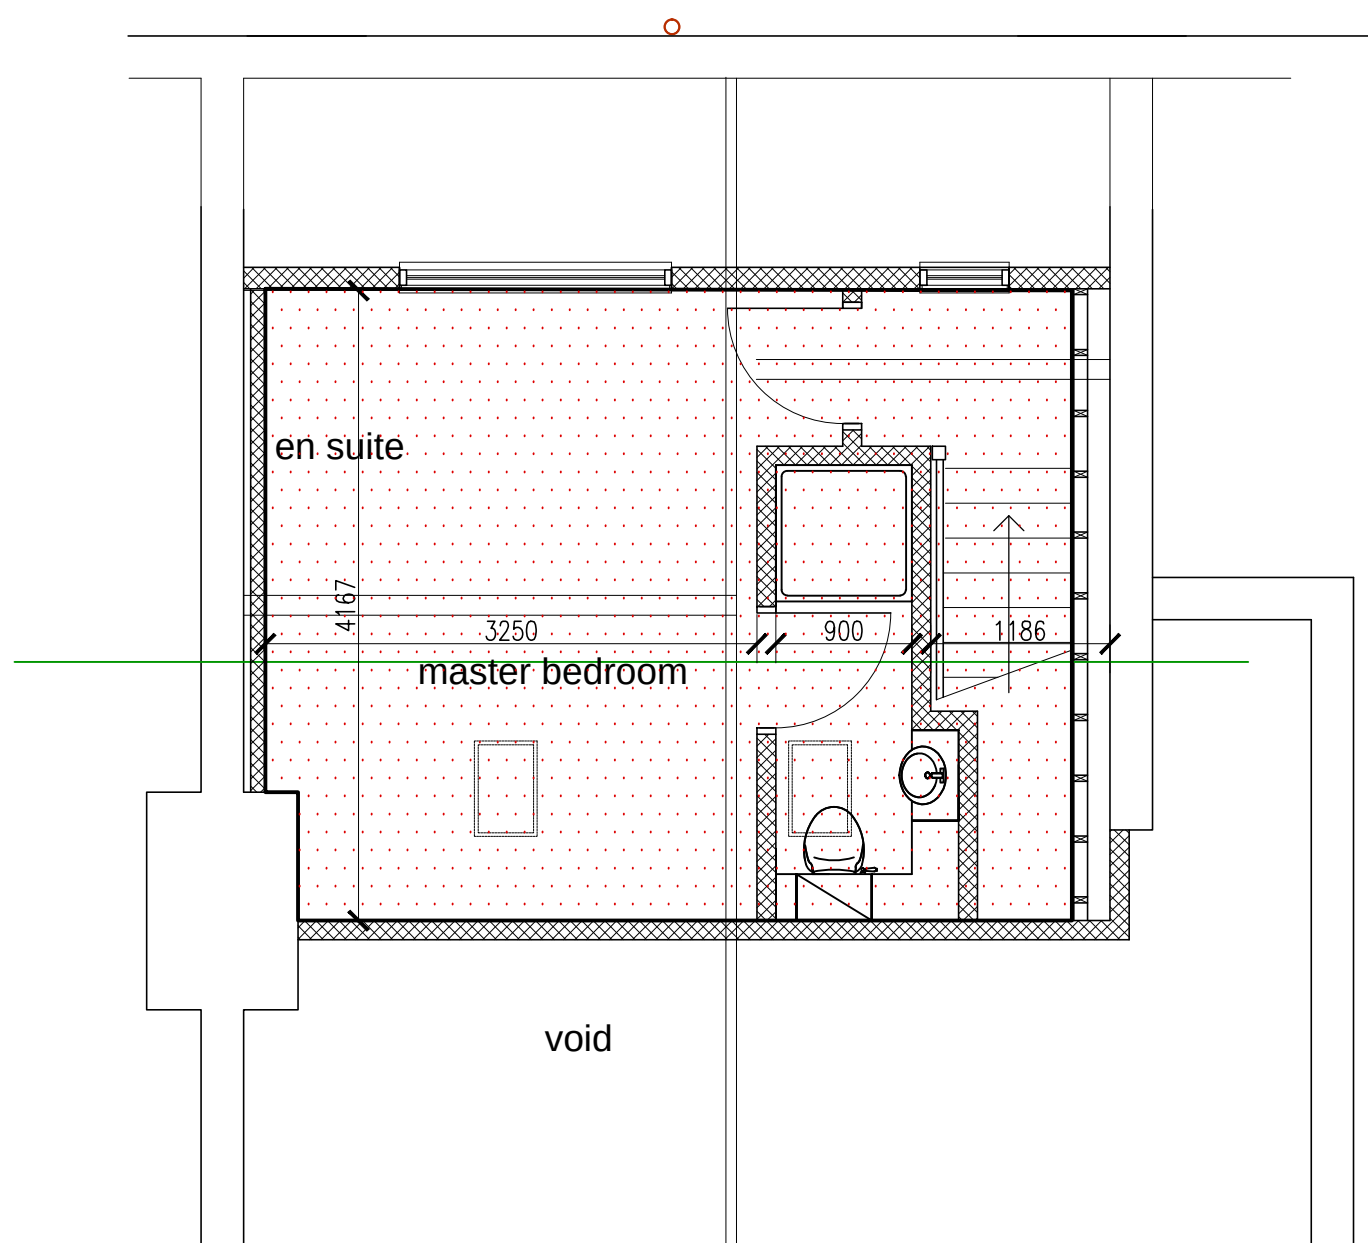

proposed second floor plan
scale: 1-50 @ A1 and 1-100 @ A3

revision	notes	date	drawn	check
A	kitchen structural beam notation added	30-06-15	sgr	
B	Side elevation added	03.08.15	mmh	
C	West elevation added, proposed layout indicated on site plan	30-08-15	SGR	

hrp
architects

holman reading
partnership llp

18 Limberline Spur
hilsea, portsmouth, hampshire, po3 5hj

tel: 023 9269 1843
fax: 023 9263 9722
email: info@hrp-architects.com
website: hrp-architects.com

project	44 Jessie Road. Bedhampton		
detail	as existing & proposed plans elevations and sections		
drawn	sgr	checked	
date	04-15	status	i
a1 scale	stated	a3 scale	stated
			8458 01
			rev C