




Proposed Front Elevation
1 : 100


Amendment to
Approved Plans.
Extends further forward

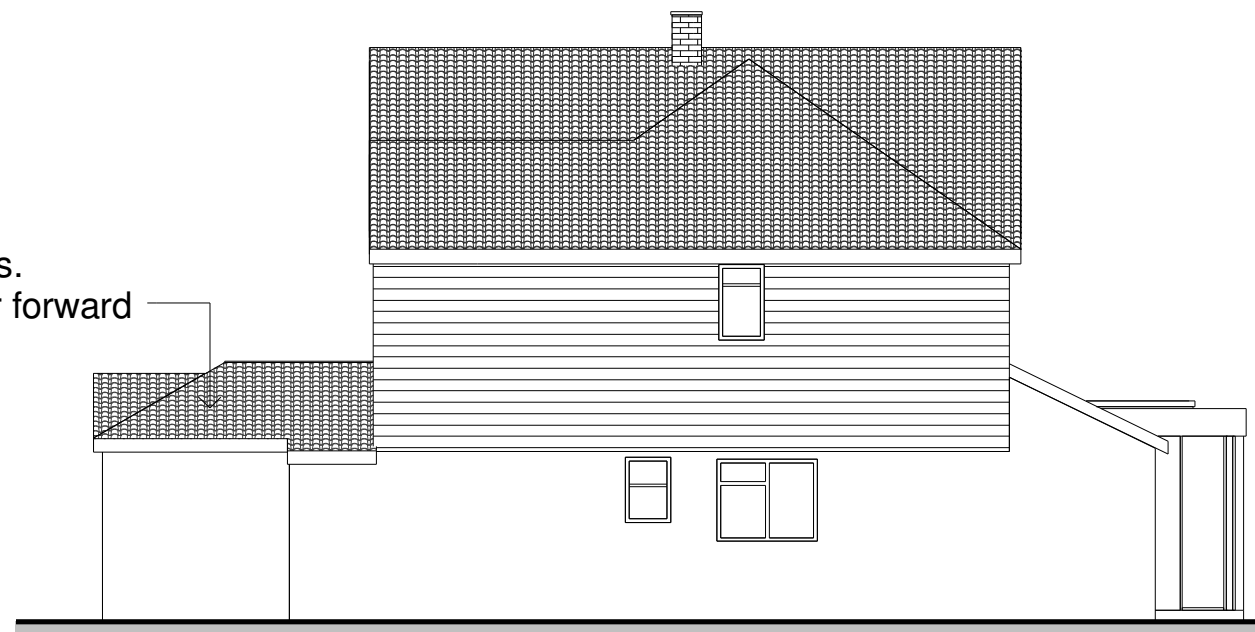


Proposed RHS Elevation
1 : 100



Proposed Rear Elevation
1 : 100

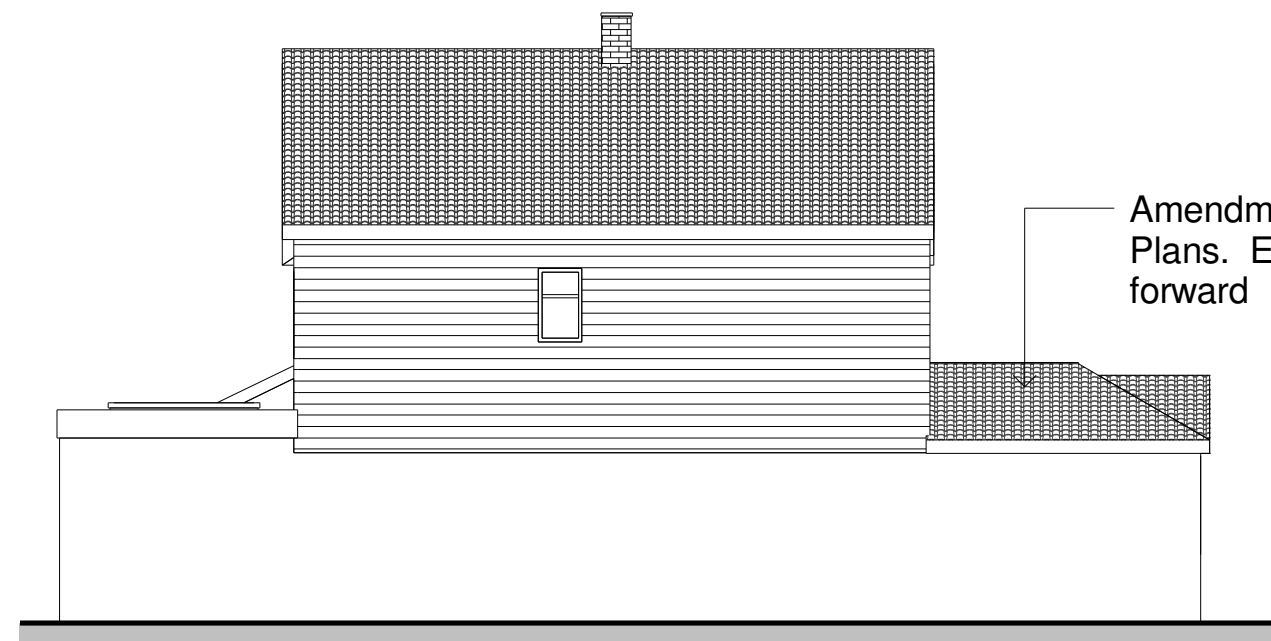

Proposed LHS Elevation
1 : 100

 

Your Home Plans

Tel: 0800 6127 664
www.yourhomeplans.co.uk

These drawings are for approval purposes. Materials and products should not be ordered based on dimensions of drawings as errors may occur along existing lines. All measurements are to be checked on site.

Mr T Casey
55 Southbrook Road
Havant
Hampshire
PO9 1RL

Proposed Elevations

Project number	55SOU-15REVA
Date	29th January 2016
Drawn by	June Grinstead
Checked by	Checker

A102

Scale 1 : 100