



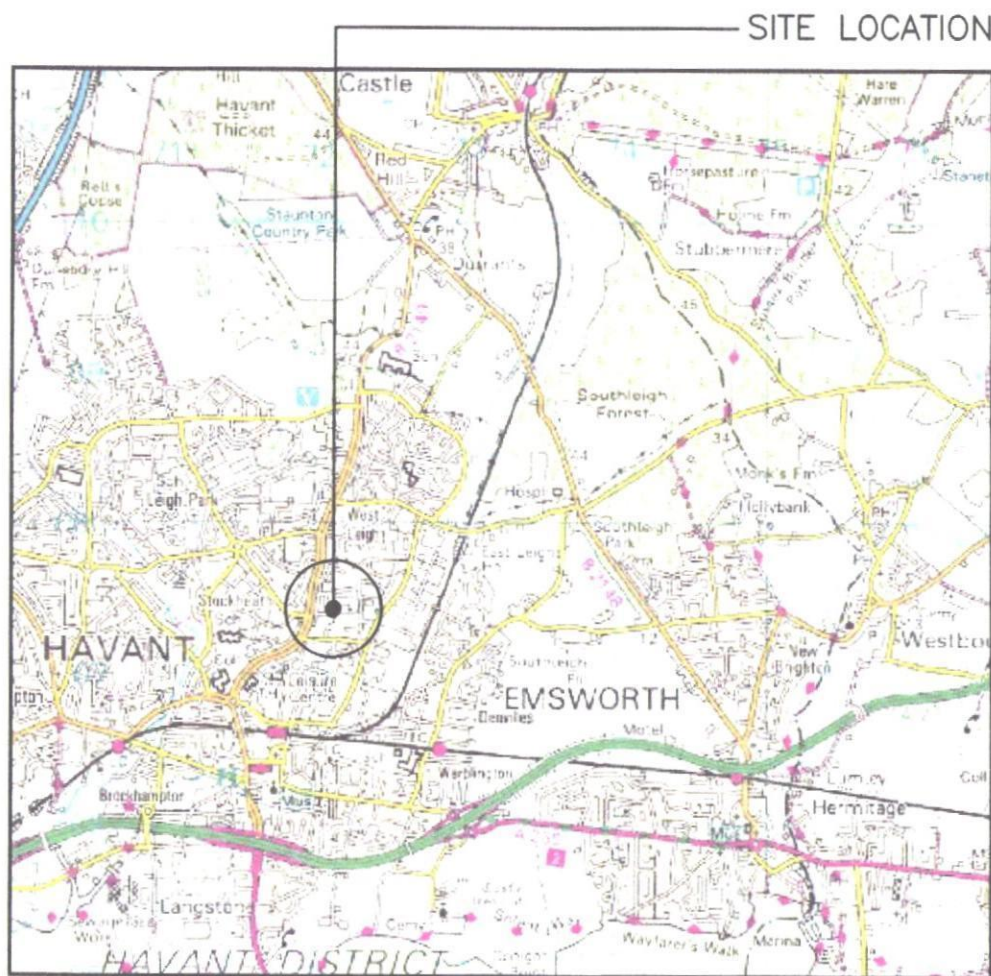


SITE LOCATION (Scale 1:50000)

Ordnance Survey map extract
based upon Landranger map series
with the permission of the controller of
Her Majesty's Stationery Office
Licence No. 0100023487
Crown copyright.



SITE PHOTOGRAPH

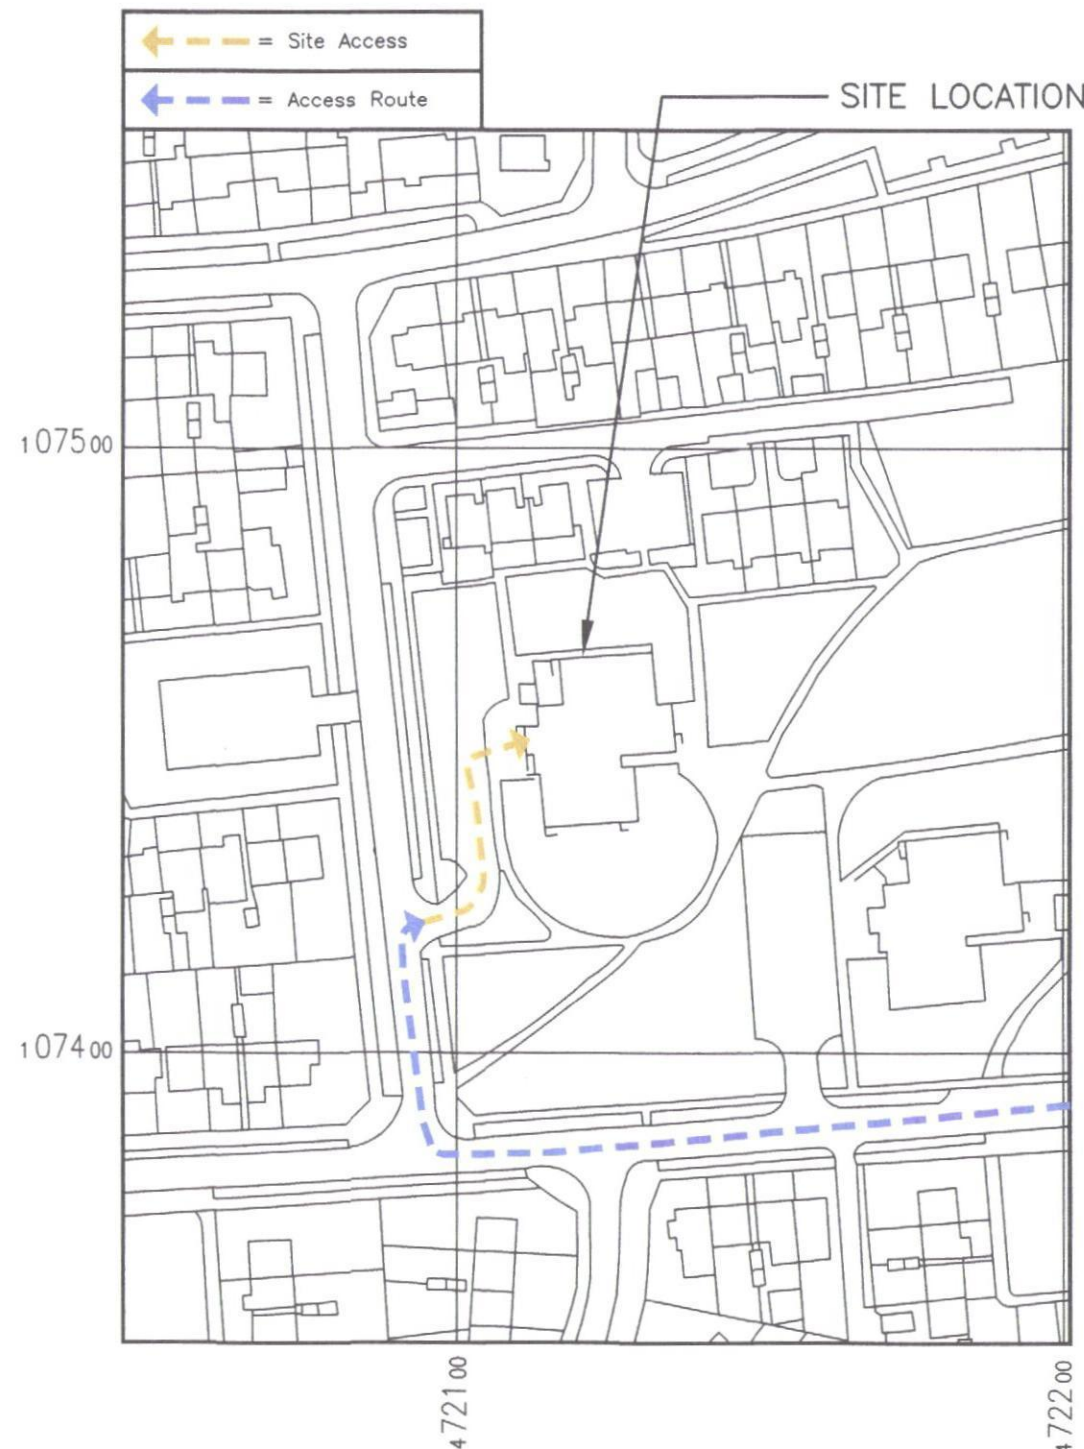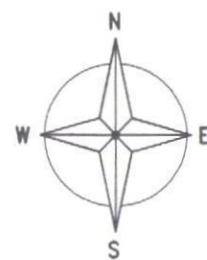

DETAILED SITE LOCATION (Scale 1:1250)

Based upon Ordnance Survey map extract
with the permission of the Controller of
Her Majesty's Stationery Office.
Crown copyright.
Licence No. 100020449

50000 0 50000 100000
ORIGINAL SCALE AT A3 - 1:1250 ALL DIMENSIONS IN MILLIMETRES

ALL DIMENSIONS ARE IN mm UNLESS NOTED OTHERWISE

N.G.R. E: 472125 N: 107450


CONCESSION REQUIRED NO

DIRECTIONS TO SITE:
DRIVING SOUTH ALONG A3(M), TAKE EXIT 3.
TAKE THE B2150 EXIT TO WATERLOOVILLE. AT
THE ROUNDABOUT TAKE THE FIRST EXIT ONTO
HULBERT ROAD/B2150. TURN LEFT ONTO
BEDHAMPTON ROAD/B2149. AT THE
ROUNDABOUT TAKE THE FIRST EXIT ONTO
PETERSFIELD ROAD/B2149. TURN RIGHT ONTO
CROSSLAND DRIVE. TURN LEFT ONTO ST.
ALBAN'S ROAD. TAKE THE SECOND LEFT ONTO
LOCKERLEY ROAD, TURN RIGHT ONTO
SWARRATON ROAD. SITE IS ON THE LEFT

NOTES:



B	VF Site Reference added	BH	MT	30.10.15
A	Issued for Approval	BH	MT	29.10.15
REV	MODIFICATION	BY	CH	DATE

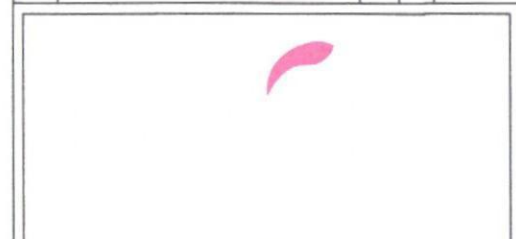

CTIL - BEACON

Cell Name		Opt.
SOLENT HOUSE		-
Cell ID No		
CTIL	TEF	VF
121695	1743	86523

Site Address / Contact Details

SWARRATON ROAD
HAVANT
PORTSMOUTH
PO9 2HJ

Drawing Title:		SITE LOCATION MAPS	
Purpose of issue:		PLANNING	Dwg Rev:
Drawing Number:		100	B
Surveyed By: PL		Original Sheet Size: A3	Pack Issue:
Drawn: BH	Date: 29.10.15	Checked: MT	Date: 29.10.15 C



EXISTING METER CABINET

EXISTING 2No. ANTENNAS ON YOKE
ARMS FIXED TO FREESTANDING
SUPPORT FRAME

EXISTING LIFT MOTOR ROOM

EXISTING 300mm WIDE
CABLE TRAY

EXISTING 2No. ANTENNAS ON YOKE
ARMS FIXED TO FREESTANDING
SUPPORT FRAME

EXISTING EXHAUST/VENTILATION

GROUND LEVEL
+0.00m

EXISTING FREESTANDING HANDRAIL

EXISTING EXHAUST/VENTILATION

EXISTING ROOFTOP ACCESS DOOR

EXISTING 1.95m HIGH
PERIMETER SAFETY SCREEN

EXISTING EQUIPMENT CABIN
ON STEELWORK

EXISTING 300mm WIDE CABLE TRAY
DOWN AND ALONG BUILDING ROOF
& UP PLANT ROOM WALL

EXISTING 2No. ANTENNAS ON YOKE
ARMS FIXED TO FREESTANDING
SUPPORT FRAME

EXISTING SITE PLAN
(1:100)

5000 0 5000 10000
ORIGINAL SCALE AT A3 - 1:100 ALL DIMENSIONS IN MILLIMETRES

ALL DIMENSIONS ARE IN mm UNLESS NOTED OTHERWISE

N.G.R. E: 472125 N: 107450

CONCESSION REQUIRED NO

NOTES:

- O2 CABIN KEY
- SP KEY FOR SHUTTERS & ROOF



B	VF Site Reference added	BH	MT	30.10.15
A	Issued for Approval	BH	MT	29.10.15

REV	MODIFICATION	BY	CH	DATE
-----	--------------	----	----	------



Cell Name Opt.

SOLENT HOUSE -

Cell ID No

CTIL TEF VF

121695 1743 86523

Site Address / Contact Details

SWARRATON ROAD
HAVANT
PORTSMOUTH
PO9 2HJ

Drawing Title: EXISTING SITE PLAN

Purpose of Issue: PLANNING Dwg Rev:

Drawing Number: 200 B

Surveyed By: PL Original Sheet Size: A3 Pack Issue:

Drawn: BH Date: 29.10.15 Checked: MT Date: 29.10.15 C



EXISTING 3No. FREESTANDING
ANTENNA SUPPORT FRAMES TO
BE REMOVED

EXISTING METER CABINET

GROUND LEVEL
+0.00m

EXISTING 2No. ANTENNAS TO BE
RELOCATED ON OFFSET BRACKETS
INSTALLED ON NEW SUPPORT POLE
FIXED TO PLANT ROOM WALL

EXISTING MOTOR CRACKS TO
CORNER OF PLANT ROOM

EXISTING LIFT MOTOR ROOM

PROPOSED 300mm WIDE CABLE
TRAY ON PLANT ROOM ROOF TO
REPLACE EXISTING CABLE TRAY
& SUPPORT CABLING TO NEW
ANTENNA LOCATIONS

EXISTING 2No. ANTENNAS TO BE
RELOCATED ON OFFSET BRACKETS
INSTALLED ON NEW SUPPORT
POLE FIXED TO PLANT ROOM WALL

EXISTING EXHAUST/VENTILATION

EXISTING FREESTANDING HANDRAIL

EXISTING EXHAUST/VENTILATION

EXISTING ROOFTOP ACCESS DOOR

EXISTING 1.95m HIGH
PERIMETER SAFETY SCREEN

EXISTING EQUIPMENT CABIN ON
STEELWORK

EXISTING 300mm WIDE CABLE TRAY
DOWN AND ALONG BUILDING ROOF
& UP PLANT ROOM WALL

EXISTING 2No. ANTENNAS TO BE
RELOCATED ON OFFSET BRACKETS
INSTALLED ON NEW SUPPORT POLE
FIXED TO PLANT ROOM WALL

PROPOSED SITE PLAN
(1:100)


5000 0 5000 10000
ORIGINAL SCALE AT A3 - 1:100 ALL DIMENSIONS IN MILLIMETRES

ALL DIMENSIONS ARE IN mm UNLESS NOTED OTHERWISE


N.G.R E: 472125 N: 107450

CONCESSION REQUIRED NO

NOTES:

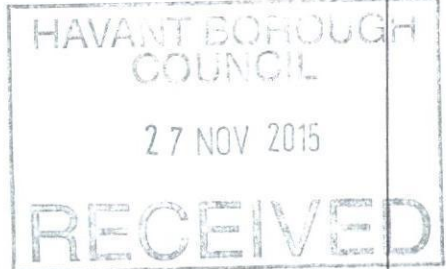

REV	MODIFICATION	BY	CH	DATE
C	Site amended to antenna relocation only	BH	MT	02.11.15
B	VF Site Reference added	BH	MT	30.10.15
A	Issued for Approval	BH	MT	29.10.15

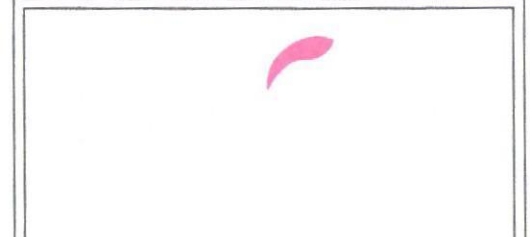


O₂
CTIL - BEACON

Cell Name	Opt.
SOLENT HOUSE	-


Cell ID No		
CTIL	TEF	VF
121695	1743	86523

Site Address / Contact Details
SWARRATON ROAD
HAVANT
PORTSMOUTH
PO9 2HJ

Drawing Title: PROPOSED SITE PLAN		Dwg Rev:	
Purpose of issue: PLANNING		C	
Drawing Number: 201		C	
Surveyed By: PL	Original Sheet Size: A3	Pack Issue:	
Drawn: BH	Date: 29.10.15	Checked: MT	Date: 29.10.15

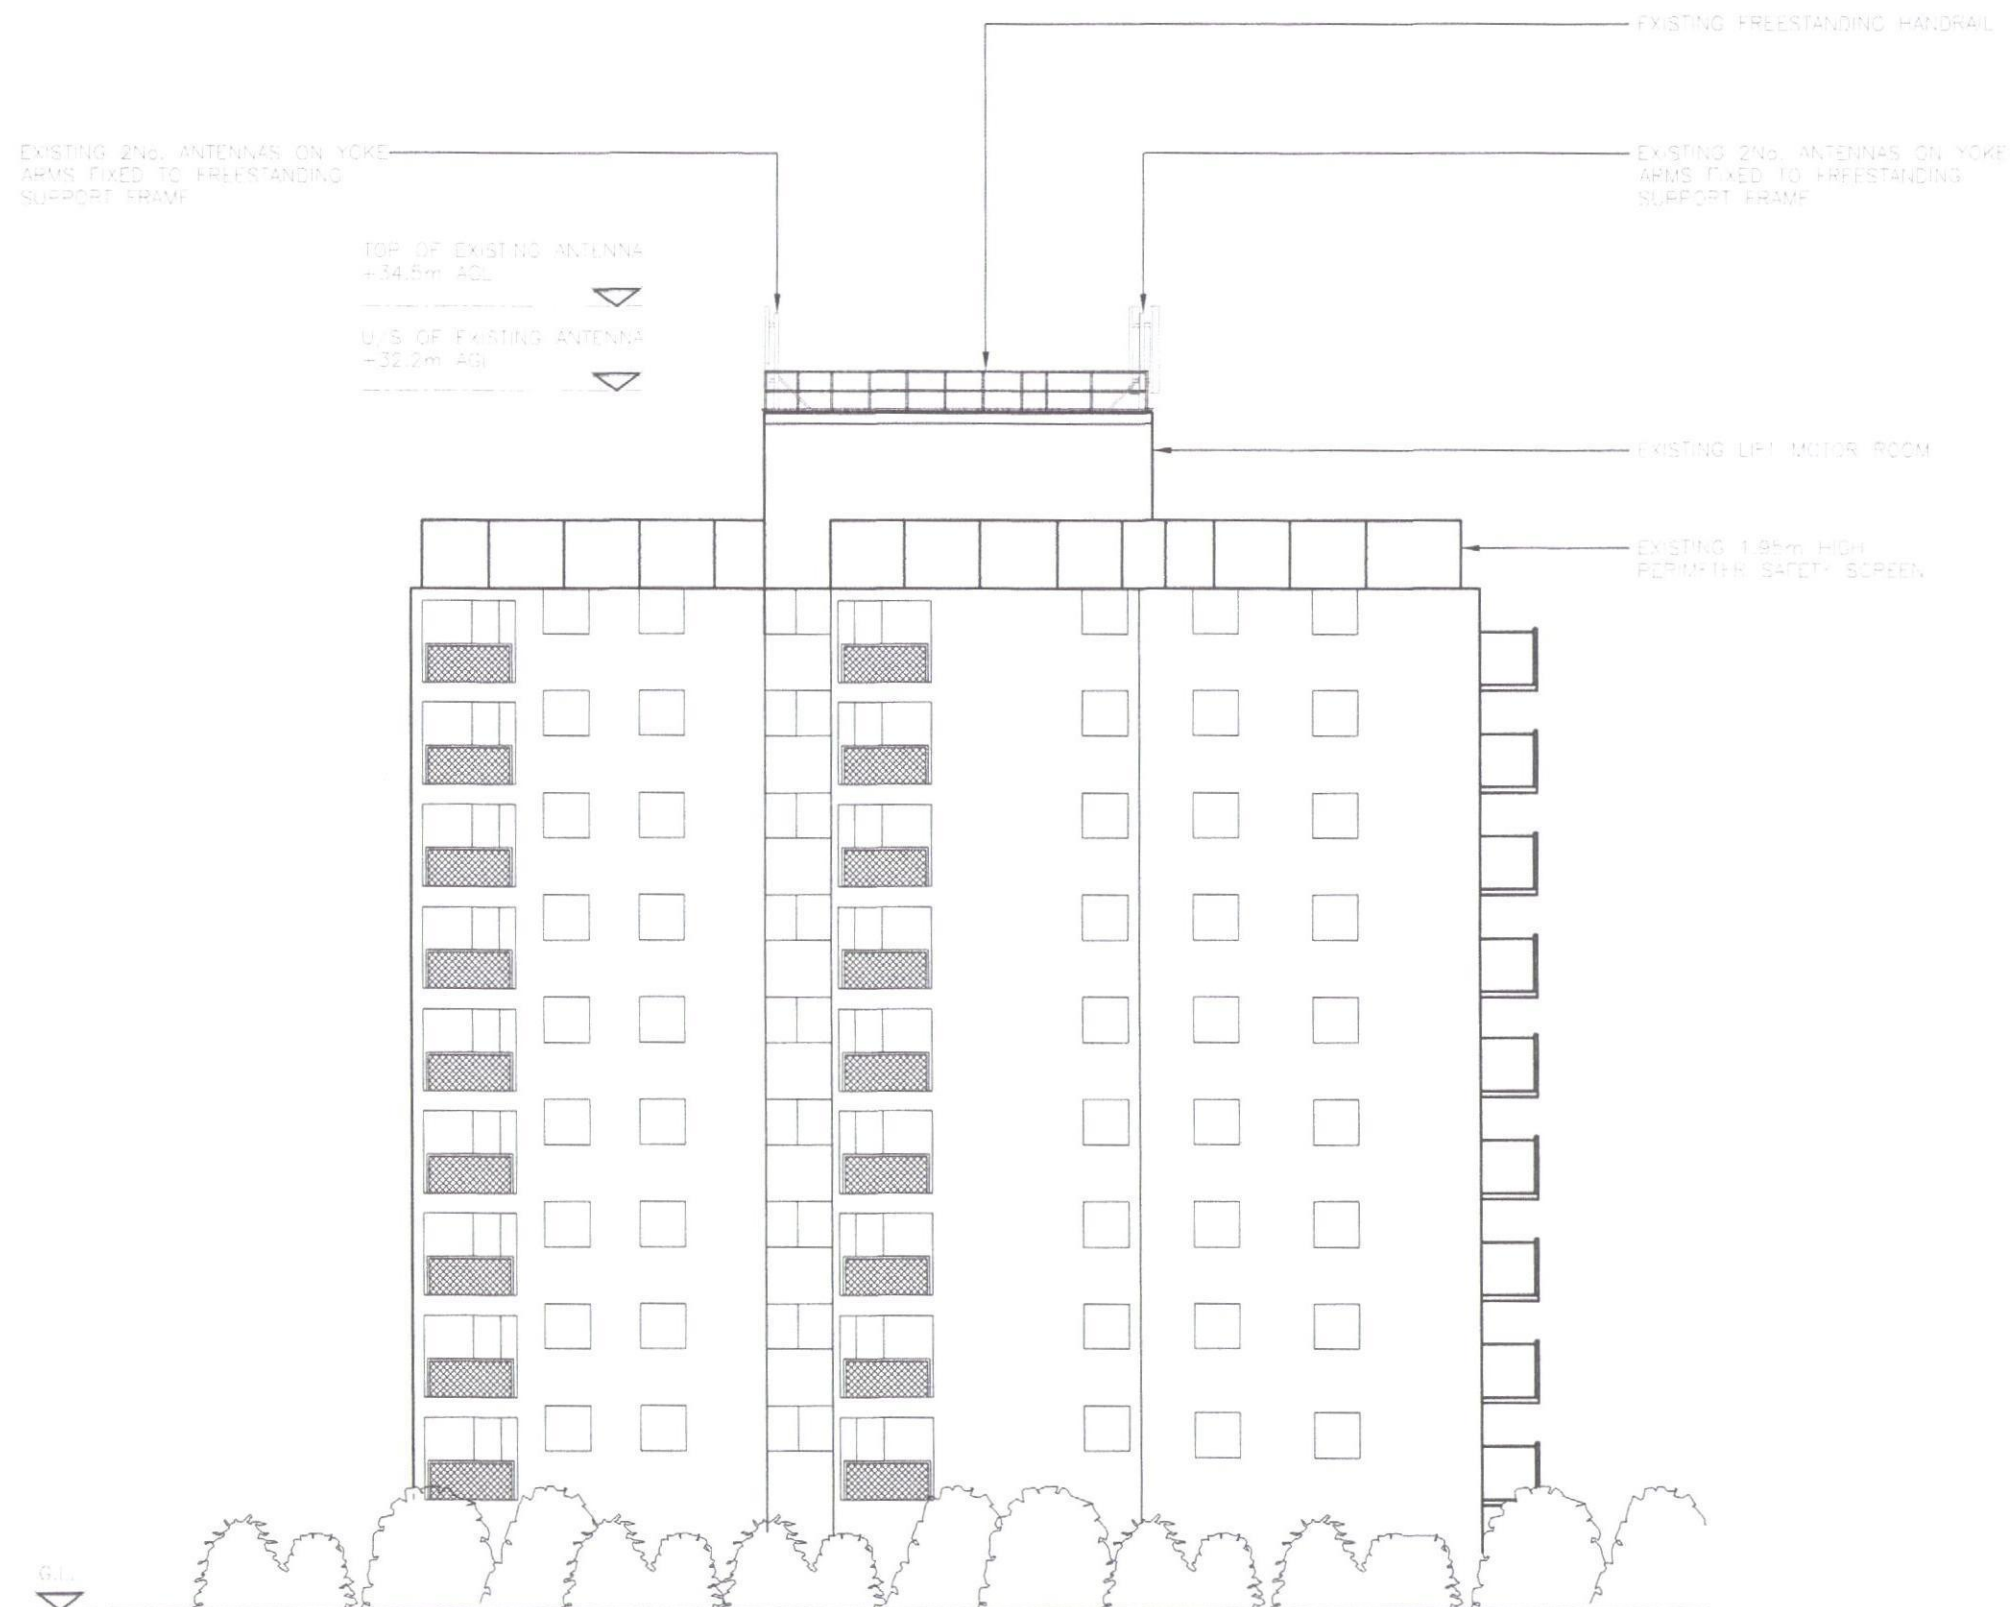

EXISTING WEST ELEVATION
(1:200)

 

ALL DIMENSIONS ARE IN mm UNLESS NOTED OTHERWISE


N.G.R. E: 472125 N: 107450

CONCESSION REQUIRED NO

NOTES:



B	VF Site Reference added	BH	MT	30.10.15
A	Issued for Approval	BH	MT	29.10.15
REV	MODIFICATION	BY	CH	DATE

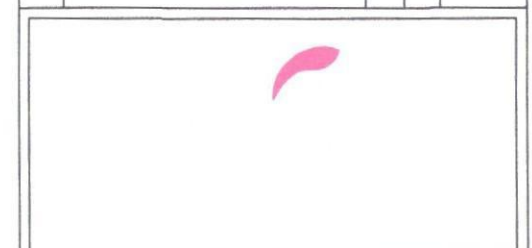


Cell Name	Opt.
SOLENT HOUSE	-
Cell ID No	
CTIL	TEF VF
121695	1743 86523

Site Address / Contact Details
SWARRATON ROAD HAVANT PORTSMOUTH PO9 2HJ

Site Address / Contact Details
SWARRATON ROAD HAVANT PORTSMOUTH PO9 2HJ

Drawing Title:				
EXISTING SITE ELEVATION				
Purpose of issue:				
PLANNING				
Dwg Rev:				
Drawing Number:				
300				
B				
Surveyed By:				
PL				
Original Sheet Size:				
A3				
Pack Issue:				
Drawn:				
BH				
Date:				
29.10.15				
Checked:				
MT				
Date:				
29.10.15				
C				

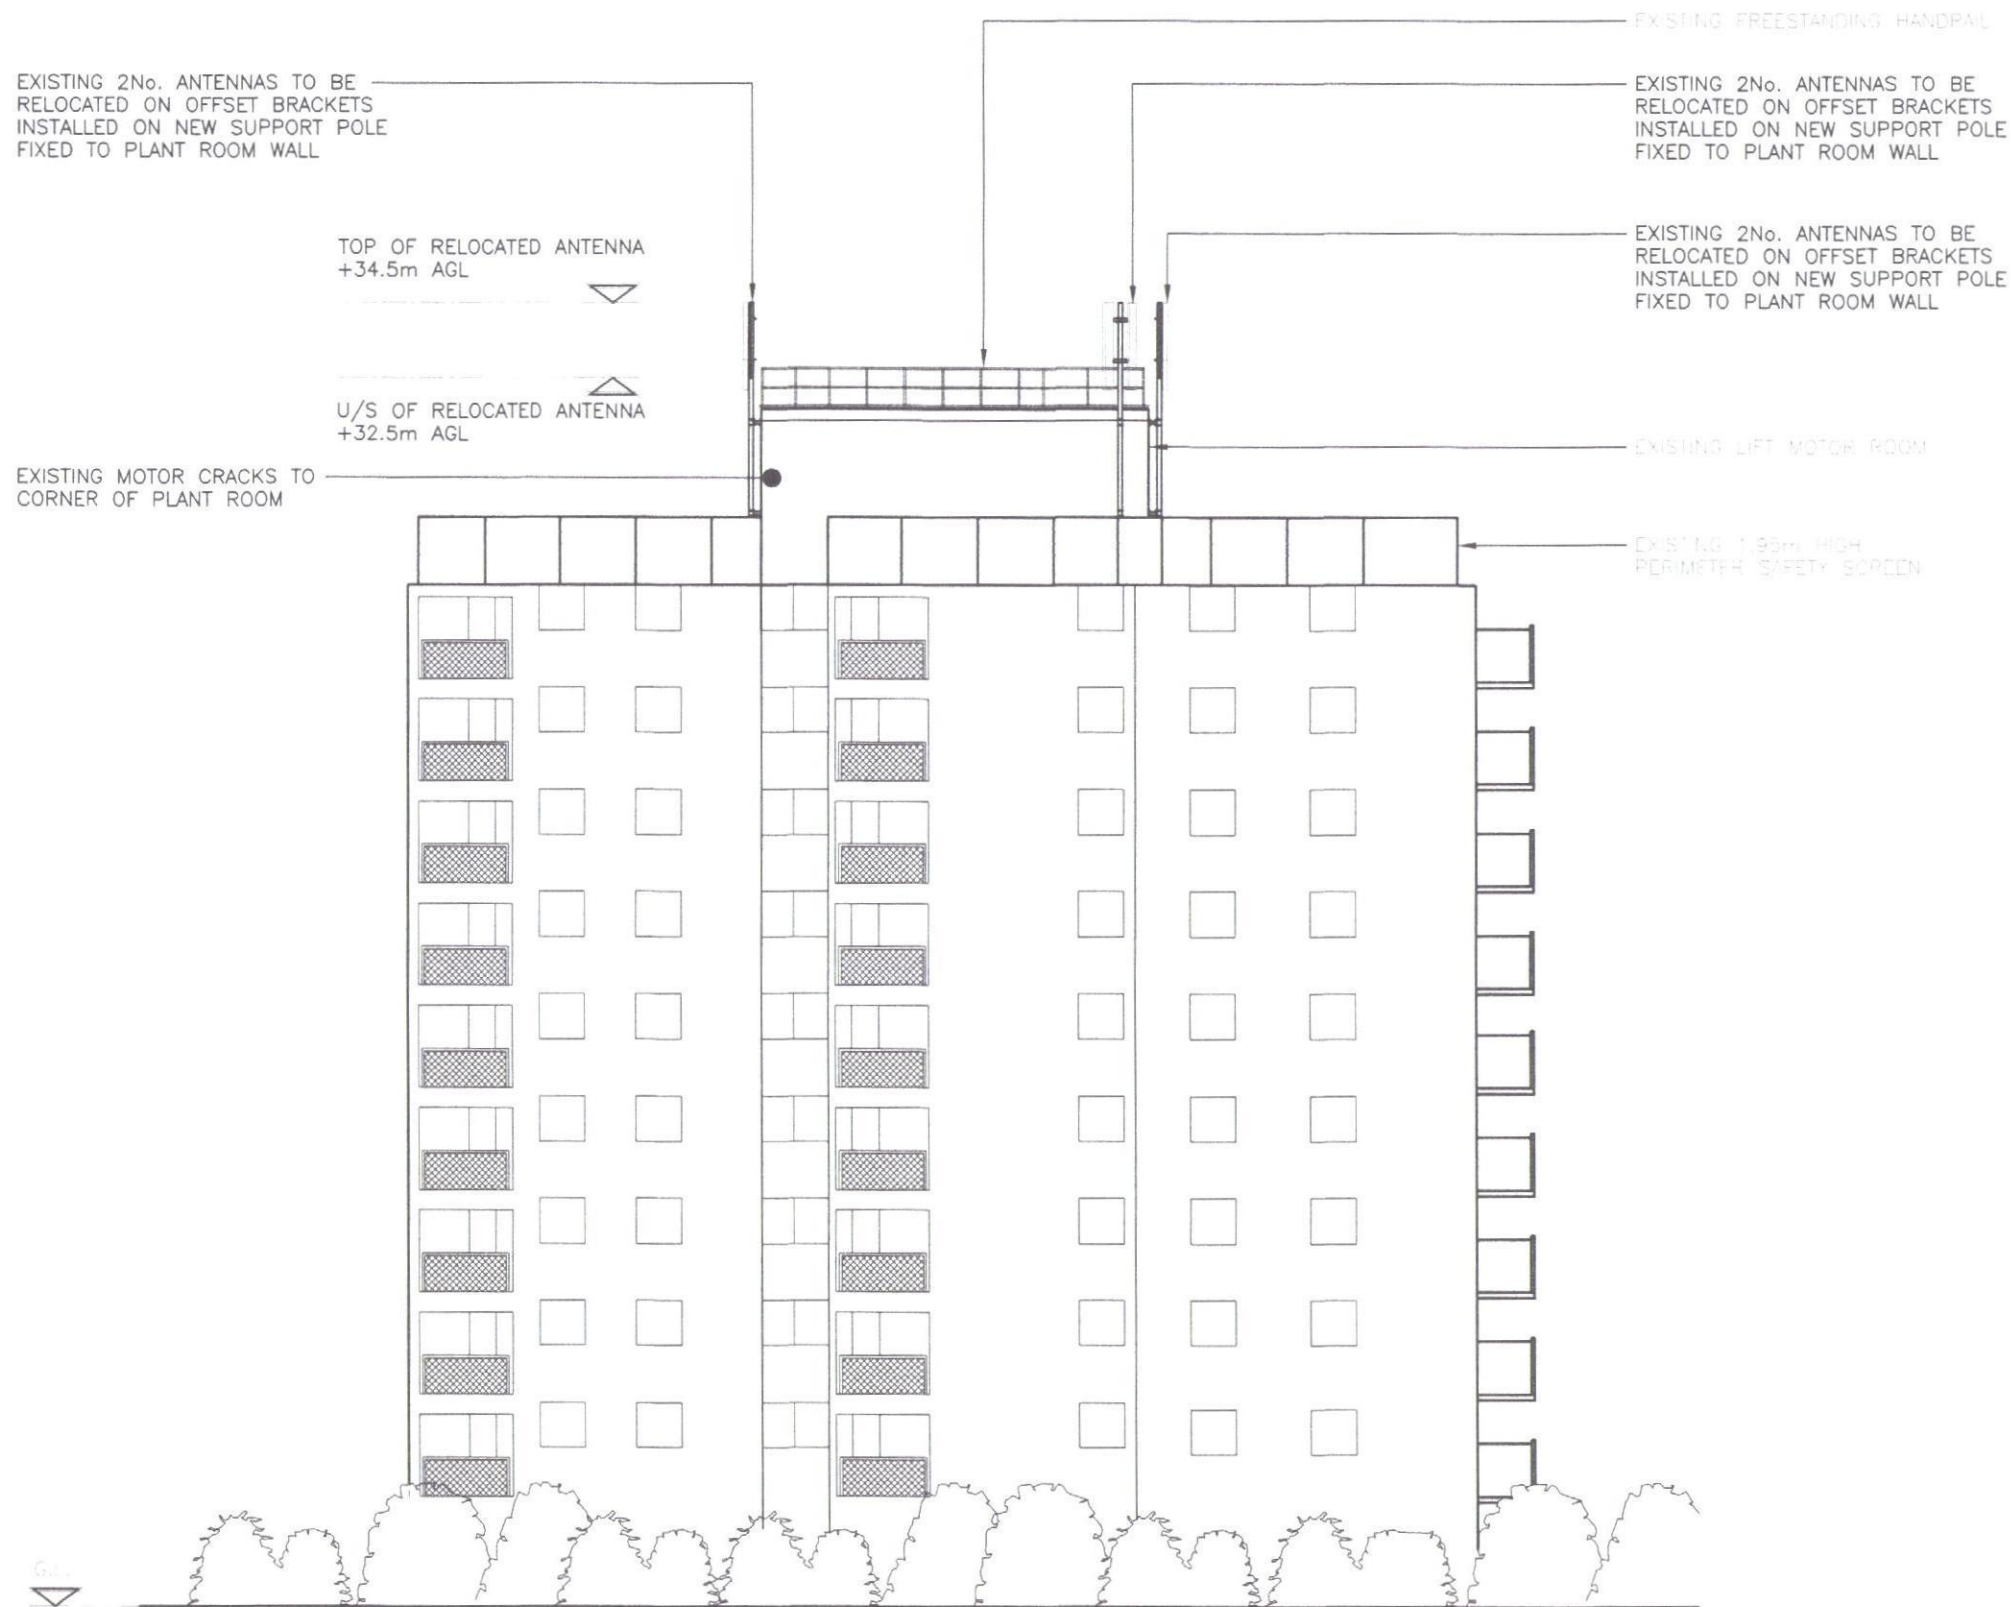

PROPOSED WEST ELEVATION
(1:200)

10000 5000 0 5000 10000 15000 20000
ORIGINAL SCALE AT A3 - 1:200 ALL DIMENSIONS IN MILLIMETRES

ALL DIMENSIONS ARE IN mm UNLESS NOTED OTHERWISE


N.G.R E: 472125 N: 107450

CONCESSION REQUIRED NO

NOTES:

C	Site amended to antenna relocation only	BH	MT	02.11.15
B	VF Site Reference added	BH	MT	30.10.15
A	Issued for Approval	BH	MT	29.10.15

REV	MODIFICATION	BY	CH	DATE
-----	--------------	----	----	------

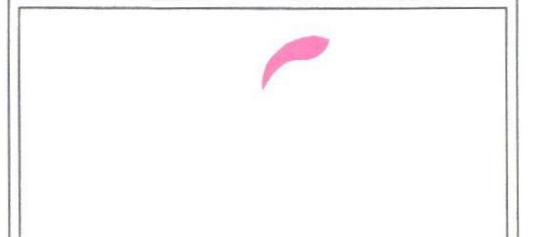

Cell Name	Opt.
SOLENT HOUSE	-
Cell ID No	

CTIL	TEF	VF
121695	1743	86523

Site Address / Contact Details
SWARRATON ROAD HAVANT PORTSMOUTH PO9 2HJ

Drawing Title:				
PROPOSED SITE ELEVATION				
Purpose of issue:				
PLANNING				
Dwg Rev:				
Drawing Number:				
301				
C				
Surveyed By:		Original Sheet Size:		Pack Issue:
PL		A3		
Drawn:	Date:	Checked:	Date:	
BH	29.10.15	MT	29.10.15	C