


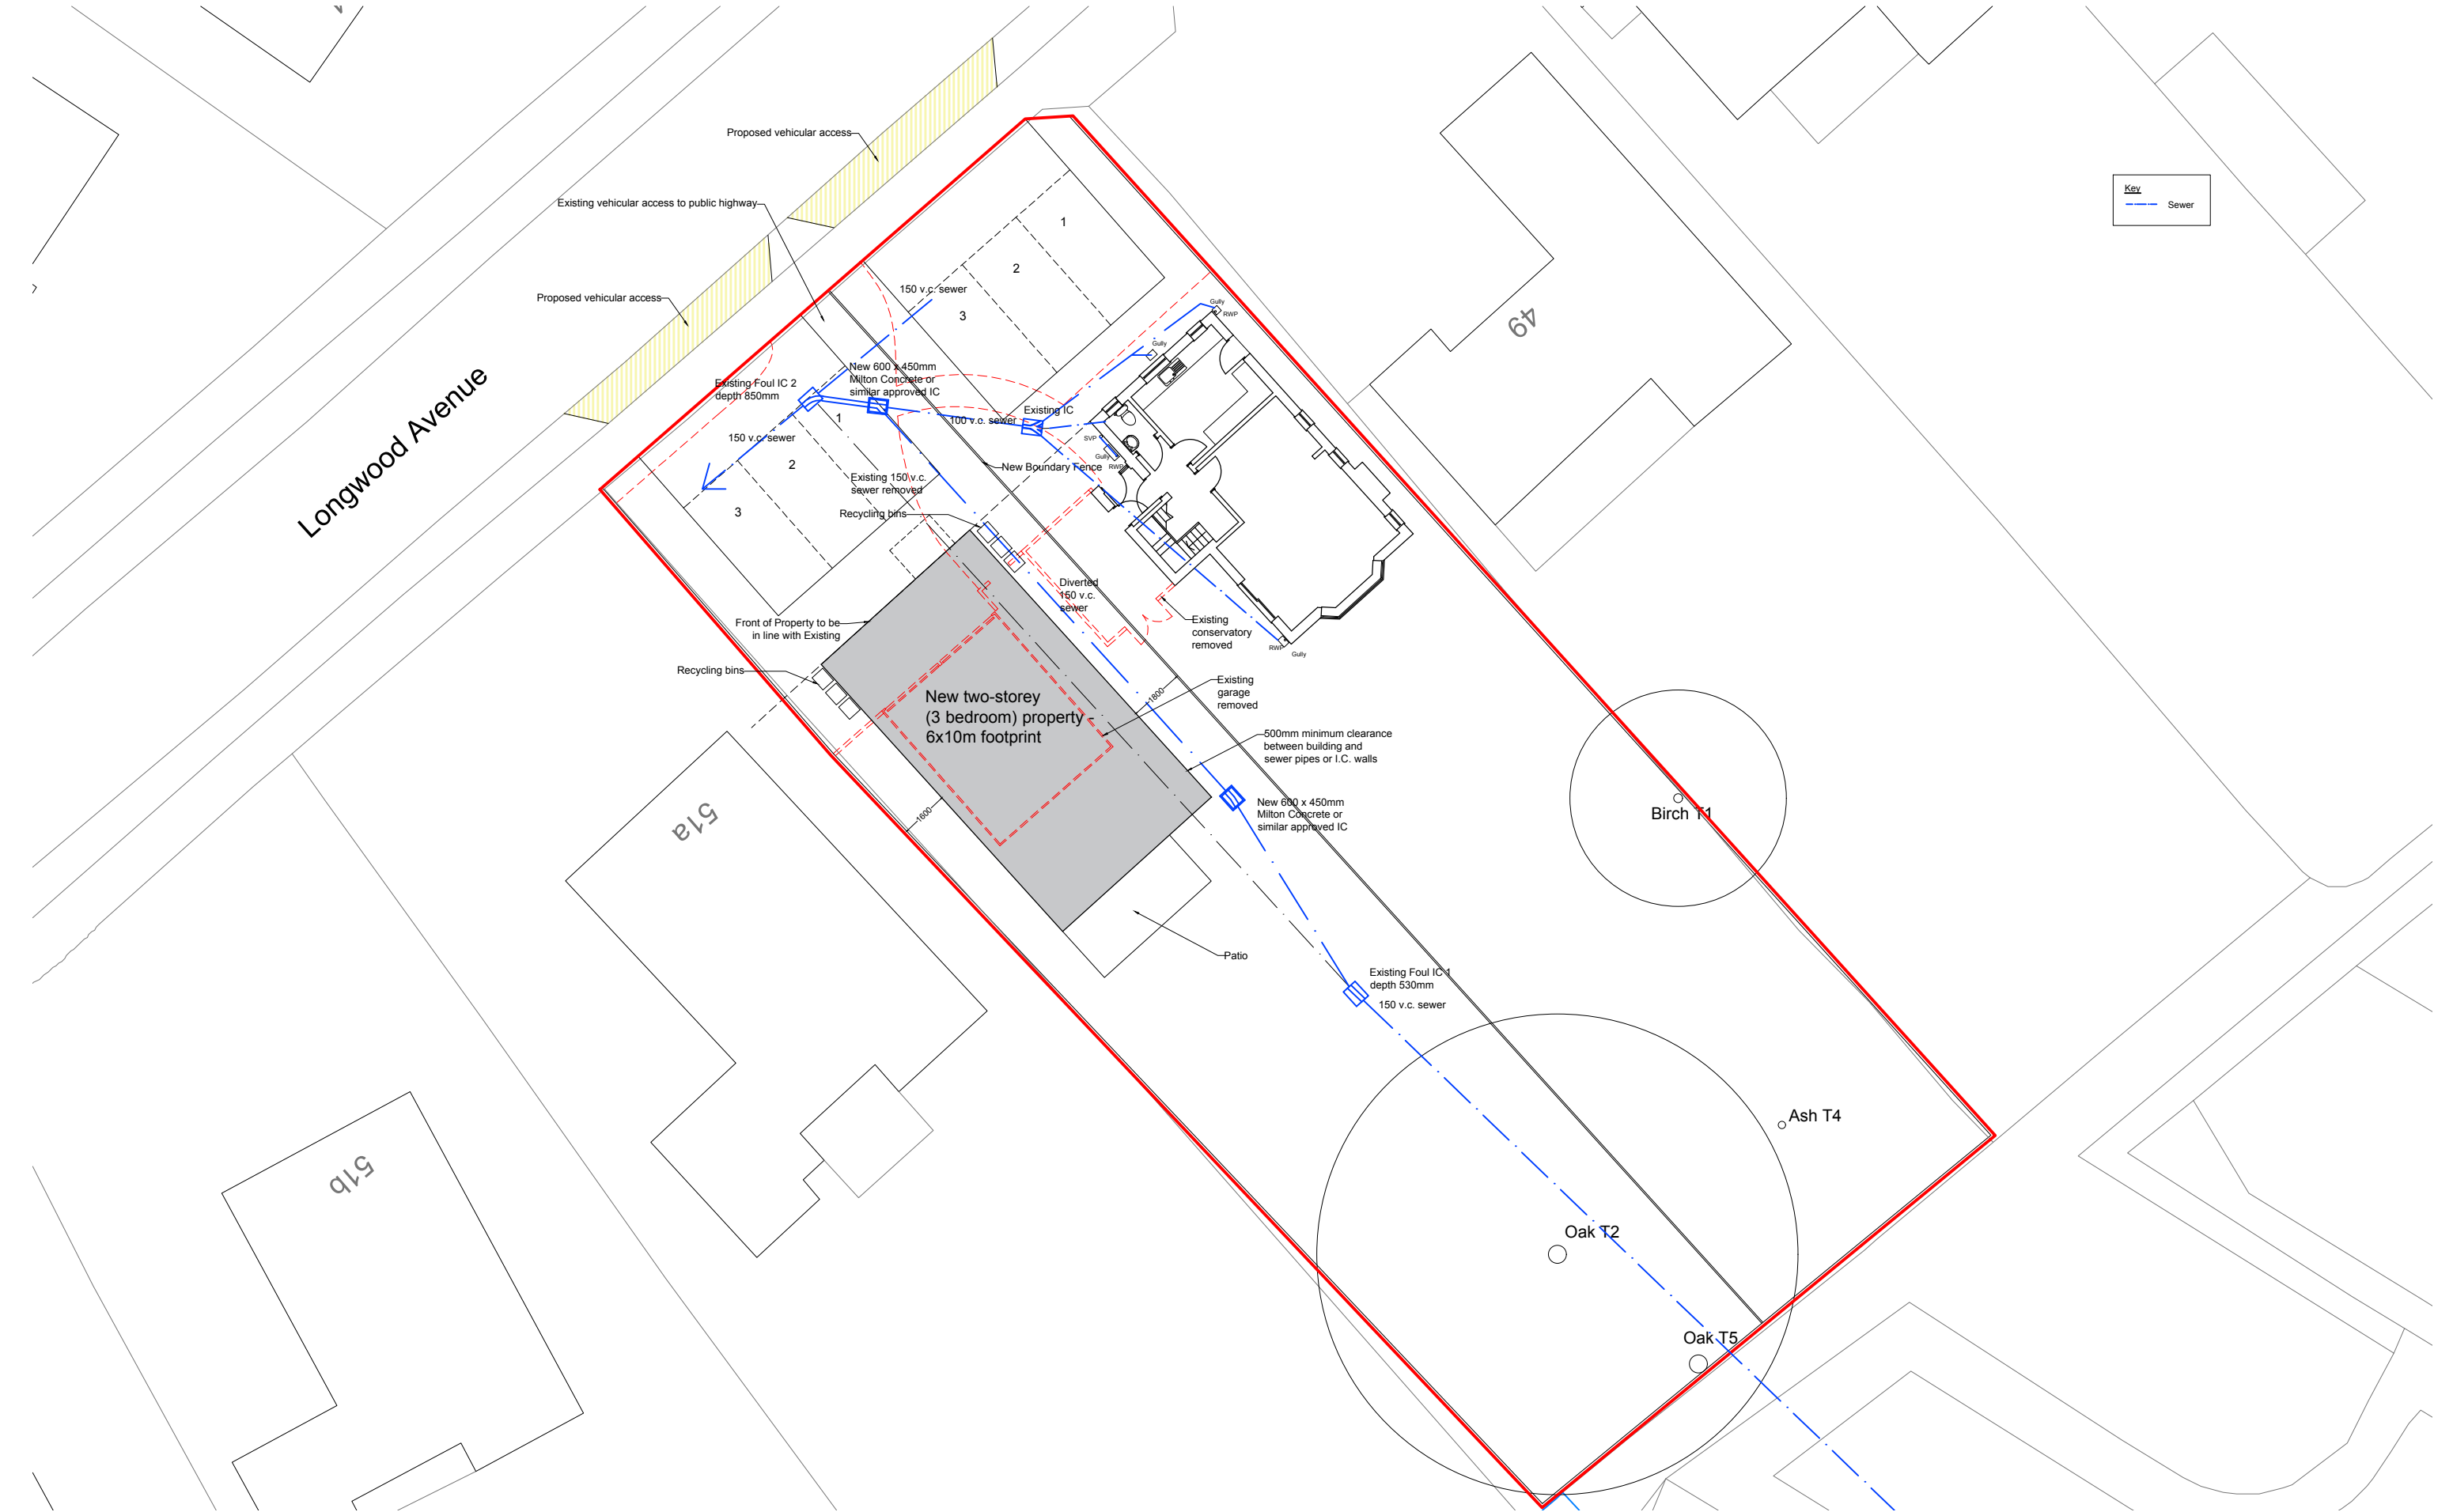

notes:

revisions: A | 17.05.2016 | RH | Drawing updated in line with client requirements.
B | 23.05.2016 | RH | Planning application.

revisions:

Mr & Mrs Smith
Proposed House adjacent to
51 Longwood Avenue, Cowplain
drawing information title: Proposed Site Plan



PWP Architects Ltd 61 South Street, Havant, Hampshire PO9 1BZ
t: 02392 482494 f: 02392 481152

status:
date:
scale:
drawn:
chk'd:

Information
April 16
1:200 @ A3
RH
JS

job: 5207 dwg: 1103 rev: B

NOTE: The contractor is responsible for checking all site dimensions and levels. These should be checked prior to the ordering of any components and before the commencement of the works. All discrepancies should be brought to the attention of the Contract Administrator.