



Proposed North Elevation
Scale 1:100


Proposed New Shopfront
Scale 1:50

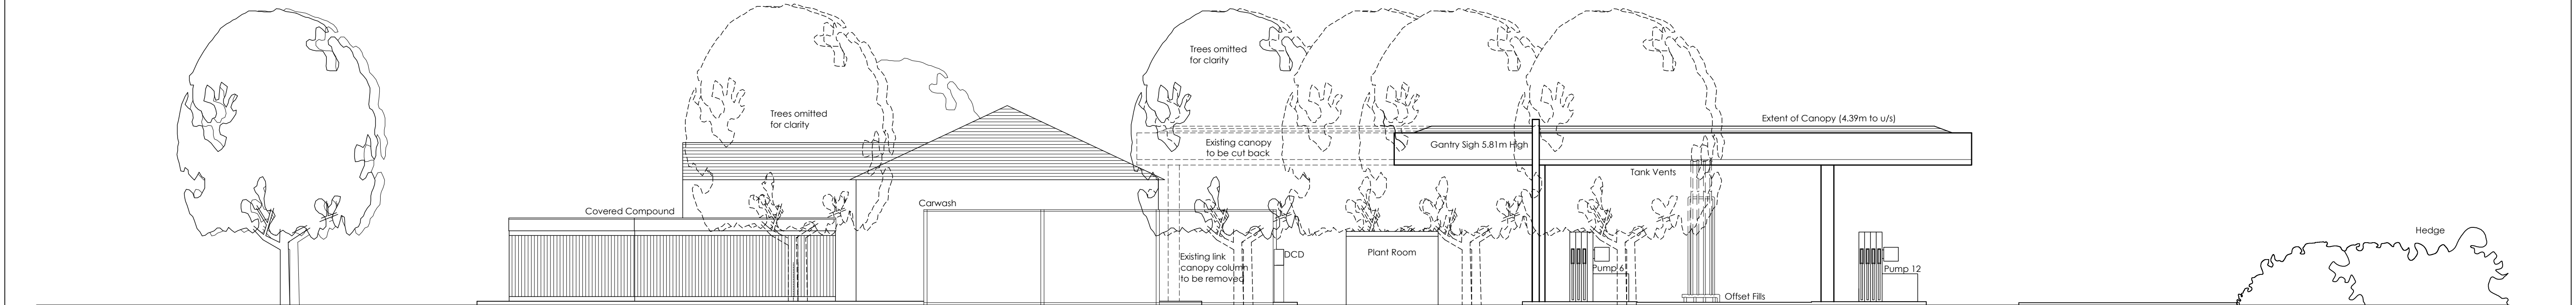

Proposed East Elevation
Scale 1:100

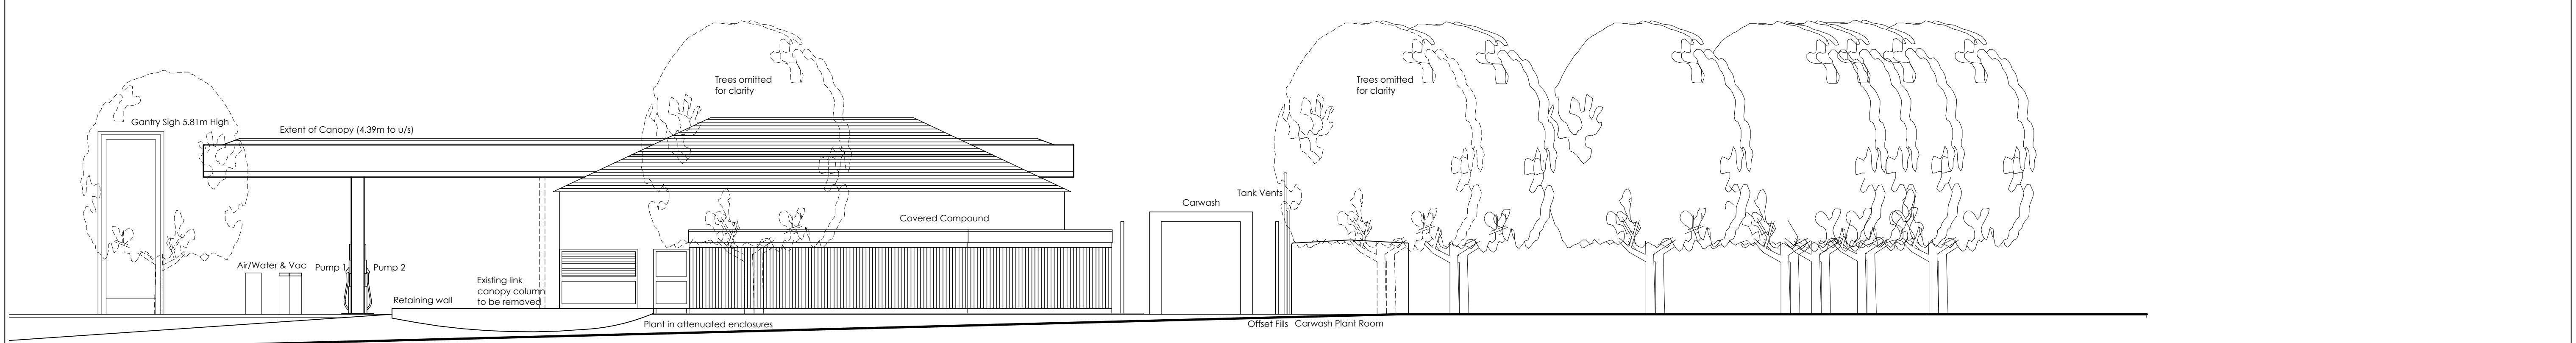

Proposed South Elevation
Scale 1:100

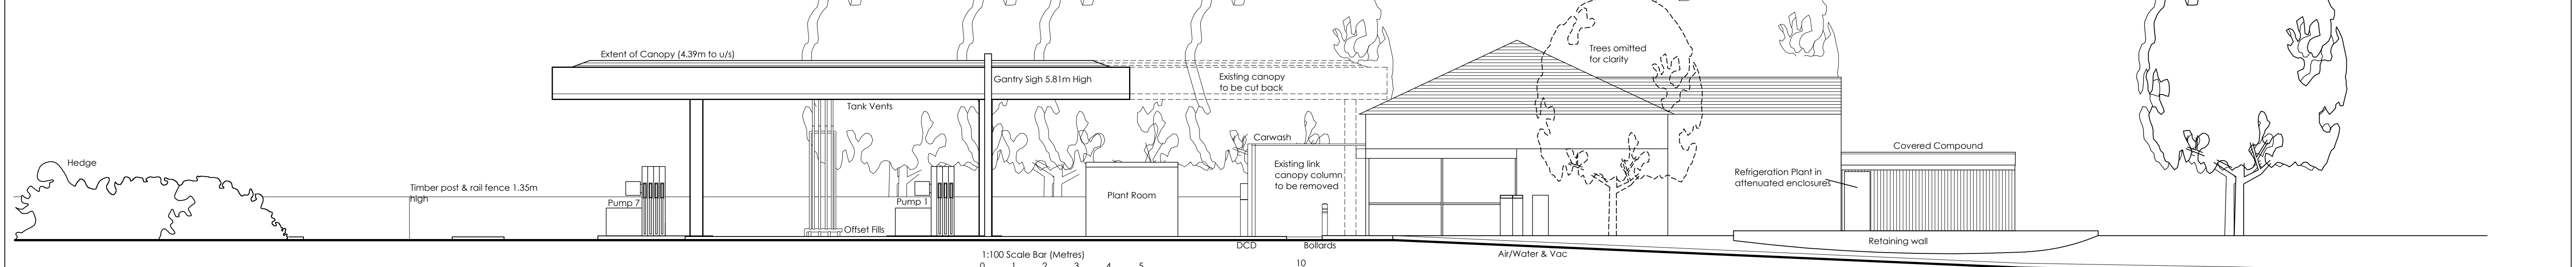

Proposed West Elevation
Scale 1:100