




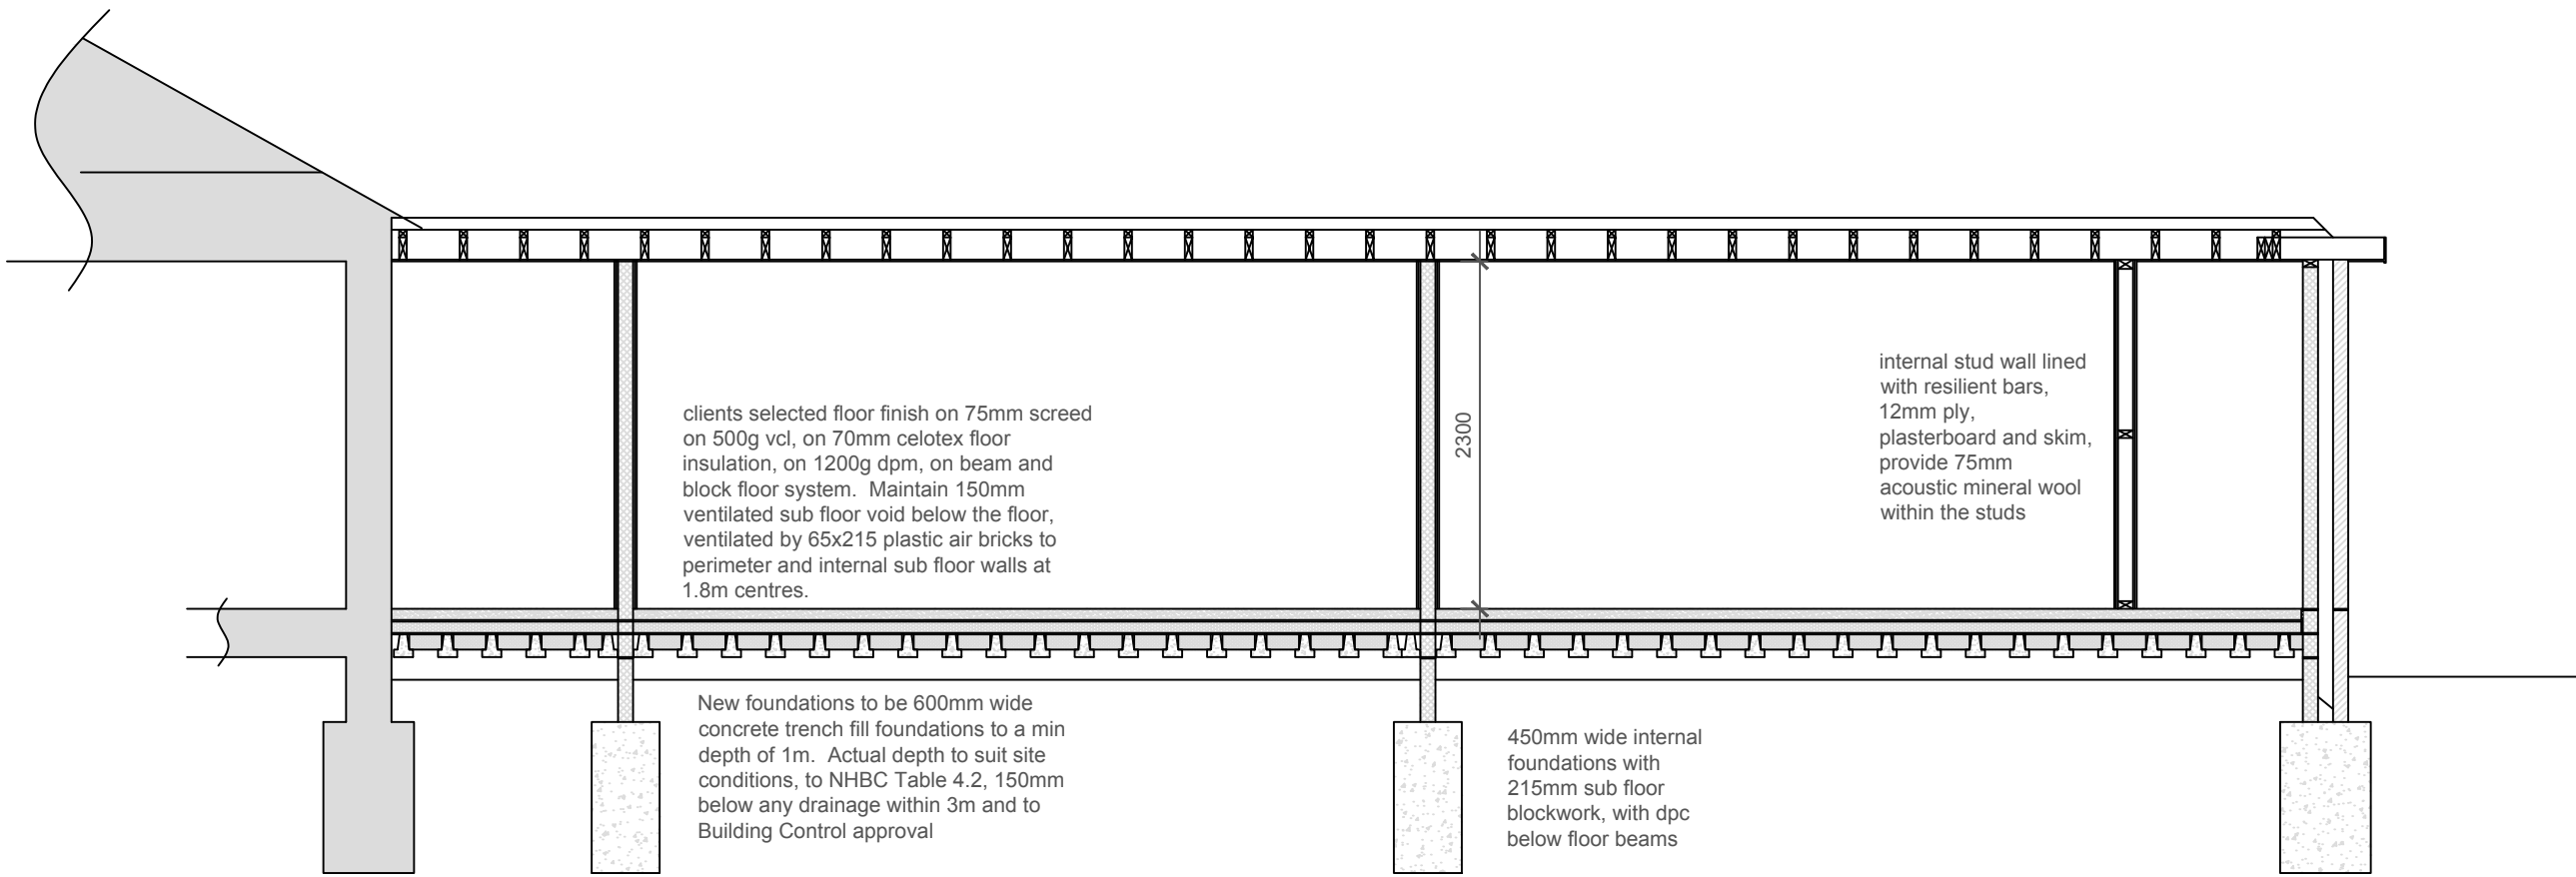



SECTION AA - 1:50

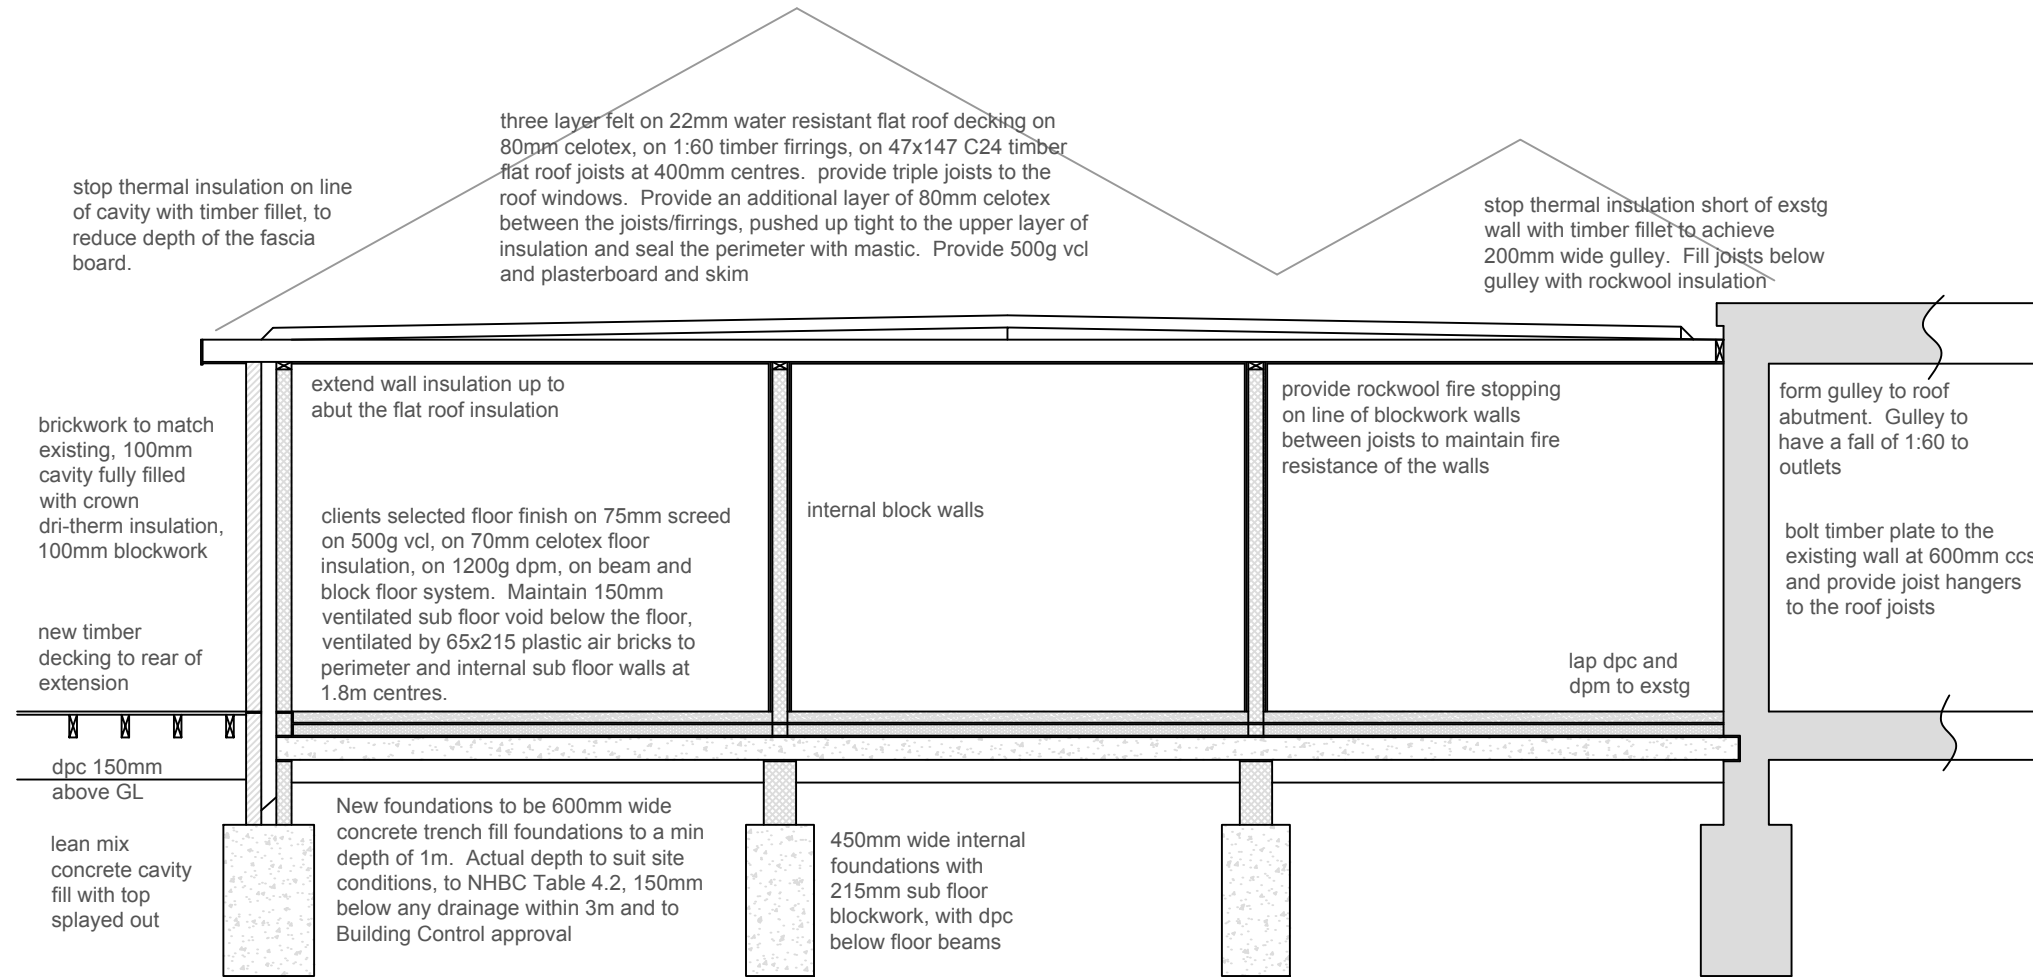


SECTION BB - 1:50

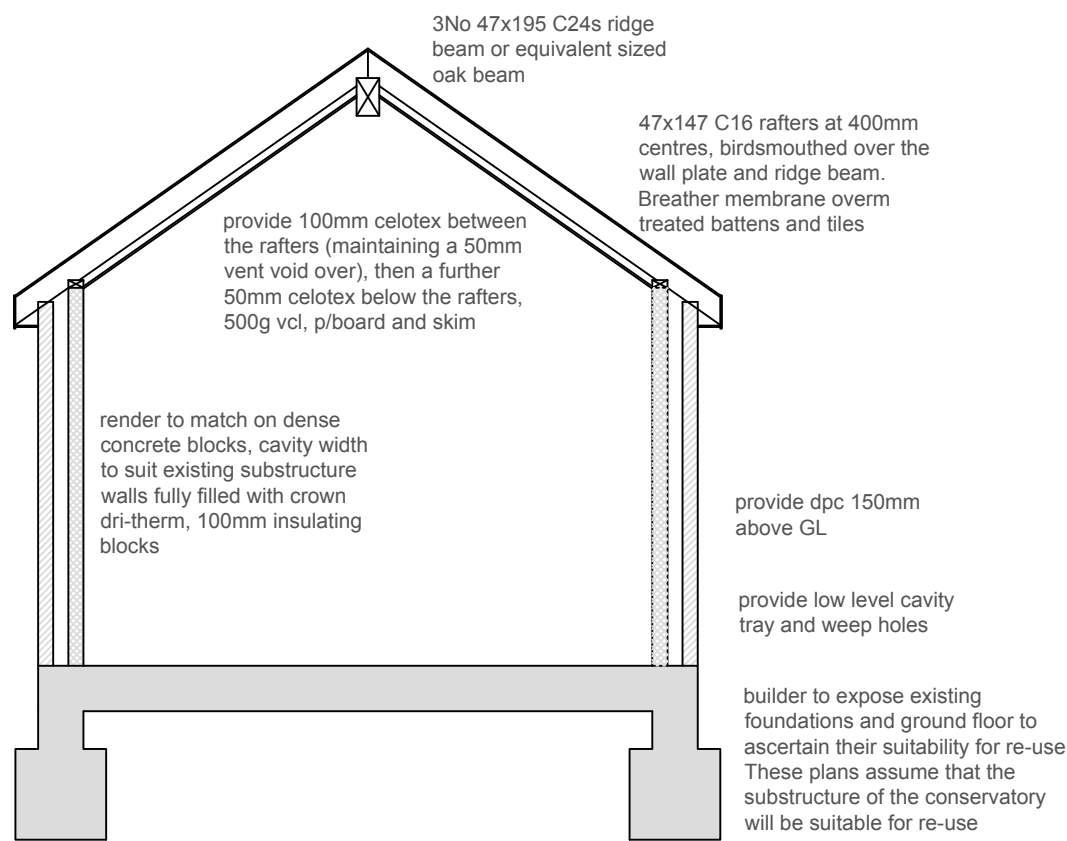

SECTION CC - 1:50

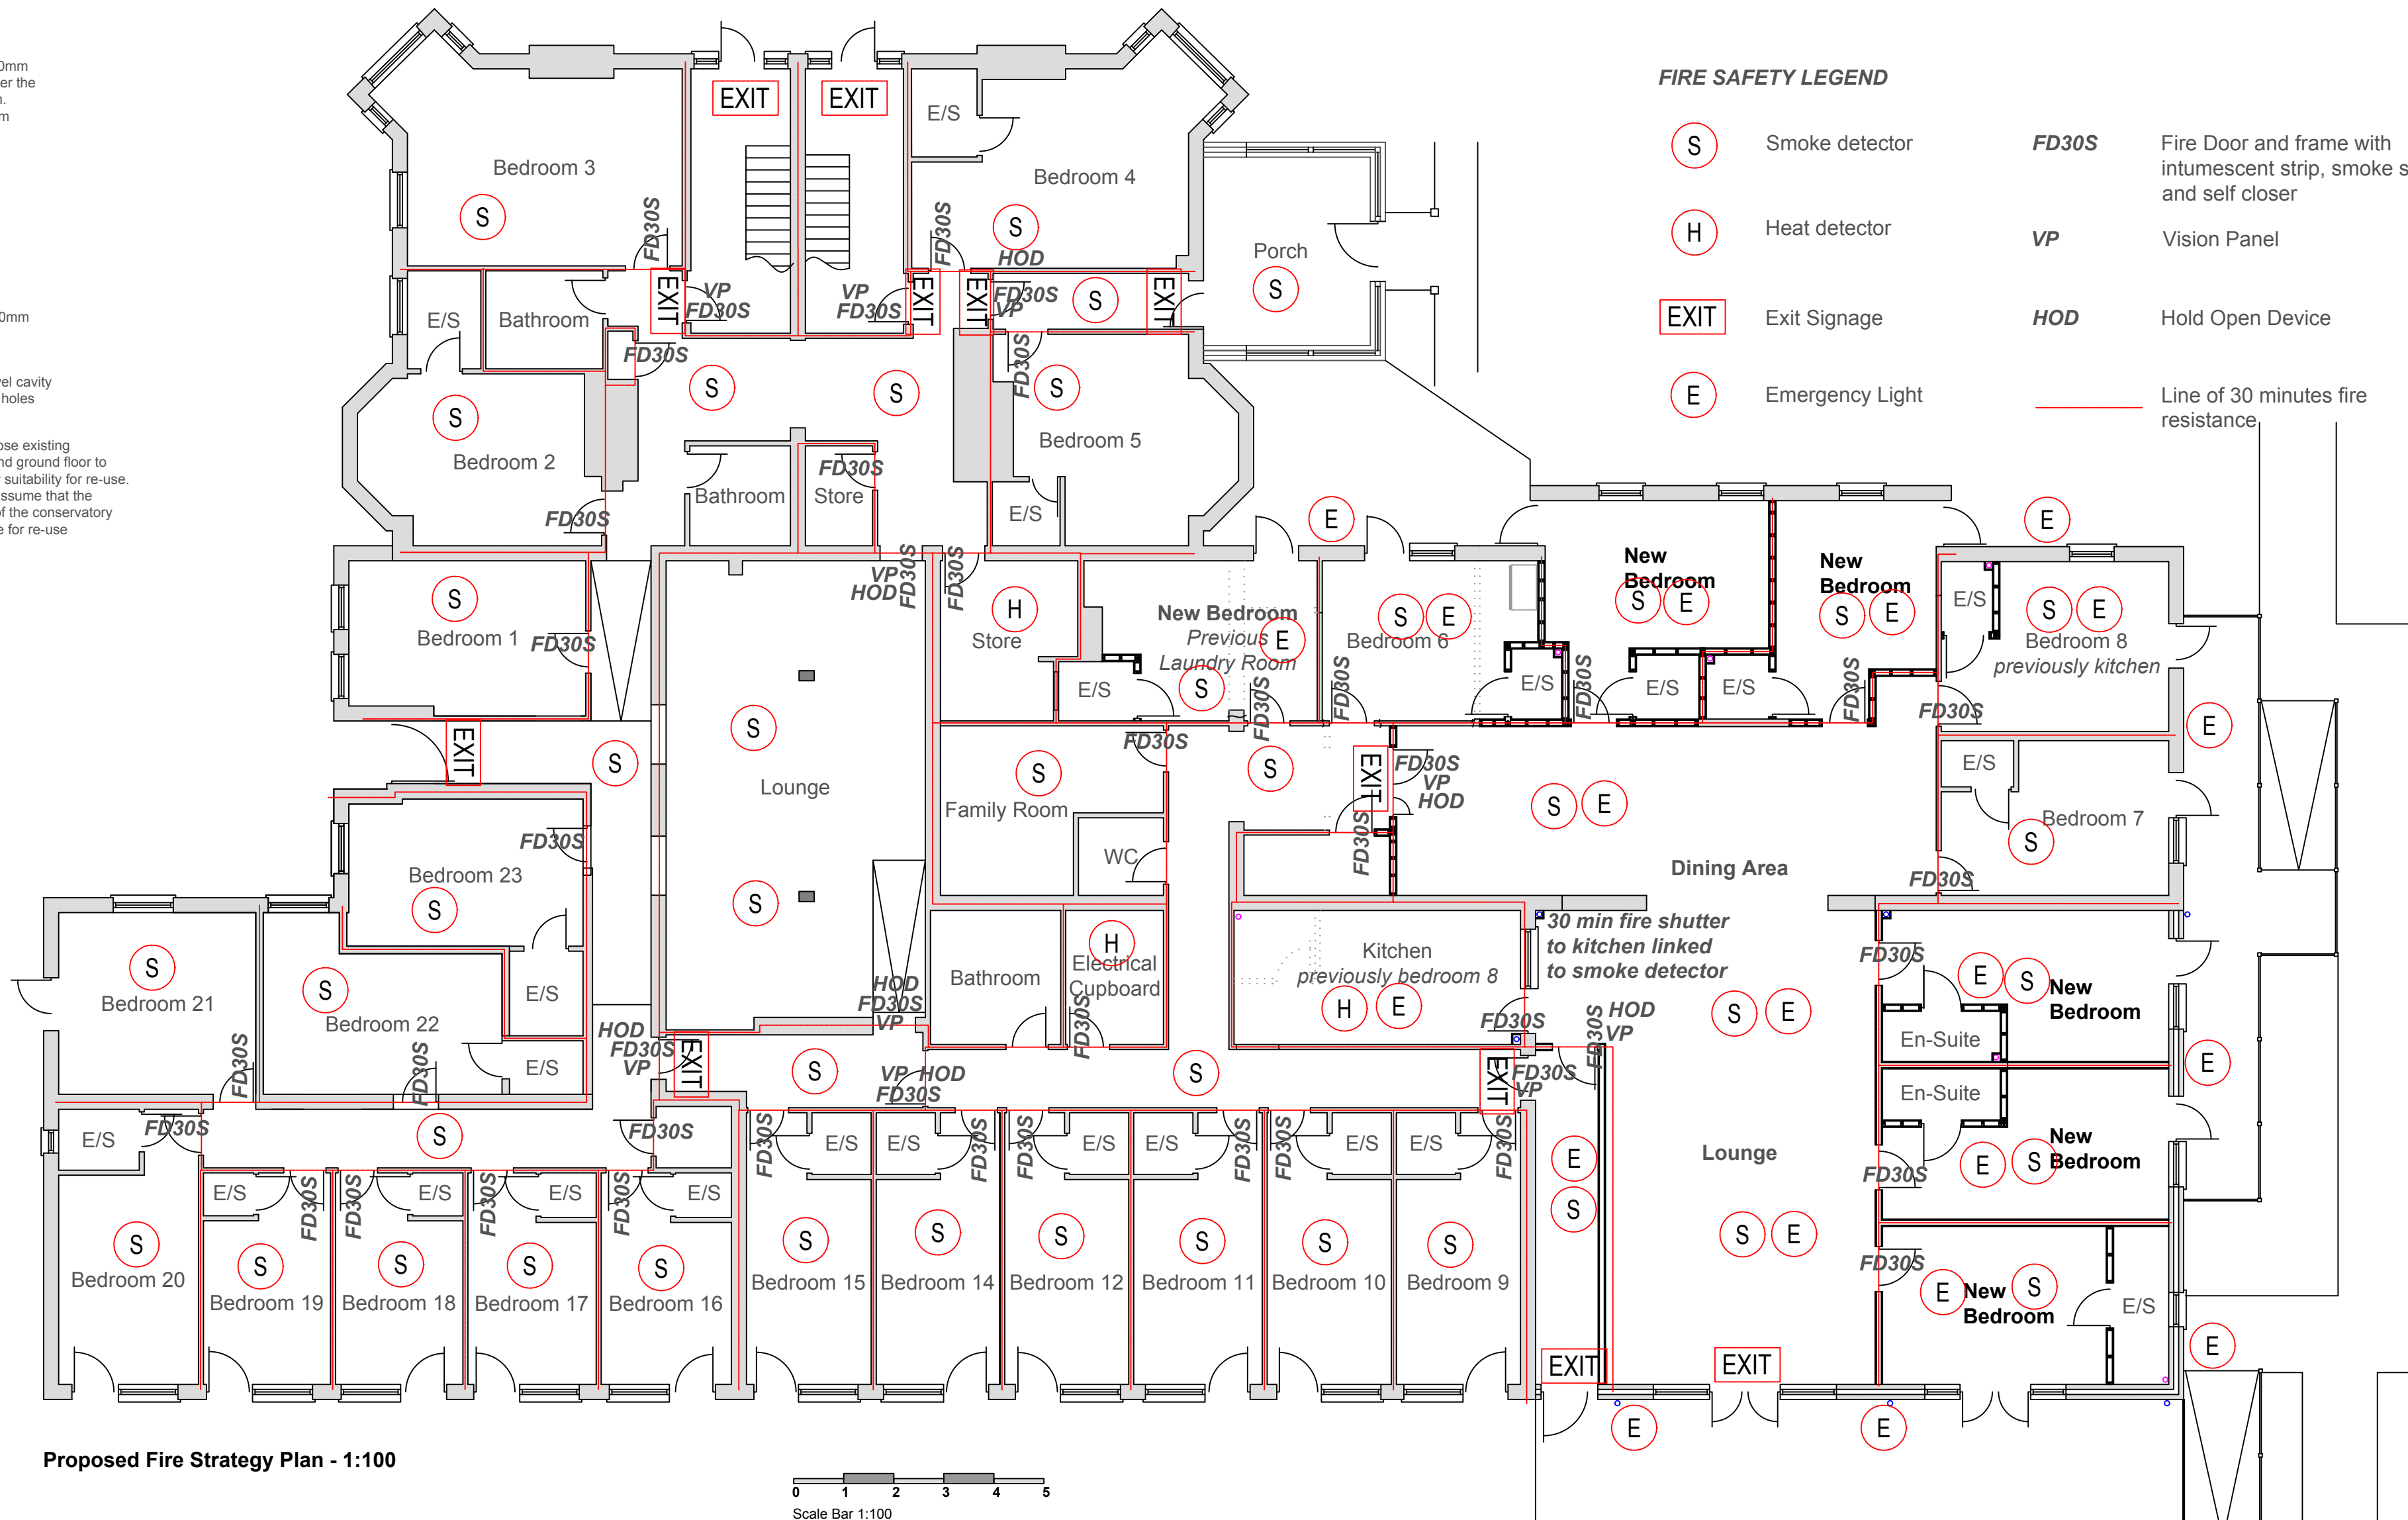 

Proposed Fire Strategy Plan - 1:100

 

FIRE SAFETY LEGEND

	Smoke detector	FD30S	Fire Door and frame with intumescent strip, smoke seal and self closer
	Heat detector	VP	Vision Panel
	Exit Signage	HOD	Hold Open Device
	Emergency Light		
			Line of 30 minutes fire resistance

Fire Exit Signage to BS 5499-1:2002

Emergency lighting to BS5266-1:2005

Fire Alarm system to BS5839-1:2002 to be an L1 system.

The drawings, details and specifications are solely for the purpose of seeking Planning and Building Regulation approvals. They are not intended as a specification of works, and PMG Ltd accepts no liability should they be used in this manner.

Drawing to be read in conjunction with specification, details notes and any specialist design elements. Any works carried out prior to approval are done so at the clients/builders own risk.

The contractor is responsible for checking all scaled and stated dimensions prior to commencement on site. The length of all structural elements are to be checked on site prior to placing orders.

The builder is to expose any existing structural elements (foundations, walls, lintels, floors, beams, roofs etc) which are accepting additional loads for Building Control and client approval prior to commencement.

This drawing is the copyright of PMG Ltd and must not be copied, reproduced or replicated in any way without prior consent. These drawings and other documents are not transferrable by use y any other person.

Any boundaries shown on the plan are their assumed location/line. No works to project over the boundary line.

Client is resolve all matters relating to the Party Wall etc Act 1996 prior to commencing building works

Project Title

Proposed Extensions
Oak View Nursing Home
47-49 Beach Road
Hayling Island
Hampshire
PO16 8UP

Drawing Title

Proposed Sections
Proposed Fire Strategy Plan

Client

Oak View Nursing Home

Date:


January 2016

Scale:

1:100, 1:50 at A1

Drawing No.

006 rev B

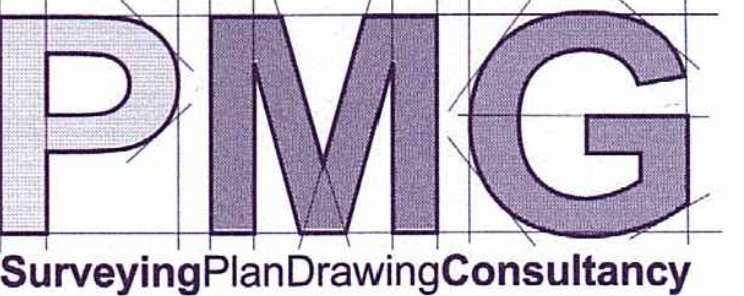

PMG (Building Design & Consultancy) Ltd

20 Bluebell Way,
Whiteley, Fareham,
Hampshire PO15 7FF
Tel: 07796 124247
Email: paul@pmg ltd.uk.com
www.pmg ltd.uk.com