




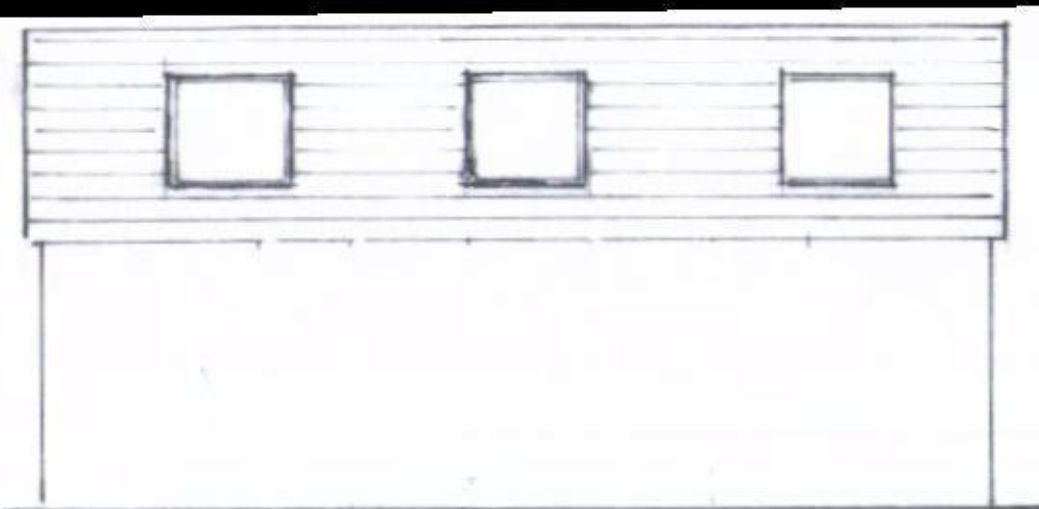

NORTH

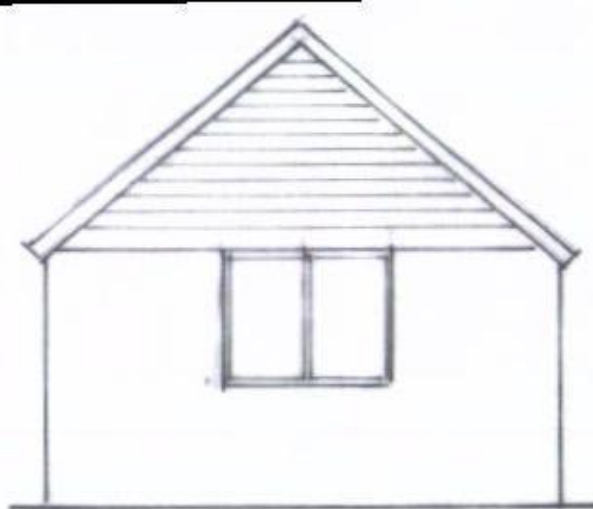


WEST

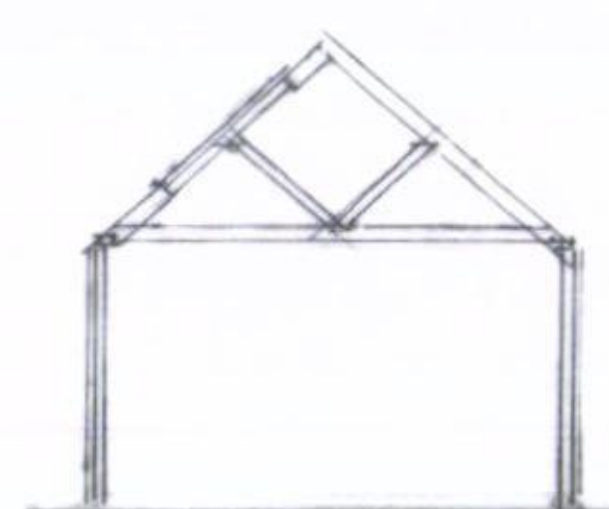


CROSS SECTION A A



SOUTH

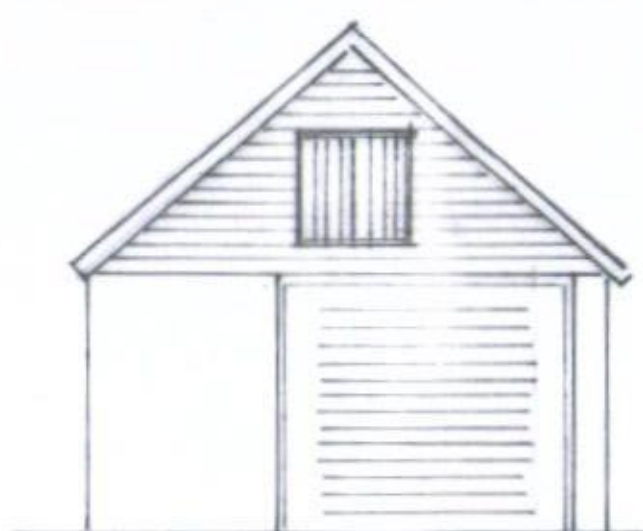

EAST

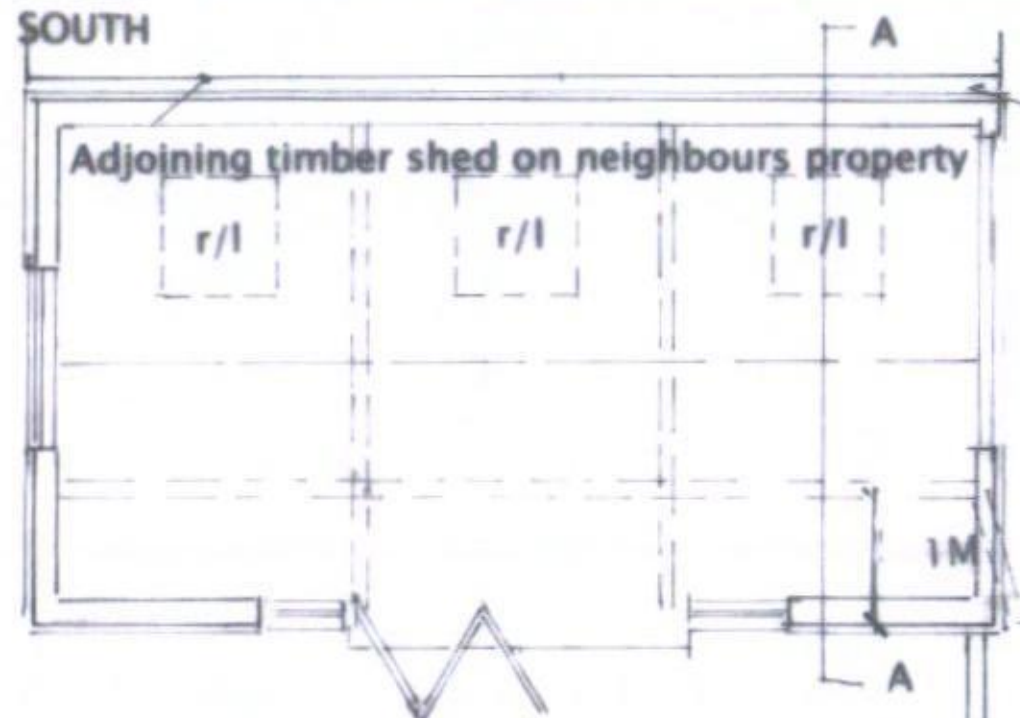

PROPOSED GARAGE FLOOR PLAN

new paved area

Boundary with neighbouring property

Vehicular access to Bath Road

Outline of existing garage wall (to be demolished)

new brick 1.8m high wall



RIBA 
Chartered Practice

John Groom Chartered Architect
32A High Street, Emsworth, Hampshire PO10 7AW
T 01243 372560 M 07780 997563
johngroom@freeuk.com
www.johngroomarchitect.co.uk
JOB: Erection of single storey garage
LOCATION: 7 Bath Road, Emsworth, PO10 7EP
DRG TITLE: Proposed floor plan, section & elevations
SCALE: 1:50 DRAWN: JG
NBG: NO. 142800