


33A ST. THOMAS AVENUE, HAYLING ISLAND

SCALE 1:50


PLAN VIEW OF EXISTING GARAGE
AND FRONTAGE.

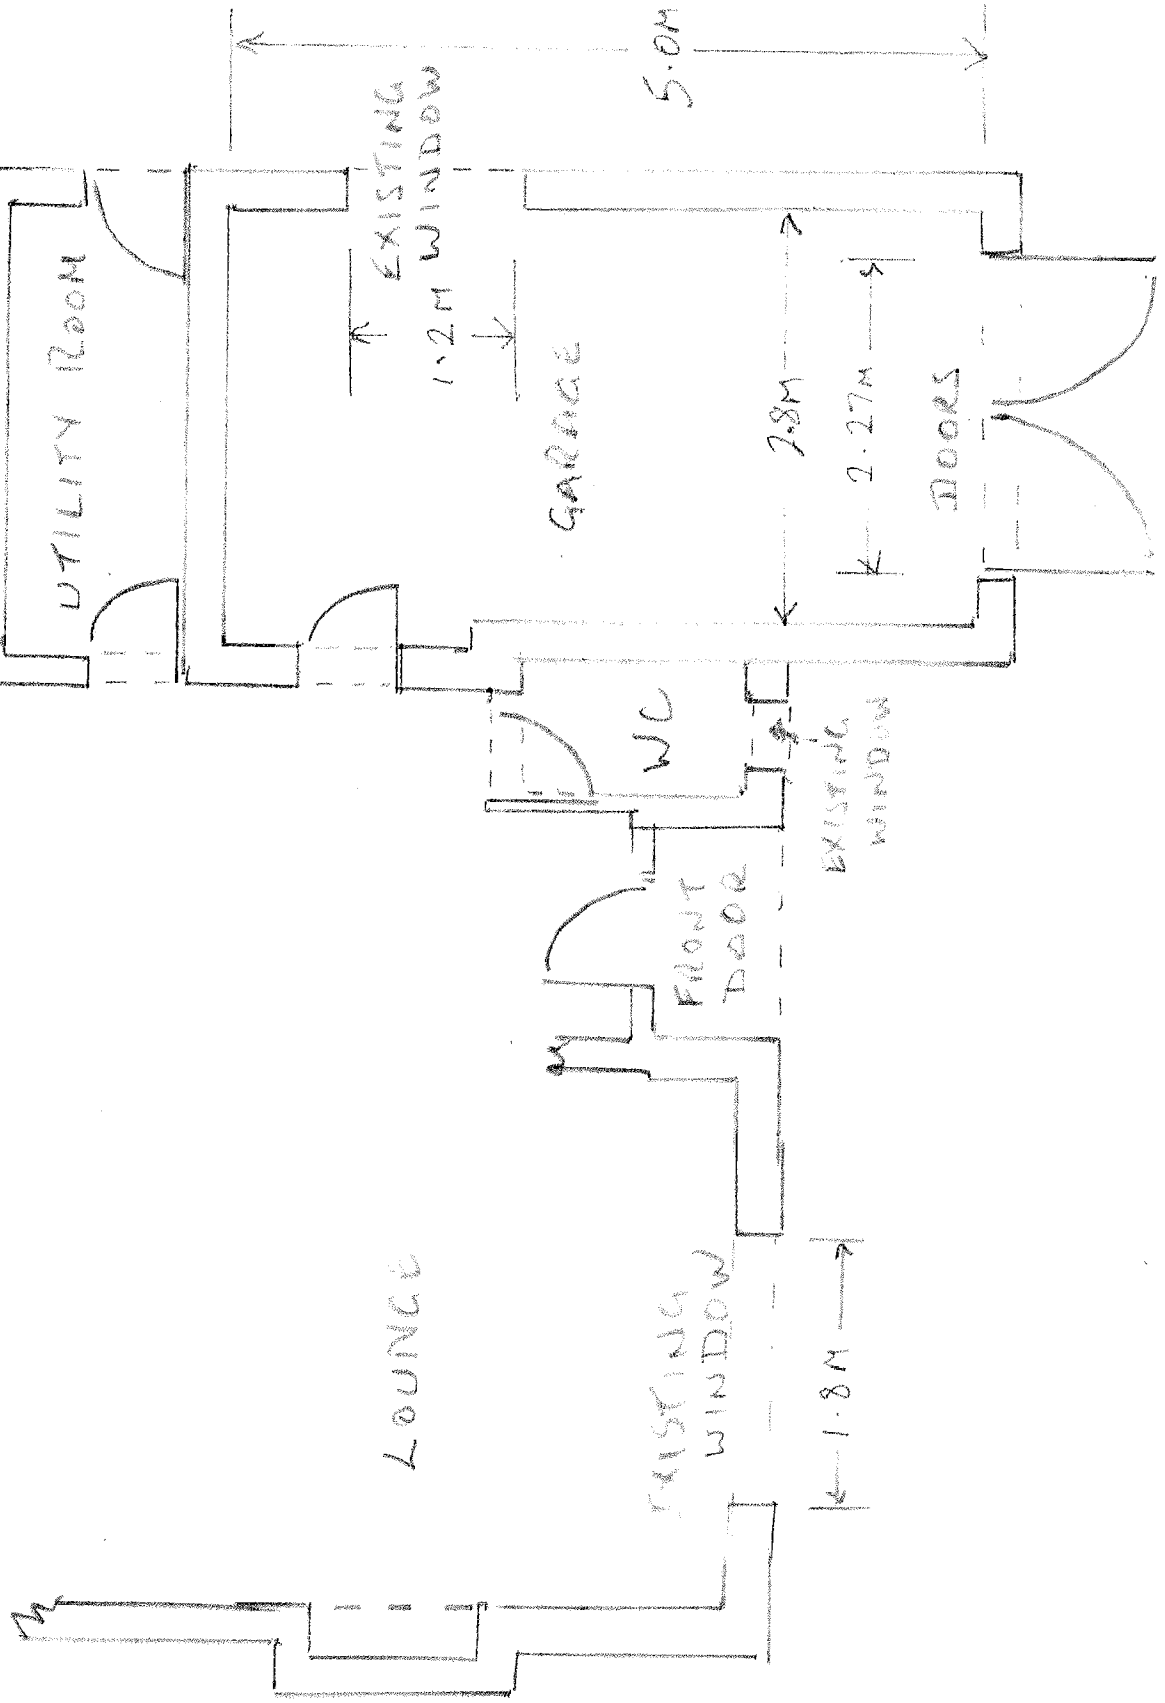

33A ST. THOMAS AVENUE, HAYLING ISLAND

SCALE 1:50

FRONT ELEVATION - PROPOSED

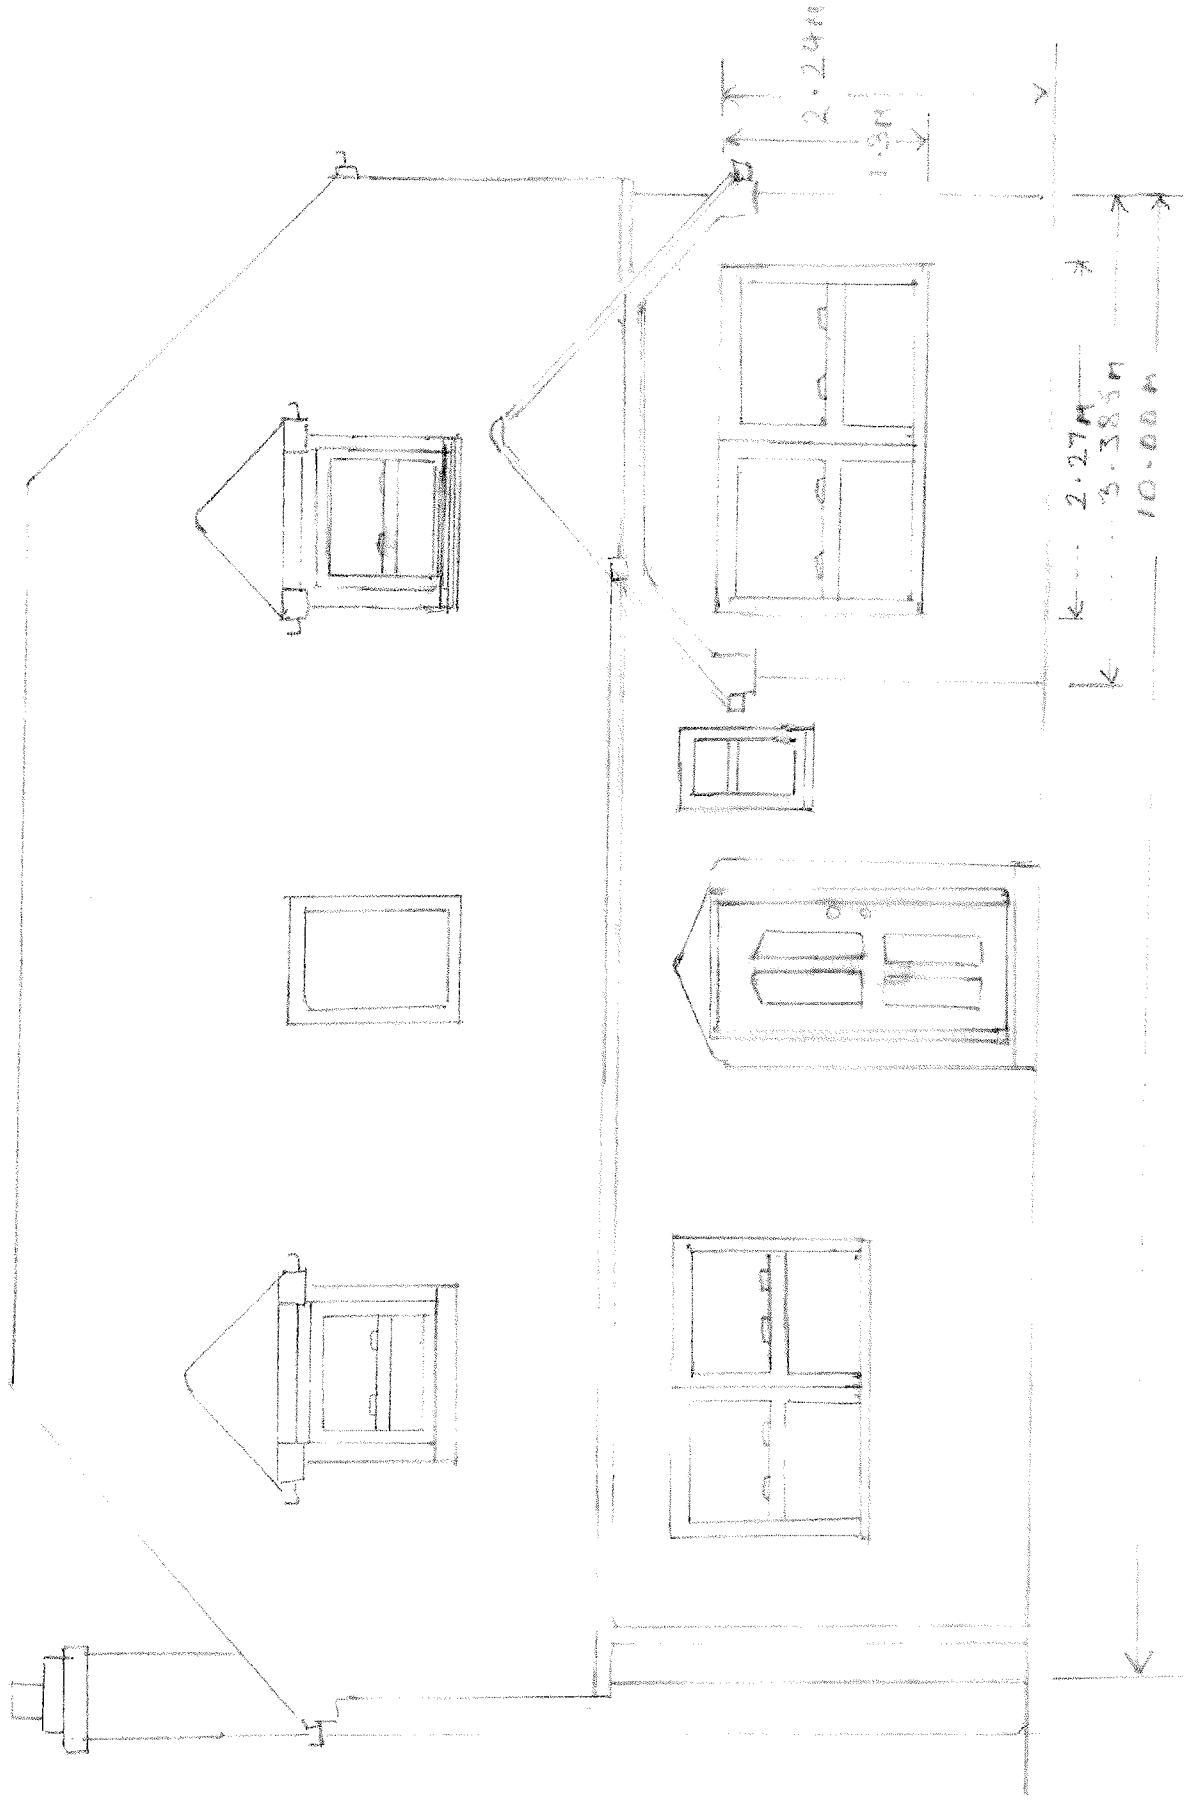


33A ST. THOMAS AVENUE, HAYLING ISLAND

SCALE 1:50

PLAN VIEW OF PROPOSED GARAGE CONVERSION

WITH EXISTING FRONTAGE

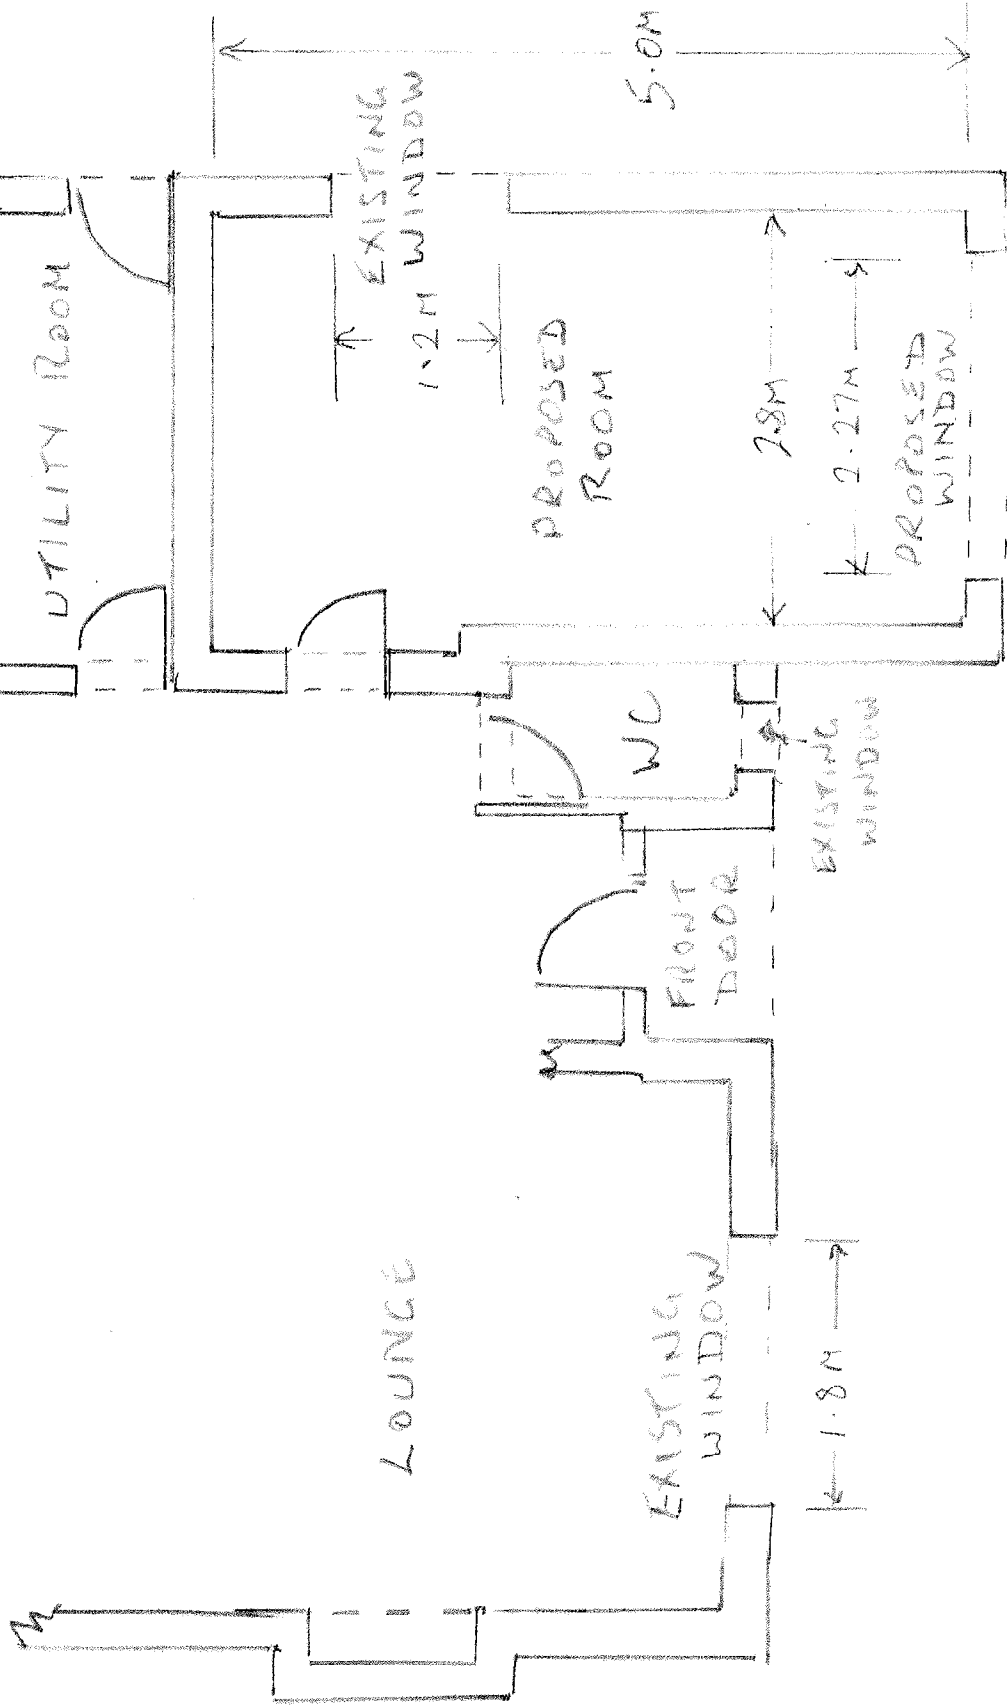

33A ST. THOMAS AVENUE, HAYLING ISLAND

SCALE 1:50

FRONT ELEVATION - EXISTING

