





H3 - FRONT ELEVATION

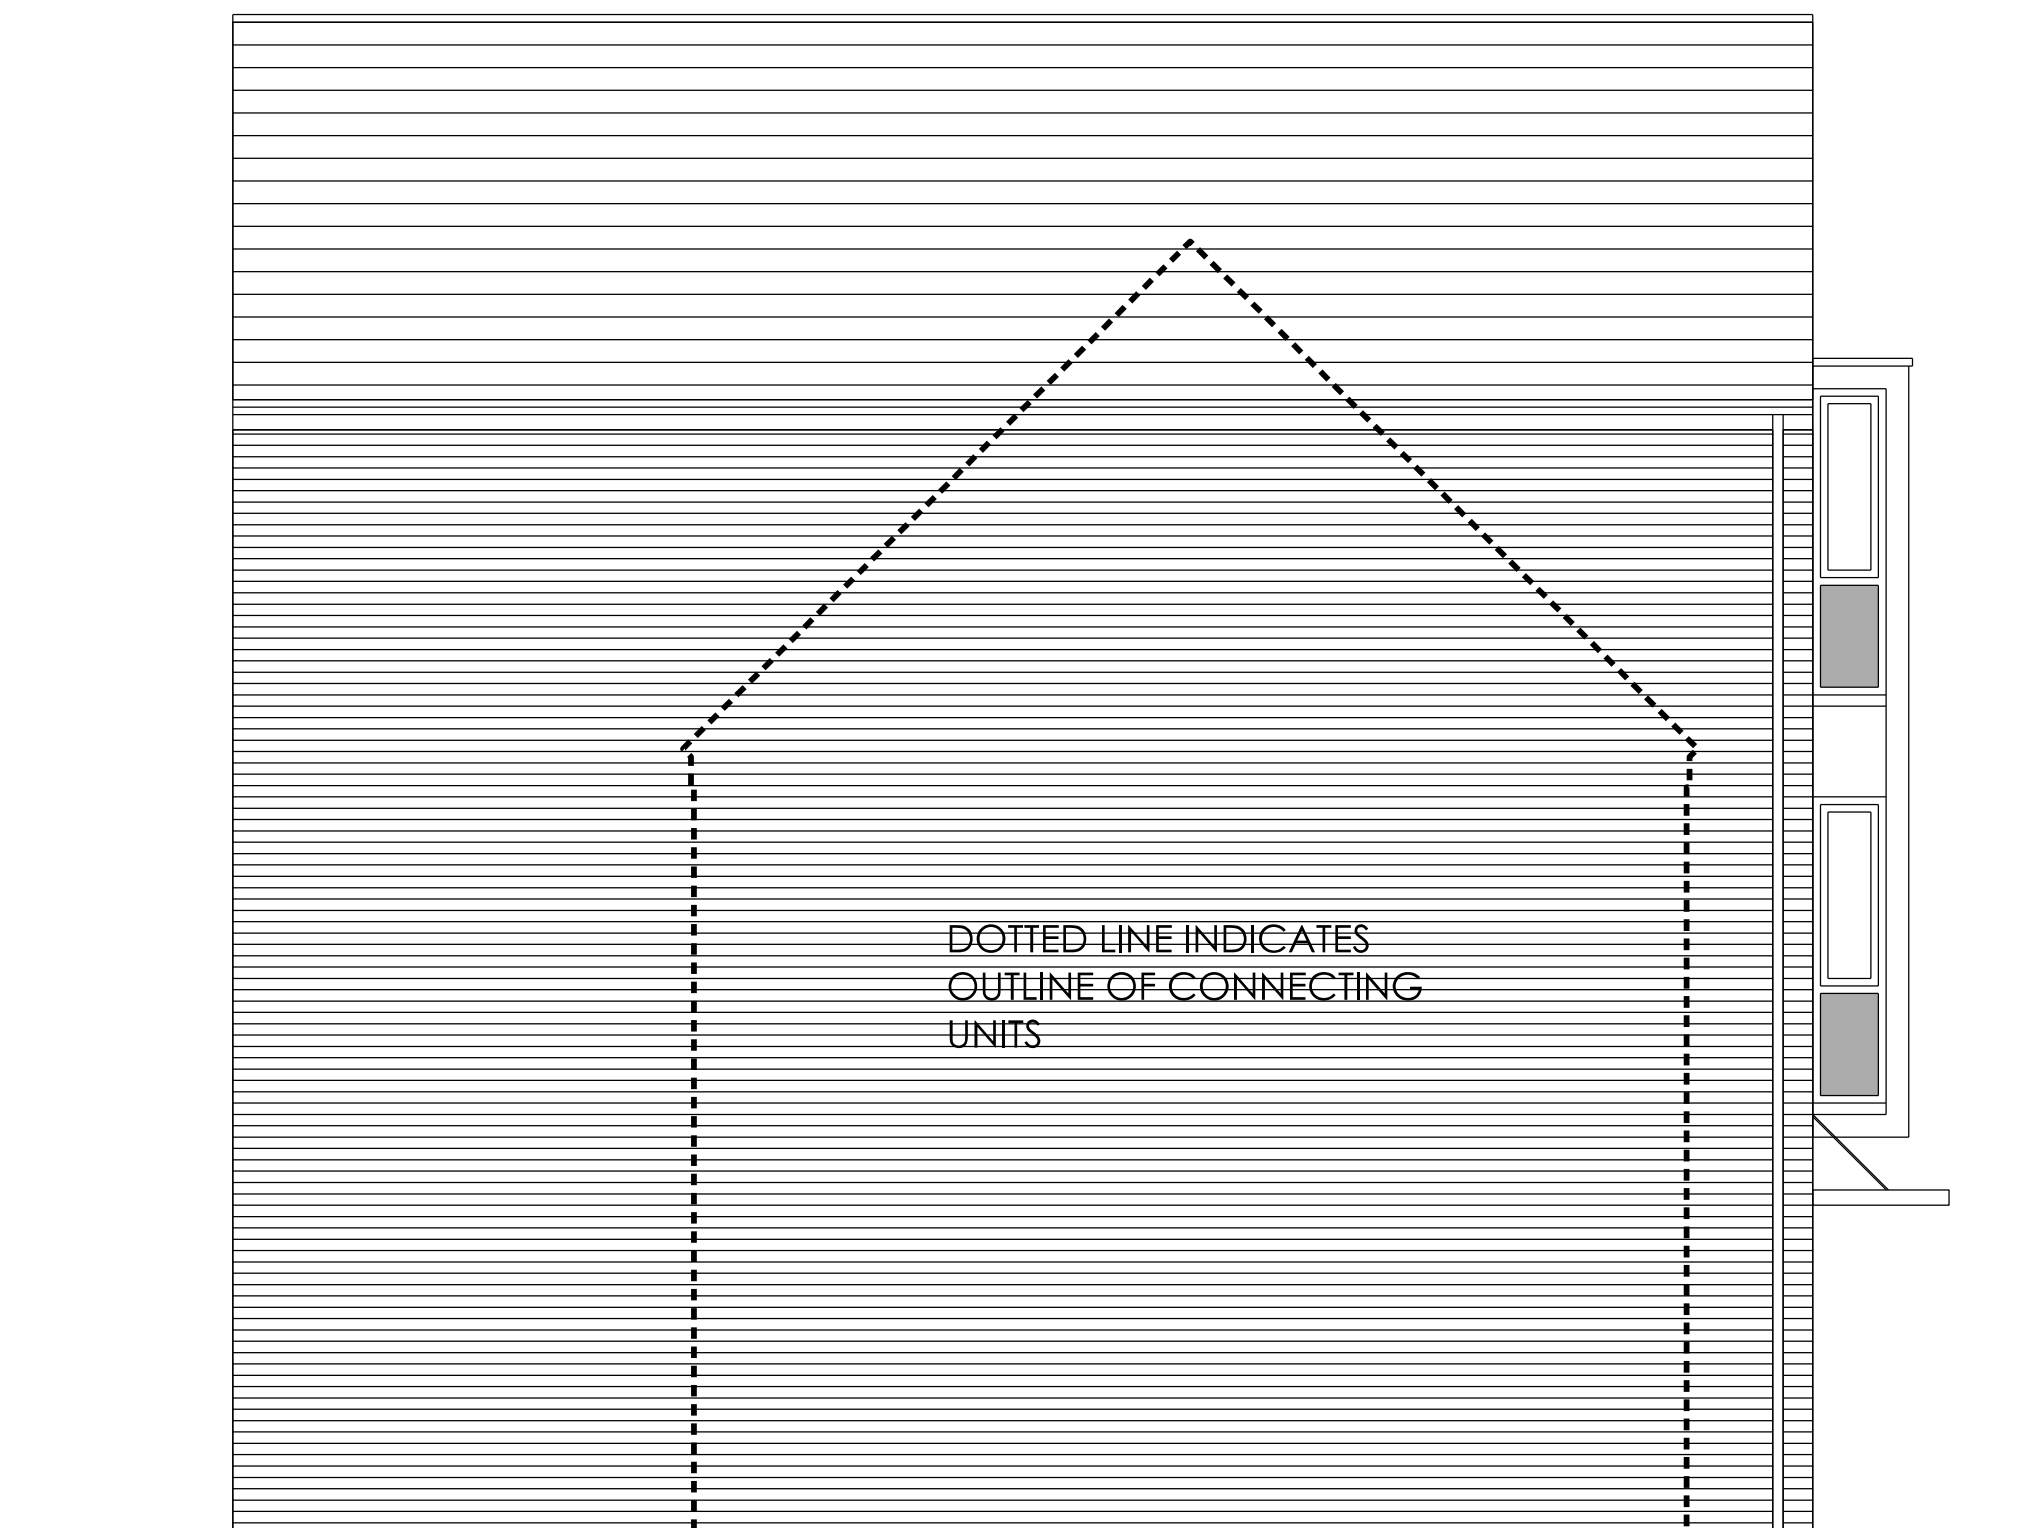


H3 - SIDE ELEVATION

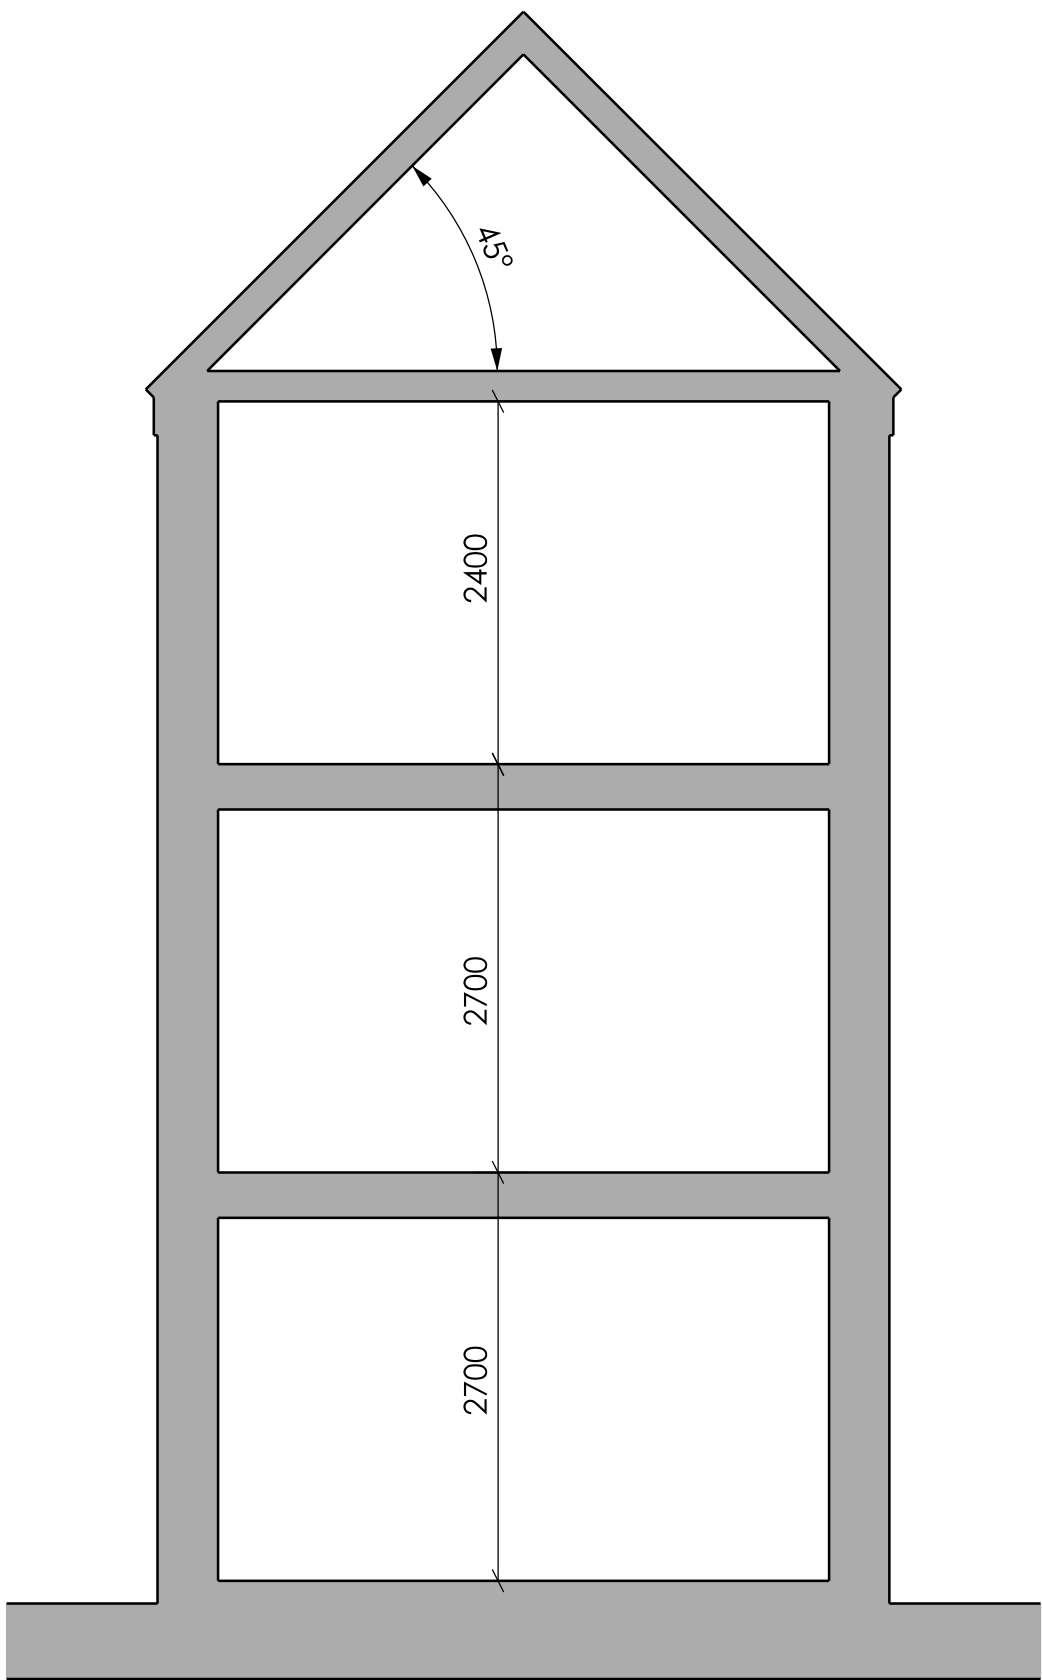


H3 - SECTION



H3 - REAR ELEVATION

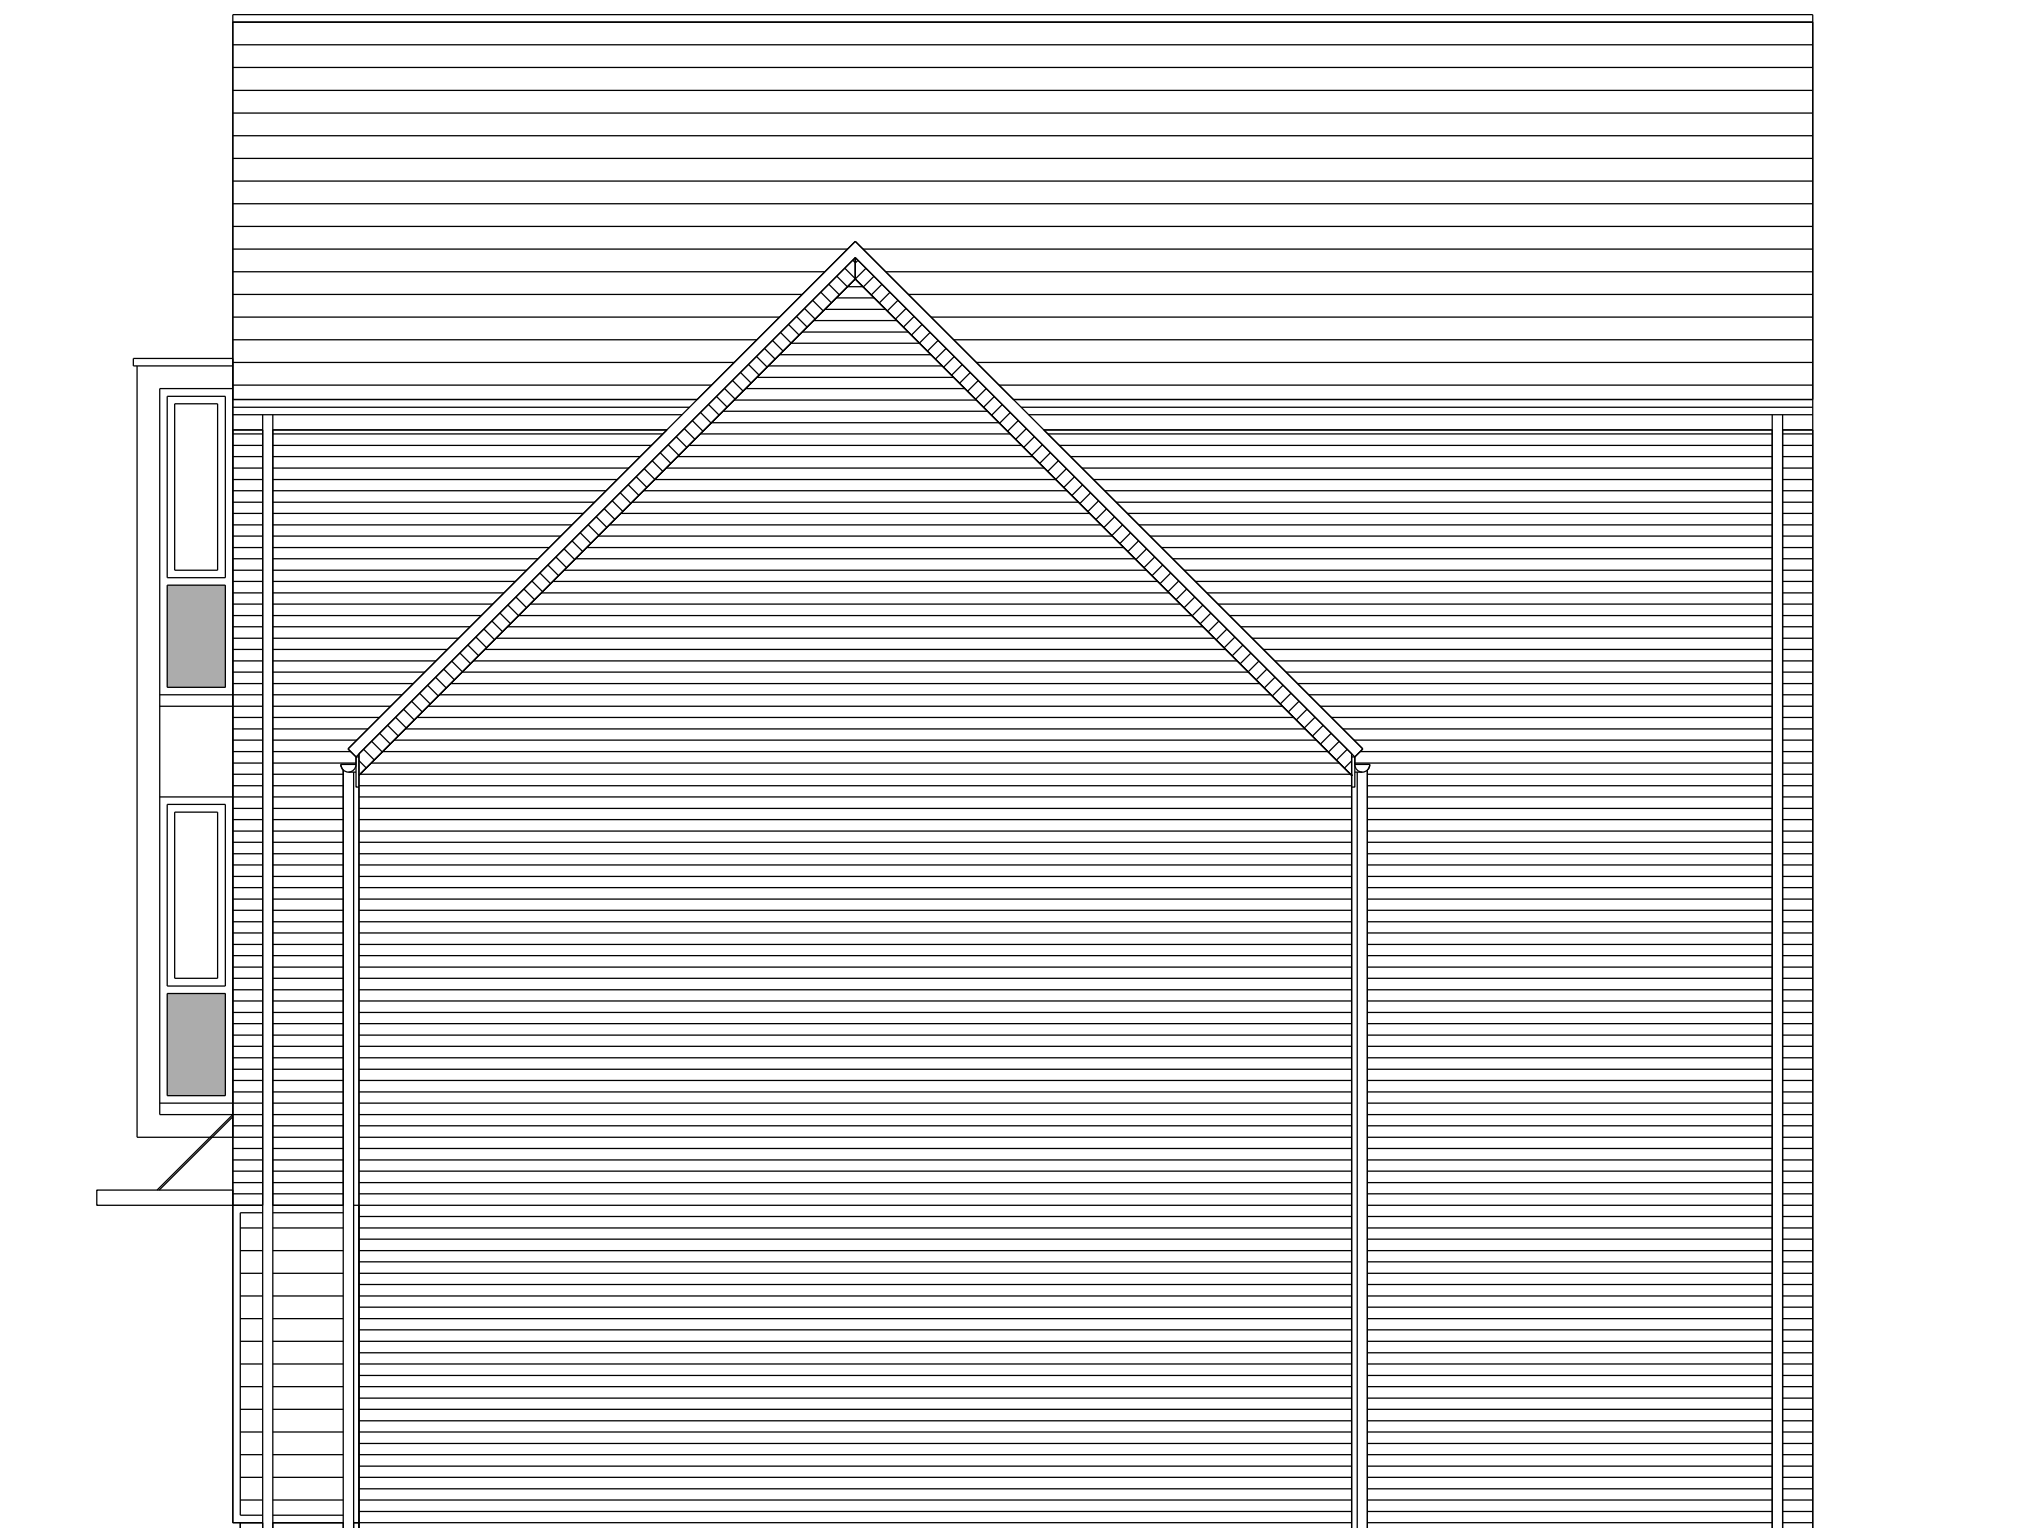

H3 - SIDE ELEVATION

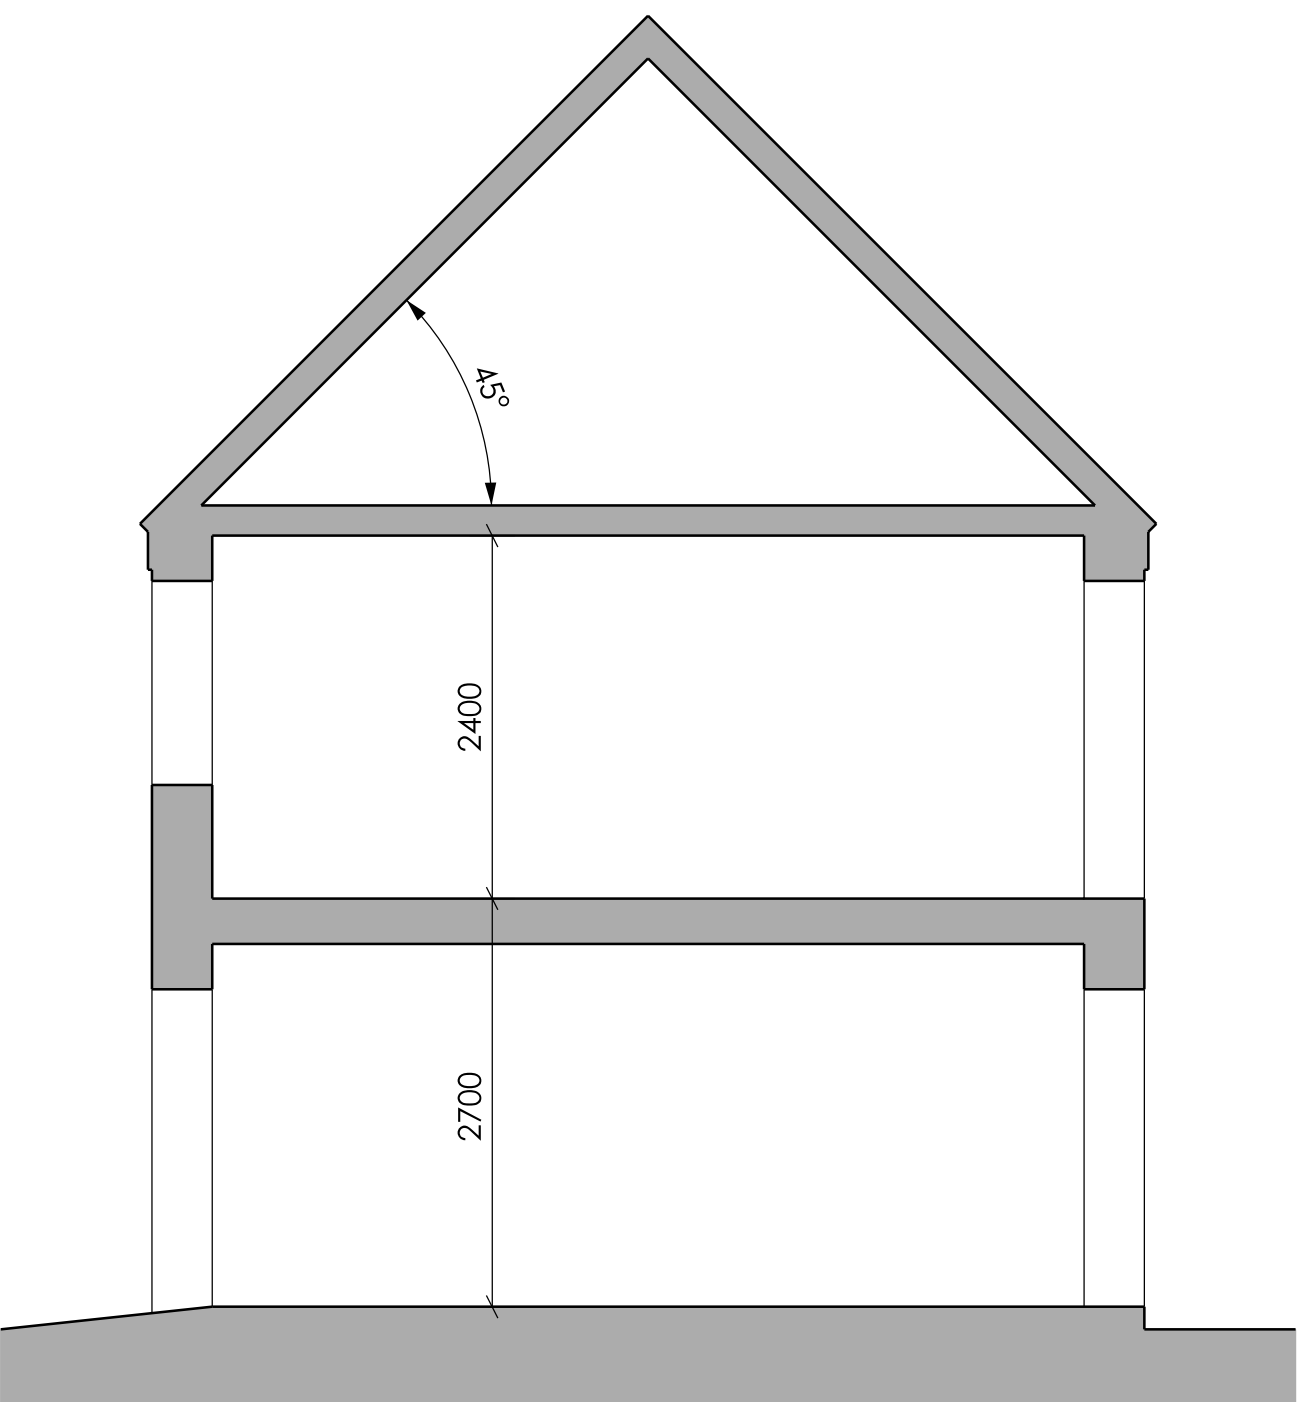

H3 - SECTION

KINGSCLERE AVENUE, HAVANT - HOUSE TYPE H3

IMPORTANT NOTE FOR USE OF THIS DRAWING: THIS DRAWING HAS BEEN PRODUCED SPECIFICALLY FOR USE ON THIS PROJECT. POPE PRIESTLEY ARCHITECTS CANNOT BE HELD RESPONSIBLE FOR RE-USE OF THIS INFORMATION BY OTHERS FOR ANY PURPOSE OTHER THAN FOR WHICH IT IS SPECIFICALLY INTENDED. THIS DRAWING REFLECTS STANDARDS AGREED FOR THIS PROJECT AND CURRENT AT THE TIME OF PRODUCTION AND WILL NOT BE UPDATED IN ACCORDANCE WITH CHANGING LEGISLATION AND/OR OTHER REQUIREMENTS.

POPE PRIESTLEY ARCHITECTS

ARCHITECTURE | TOWN PLANNING | URBAN DESIGN

UNIT 15, VICARAGE FARM BUSINESS PARK, WINCHESTER ROAD, FAIR OAK, HAMPSHIRE SO50 7HD T: +44 (0)23 80333228 E: info@popepriestley.co.uk

PROPOSED HOUSING DEVELOPMENT
KINGSCLERE AVENUE
LEIGH PARK
HAVANT

HOUSE TYPE H3
ELEVATIONS & SECTIONS

SCALE 1:50
DATE FEB 2016
AUTHOR SW
CHECK -

DRAWING NO.
PP1308/112-02

REVISION
P1

PLANNING ISSUE

SCALE BAR = 10mm INTERVALS AT TRUE SCALE

0 0.5 1.0 1.5 2.0m

B1 - 1:50 SCALE - DRAWING ISSUED FOR PLANNING APPROVAL - AC