



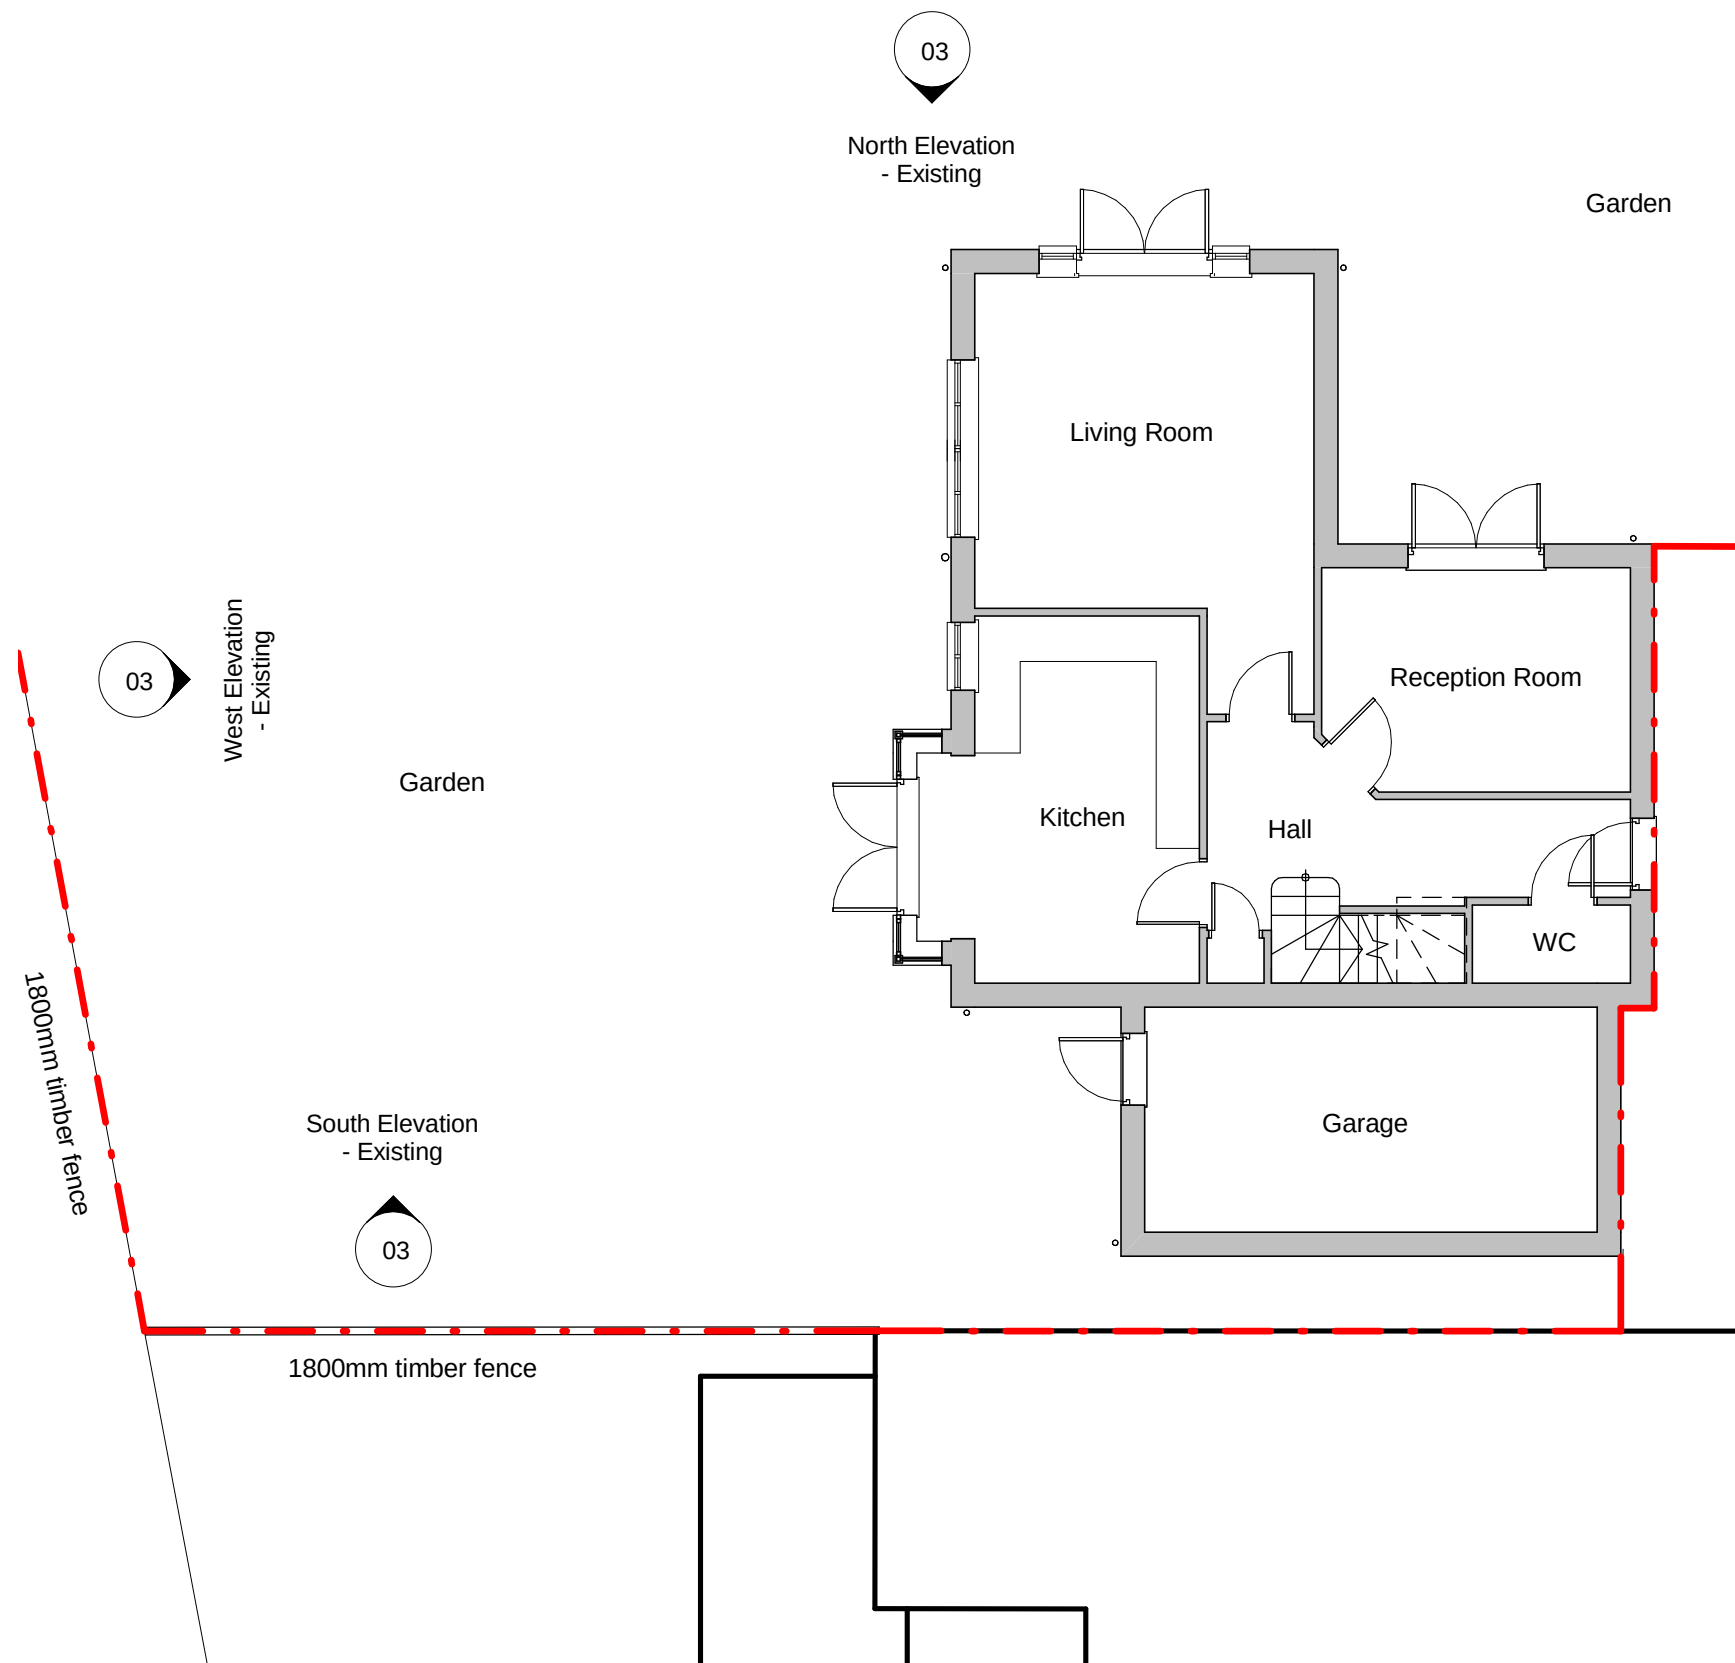

L0 - Ground Floor Plan - Existing
1 : 100

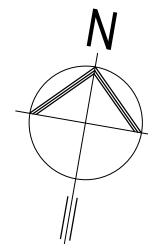

THE **ARCHITECTS DESIGN** LTD

78 Rowan Road, Denvilles, Havant, Hampshire, PO9 2UU
T: 01243 624622 E: studio@thearchitectsdesign.co.uk
www.thearchitectsdesign.co.uk

BIM Enabled Practice

New Conservatory
at 53 Oak Tree Drive, Emsworth
for Mr and Mrs Cox

Ground Floor Plan - as existing

Rev.	Date	Initial
Scale at 1:100 in meters		

Figured dimensions only are to be taken from this drawing. This drawing is to be read in conjunction with all relevant consultants and/or specialists drawings/documents and any discrepancies or variations notified to the architect before work commences. This drawing is copyright and may not be reproduced, wholly or in part, without the consent of the architect.
This drawing is for Planning purposes only and not to be used for construction.

PLANNNG

Drawn	Checked	Sheet Issue Date
JPR	-	September 2015

Job Number	Drawing Number	Scale @ A3	Revision
15033	02	1 : 100	