

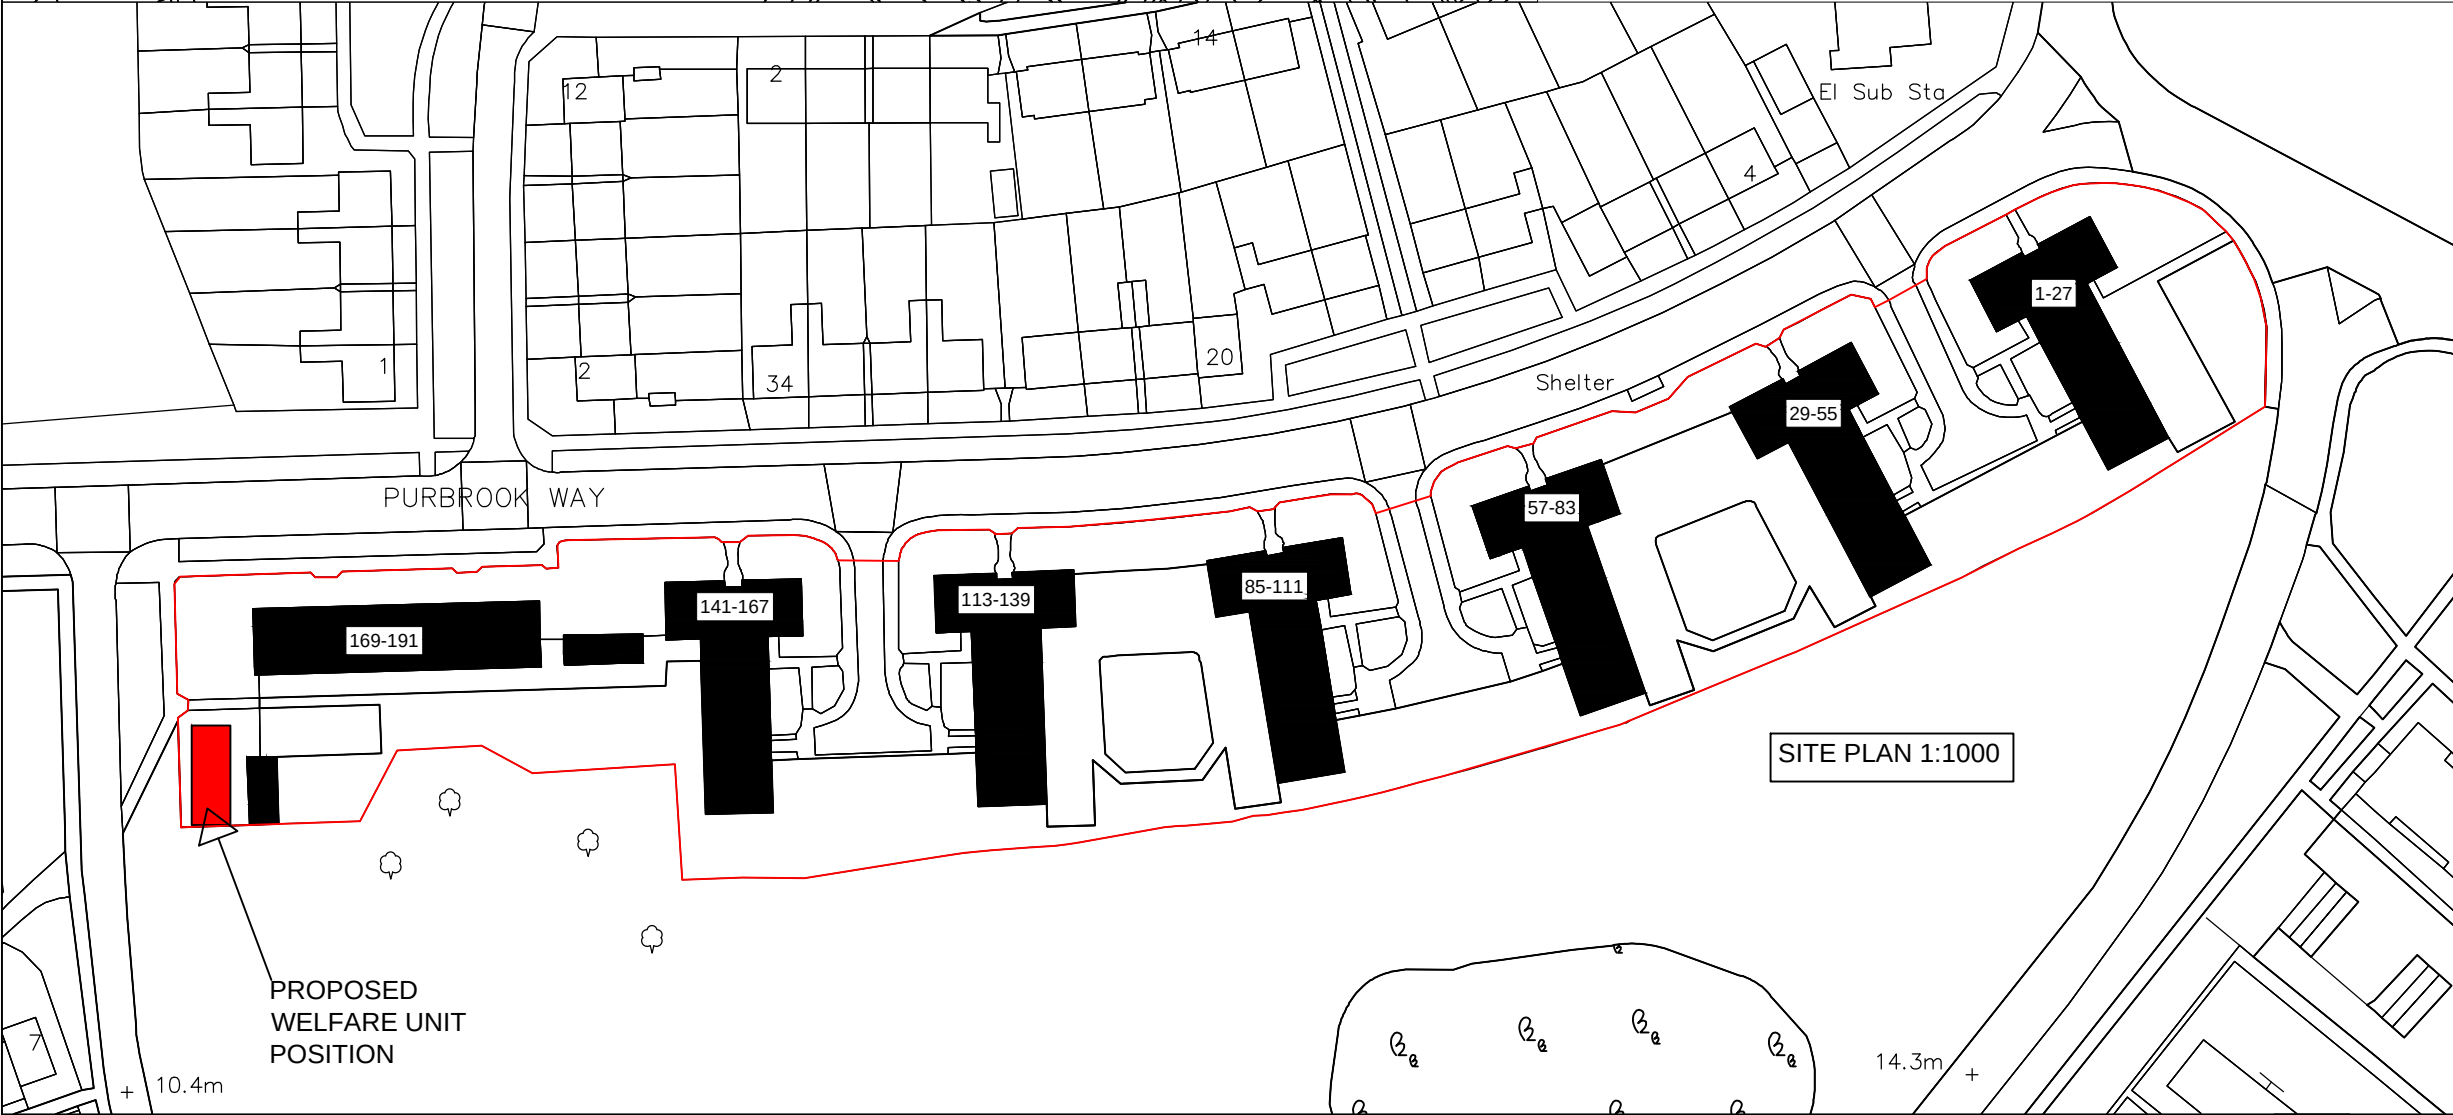


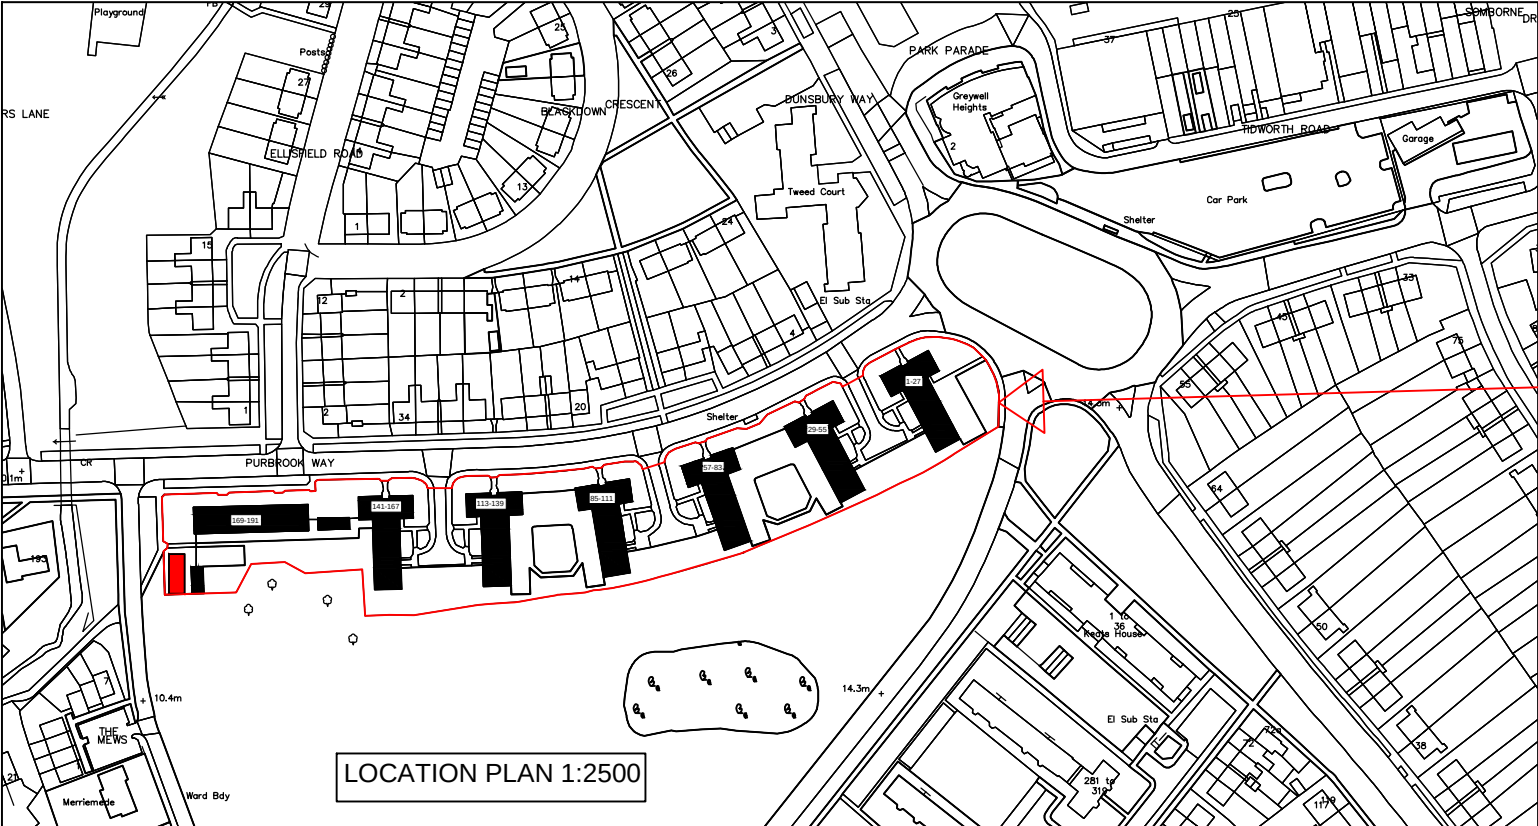

Do not scale from this drawing. Contractor to check all dimensions prior to setting out. Any discrepancies should be clarified with contract administrator.

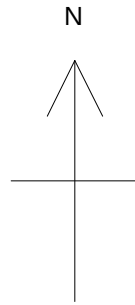

PROJECT TITLE:
PURBROOK WAY

DRAWING TITLE:
LOCATION AND SITE PLAN

JANUARY-2015
Date: 12/01/2016
Drawn by: MPB
DWG No: P04
REV No: /

A3 - 1:2000 & 1:1000
OS Licence No.: 100019671

REVISIONS:

Planned Maintenance