




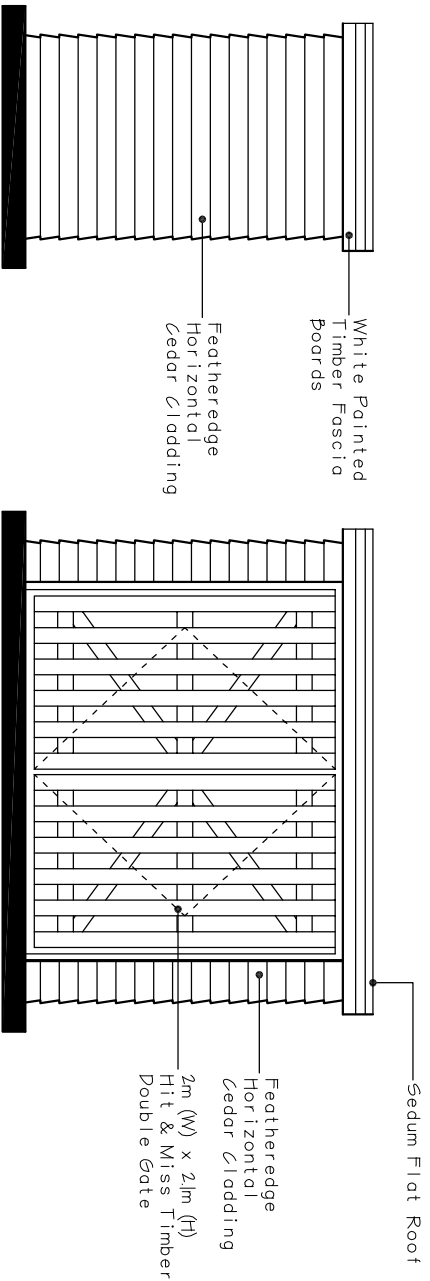



Side Elevation @ 1:50 Scale

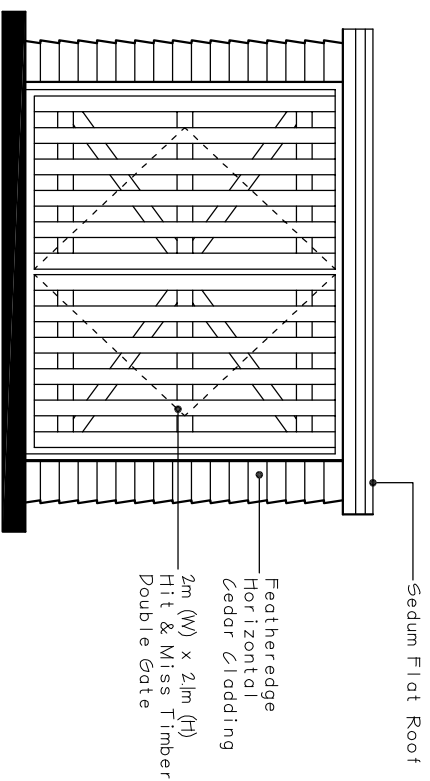

Front Elevation @ 1:50 Scale

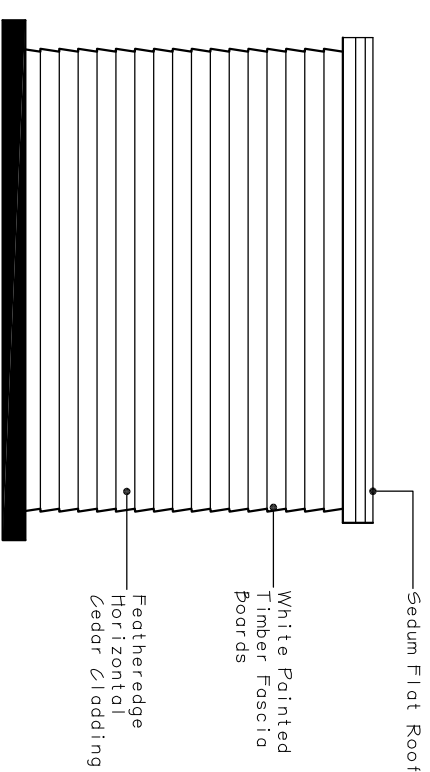

Rear Elevation @ 1:50 Scale

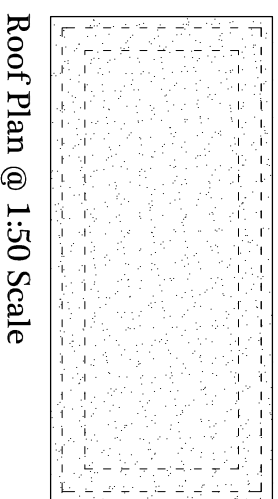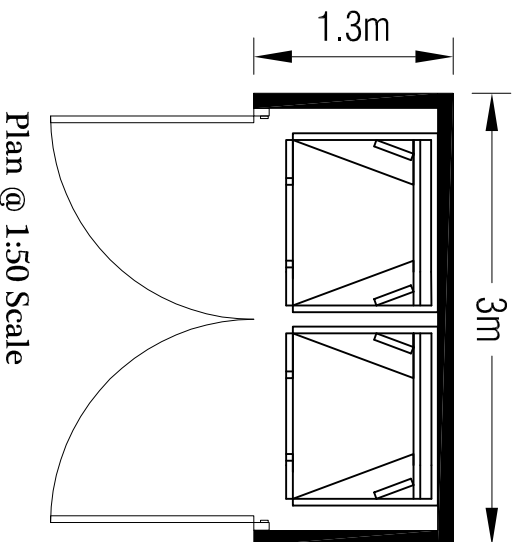

Roof Plan @ 1:50 Scale



GRAHAM ASH
ARCHITECTS

CHARTERED ARCHITECTS TOWN PLANNING CONSULTANTS
Graham Ash Architects Ltd
65 Leigh Road, Eastleigh, Hampshire SO50 9DF
TELEPHONE: 01794 518706 Or 07768 453105
EMAIL: info@grahamasharchitects.com
WEBSITE: www.grahamasharchitects.com

CLIENT: **Mr D Aylward**

PROJECT: **Lama Court,
Seafrost, (128-130)
Hayling Island,
PO11 9HW**

TITLE:

New Bin Storage

SCALE @ 1:50

DESIGNED BY	DATE	DRWN / DTALD BY
GA	12-10-15	JAT

SCALE As Shown 12-10-15

PURPOSE OF ISSUE:

☐ Information ☒ approval ☐ tender ☐ construction

DWG. NO.

15:027:08