


[www.ijma.co.uk](http://www.ijma.co.uk)


**IJ Murray Associates Ltd**  
173 Havant Road  
Hayling Island  
Hampshire  
PO11 0LF  
Phone 02392469004  
Mob 07779 246915  
e-mail [ian@ijma.co.uk](mailto:ian@ijma.co.uk)

These drawings are for planning and building regulation purposes only and are not for construction. All dimensions should be checked on site before work commences


These Drawings are the property of IJ Murray Associates Ltd and should not be reproduced or used in any way without the permission of a Director of I J Murray Associates Ltd

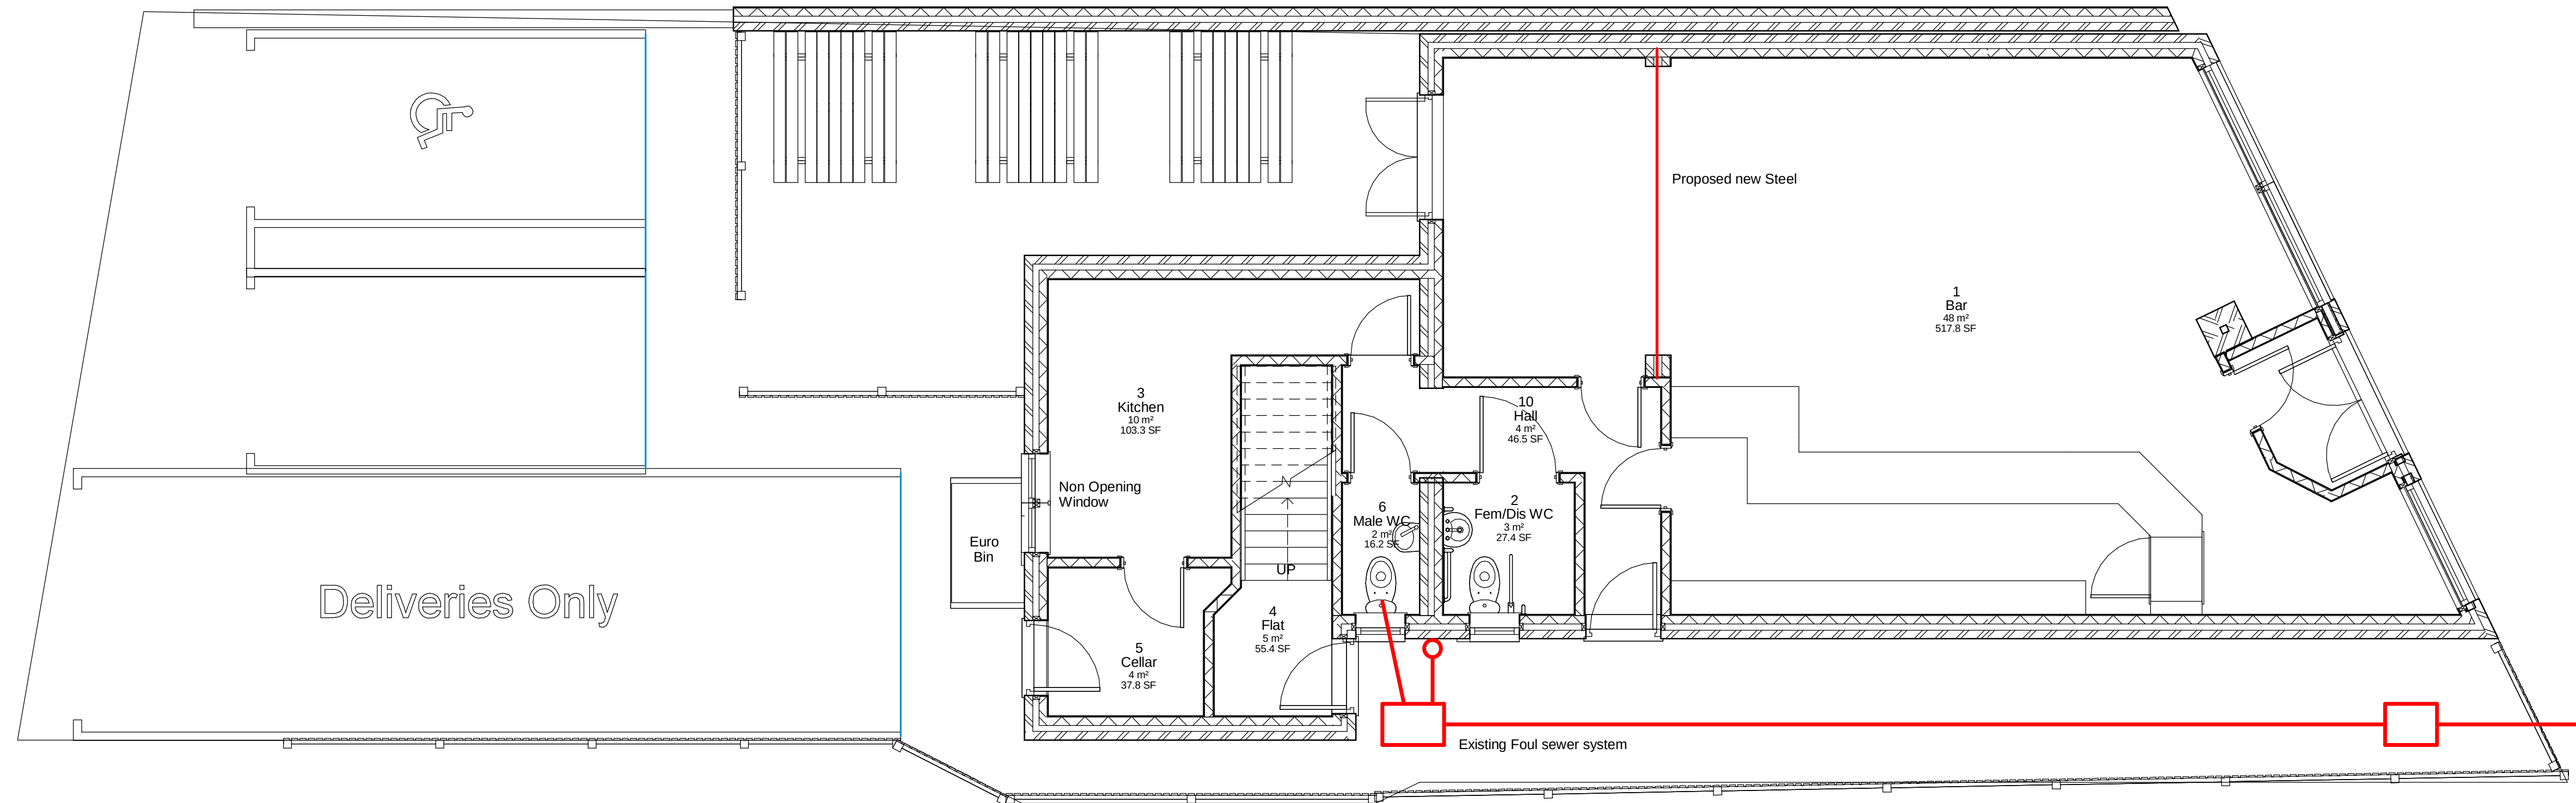


Ground Floor Plan Scale 1:50 when printed at A1 with no borders

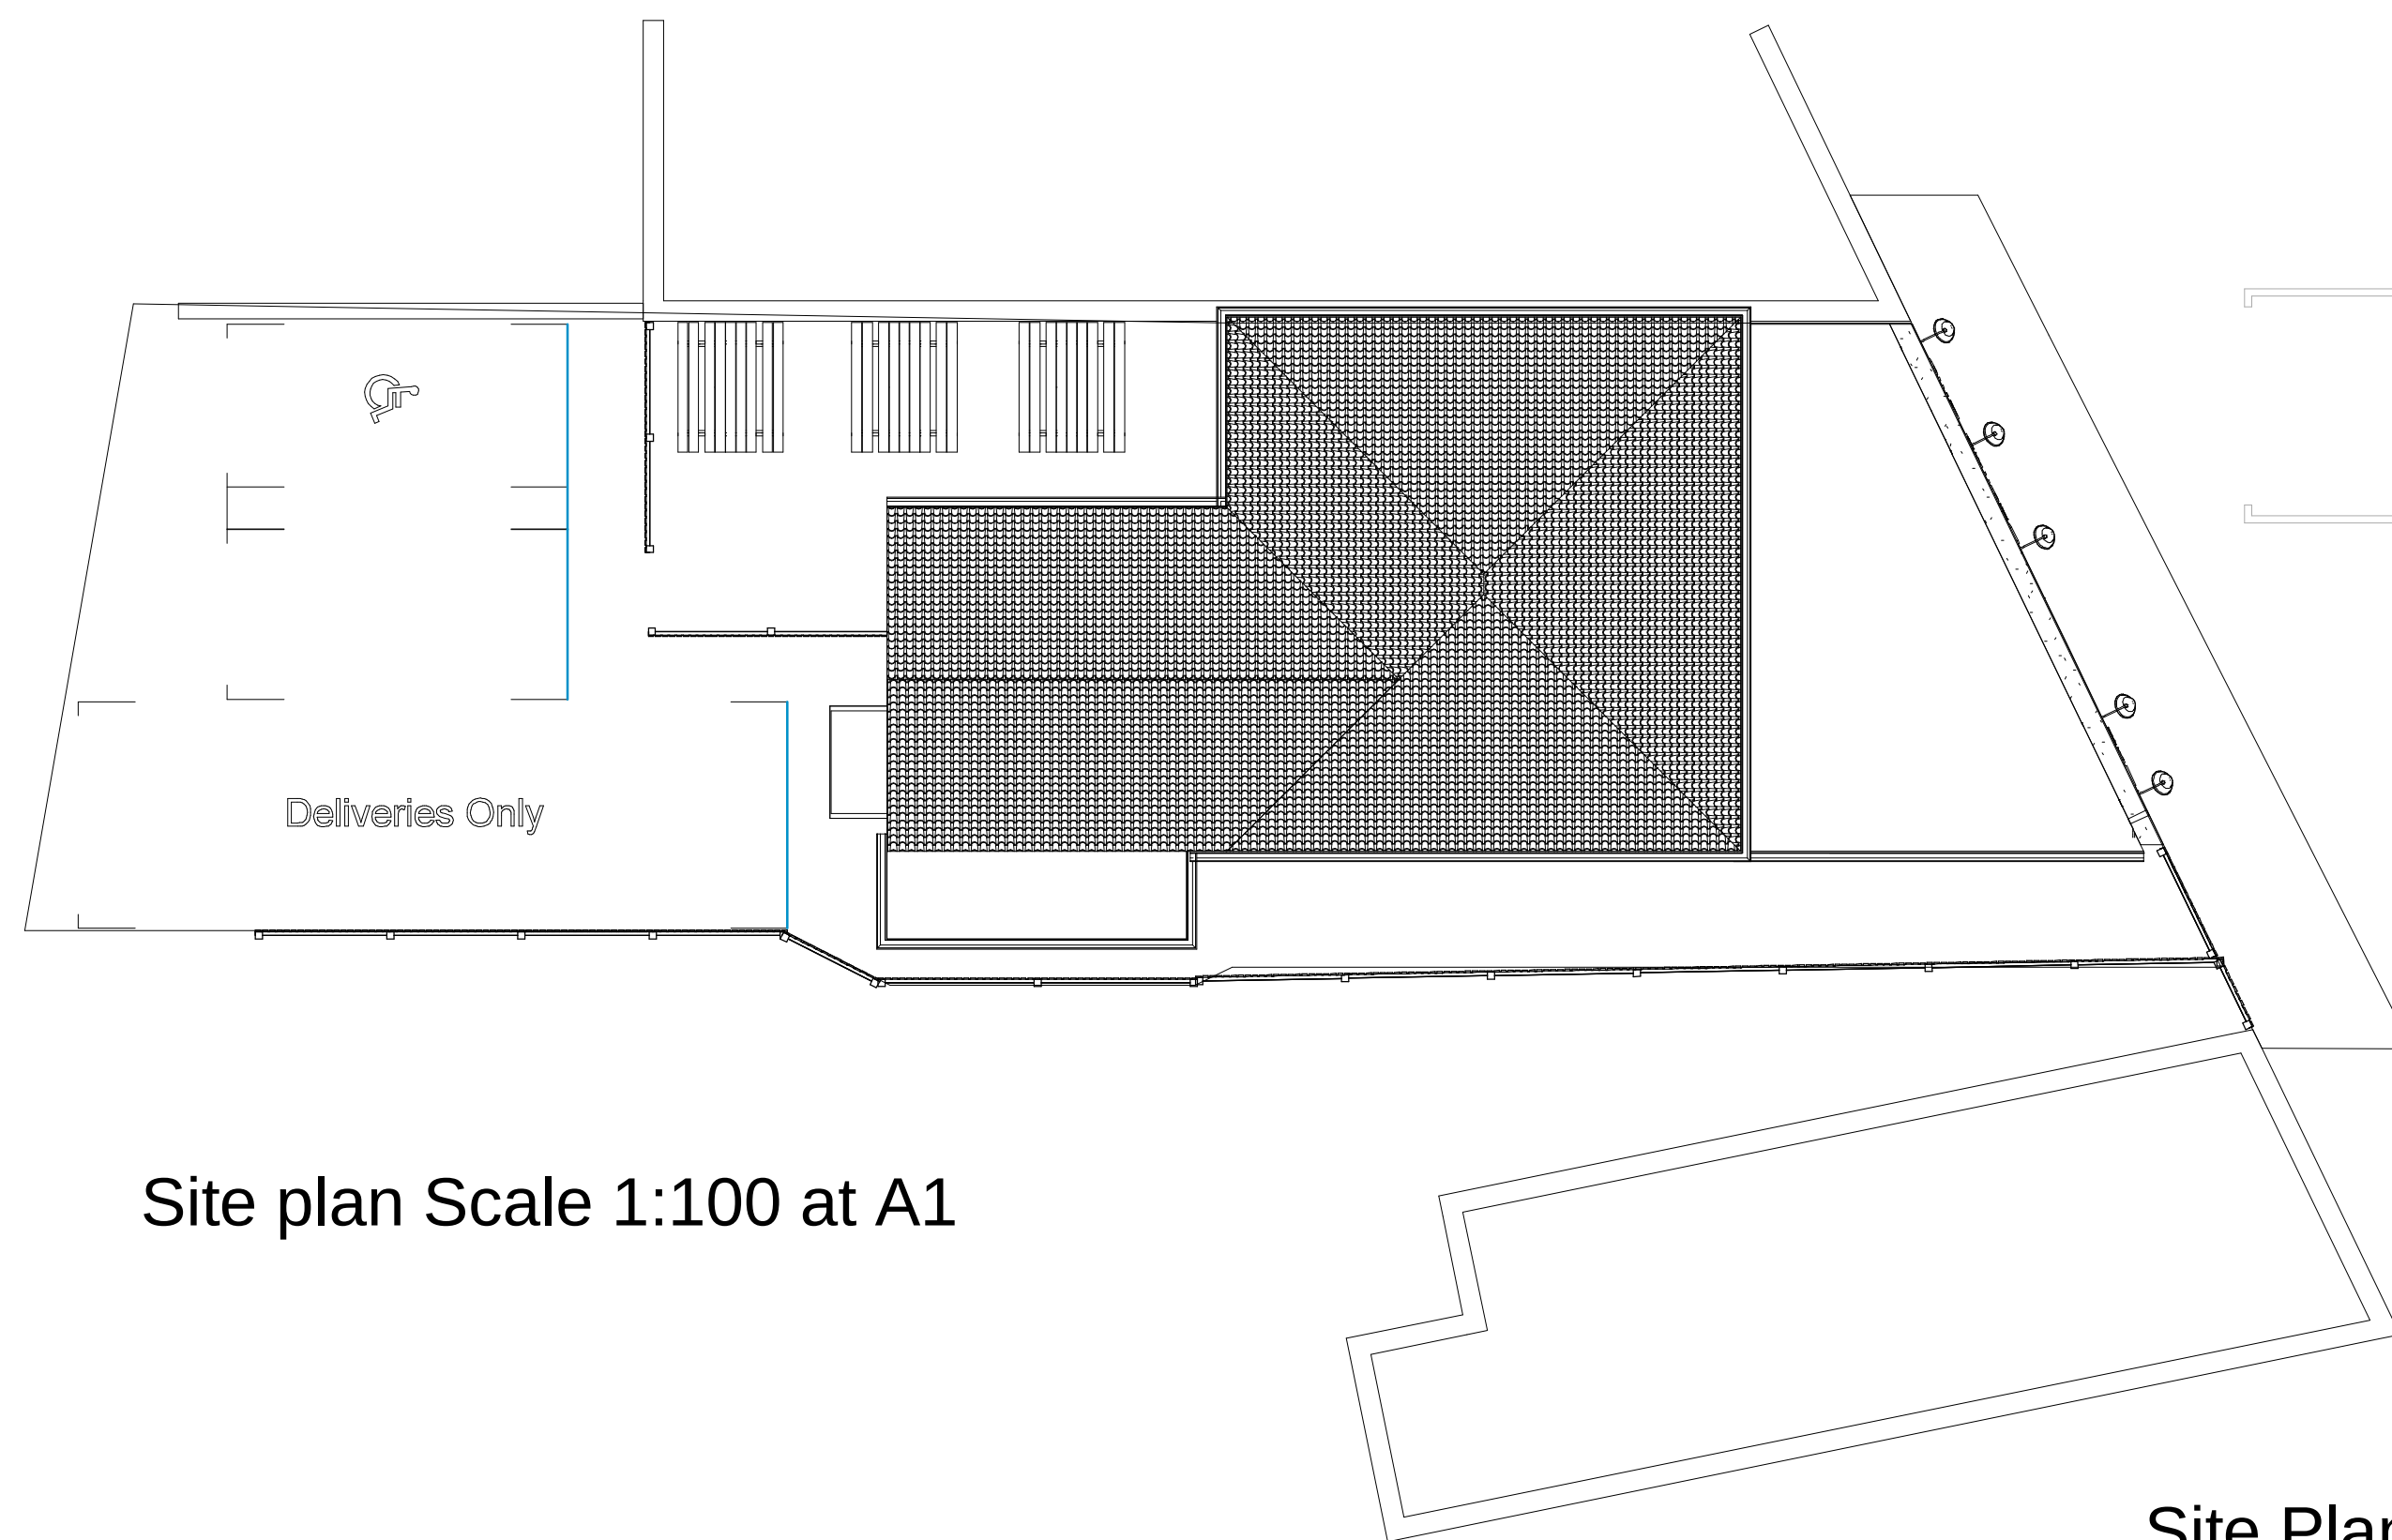


Site plan Scale 1:100 at A1

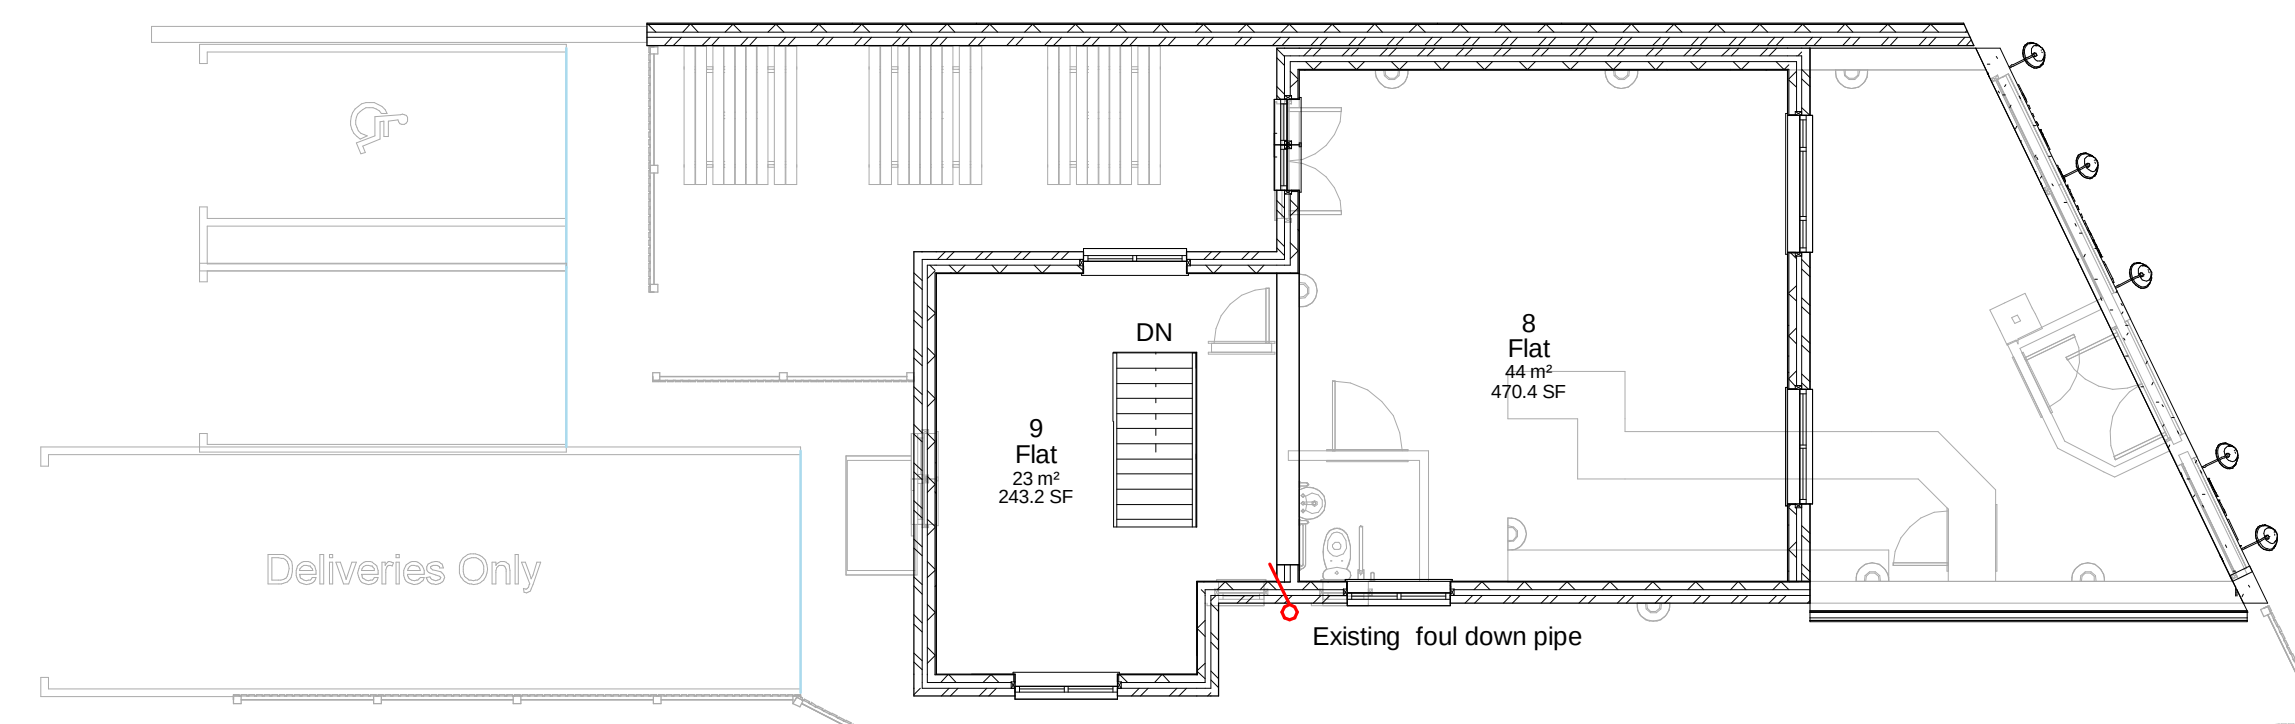

## First Floor Flat Scale 1:100 at A1

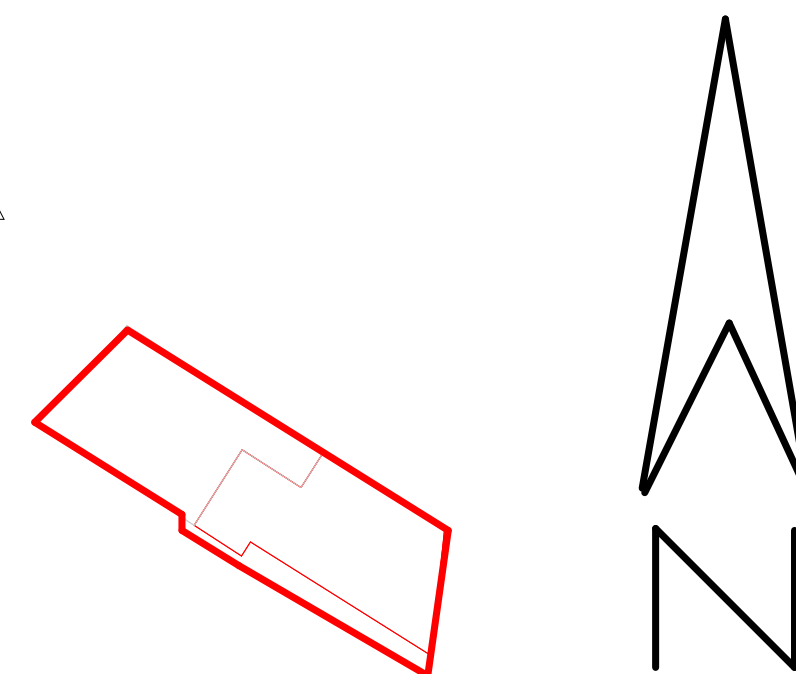

Site Plan Scale 1:500 at A1

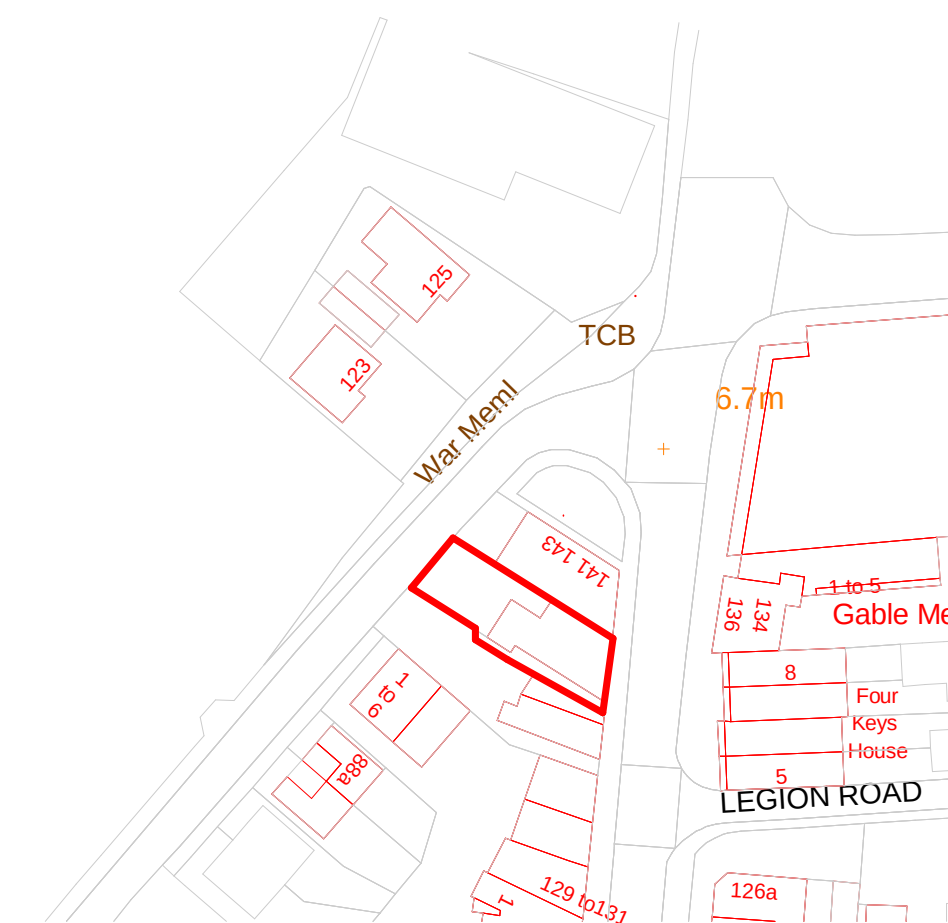

Location Plan Scale 1:1000 at A1

This map was purchased from emapsite.com and is subject to the following  
© Crown copyright and database rights 16/12/15 Ordnance Survey 0100031673

[illegible]

Mandy Kiellor

## Hayling Billy

## Proposed Plans

|                |                |
|----------------|----------------|
| Project number | Project Number |
| Date           | Issue Date     |
| Drawn by       | Author         |
| Checked by     | Checker        |

A103

|       |              |
|-------|--------------|
| Scale | As indicated |
|-------|--------------|