


NOTES:

Dimensions to be checked on site before commencing work. Any discrepancies shall be reported to the architect immediately.


Do not scale from these drawings except for planning purposes. Use figured dimensions only.

Where applicable this drawing is to be read in conjunction with other consultants' drawings.



Ordnance Survey. (c) Crown Copyright 2015.  
All rights reserved. Licence number 100022432

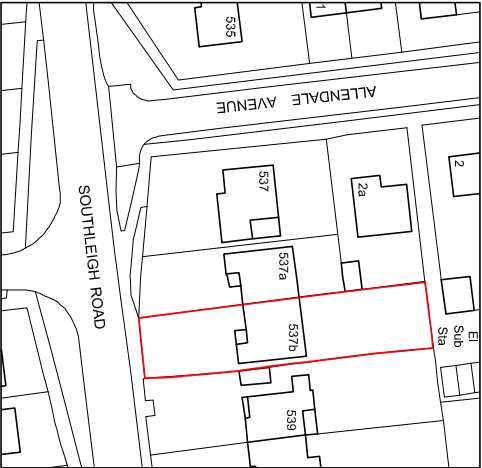

Location plan  
scale 1:1250

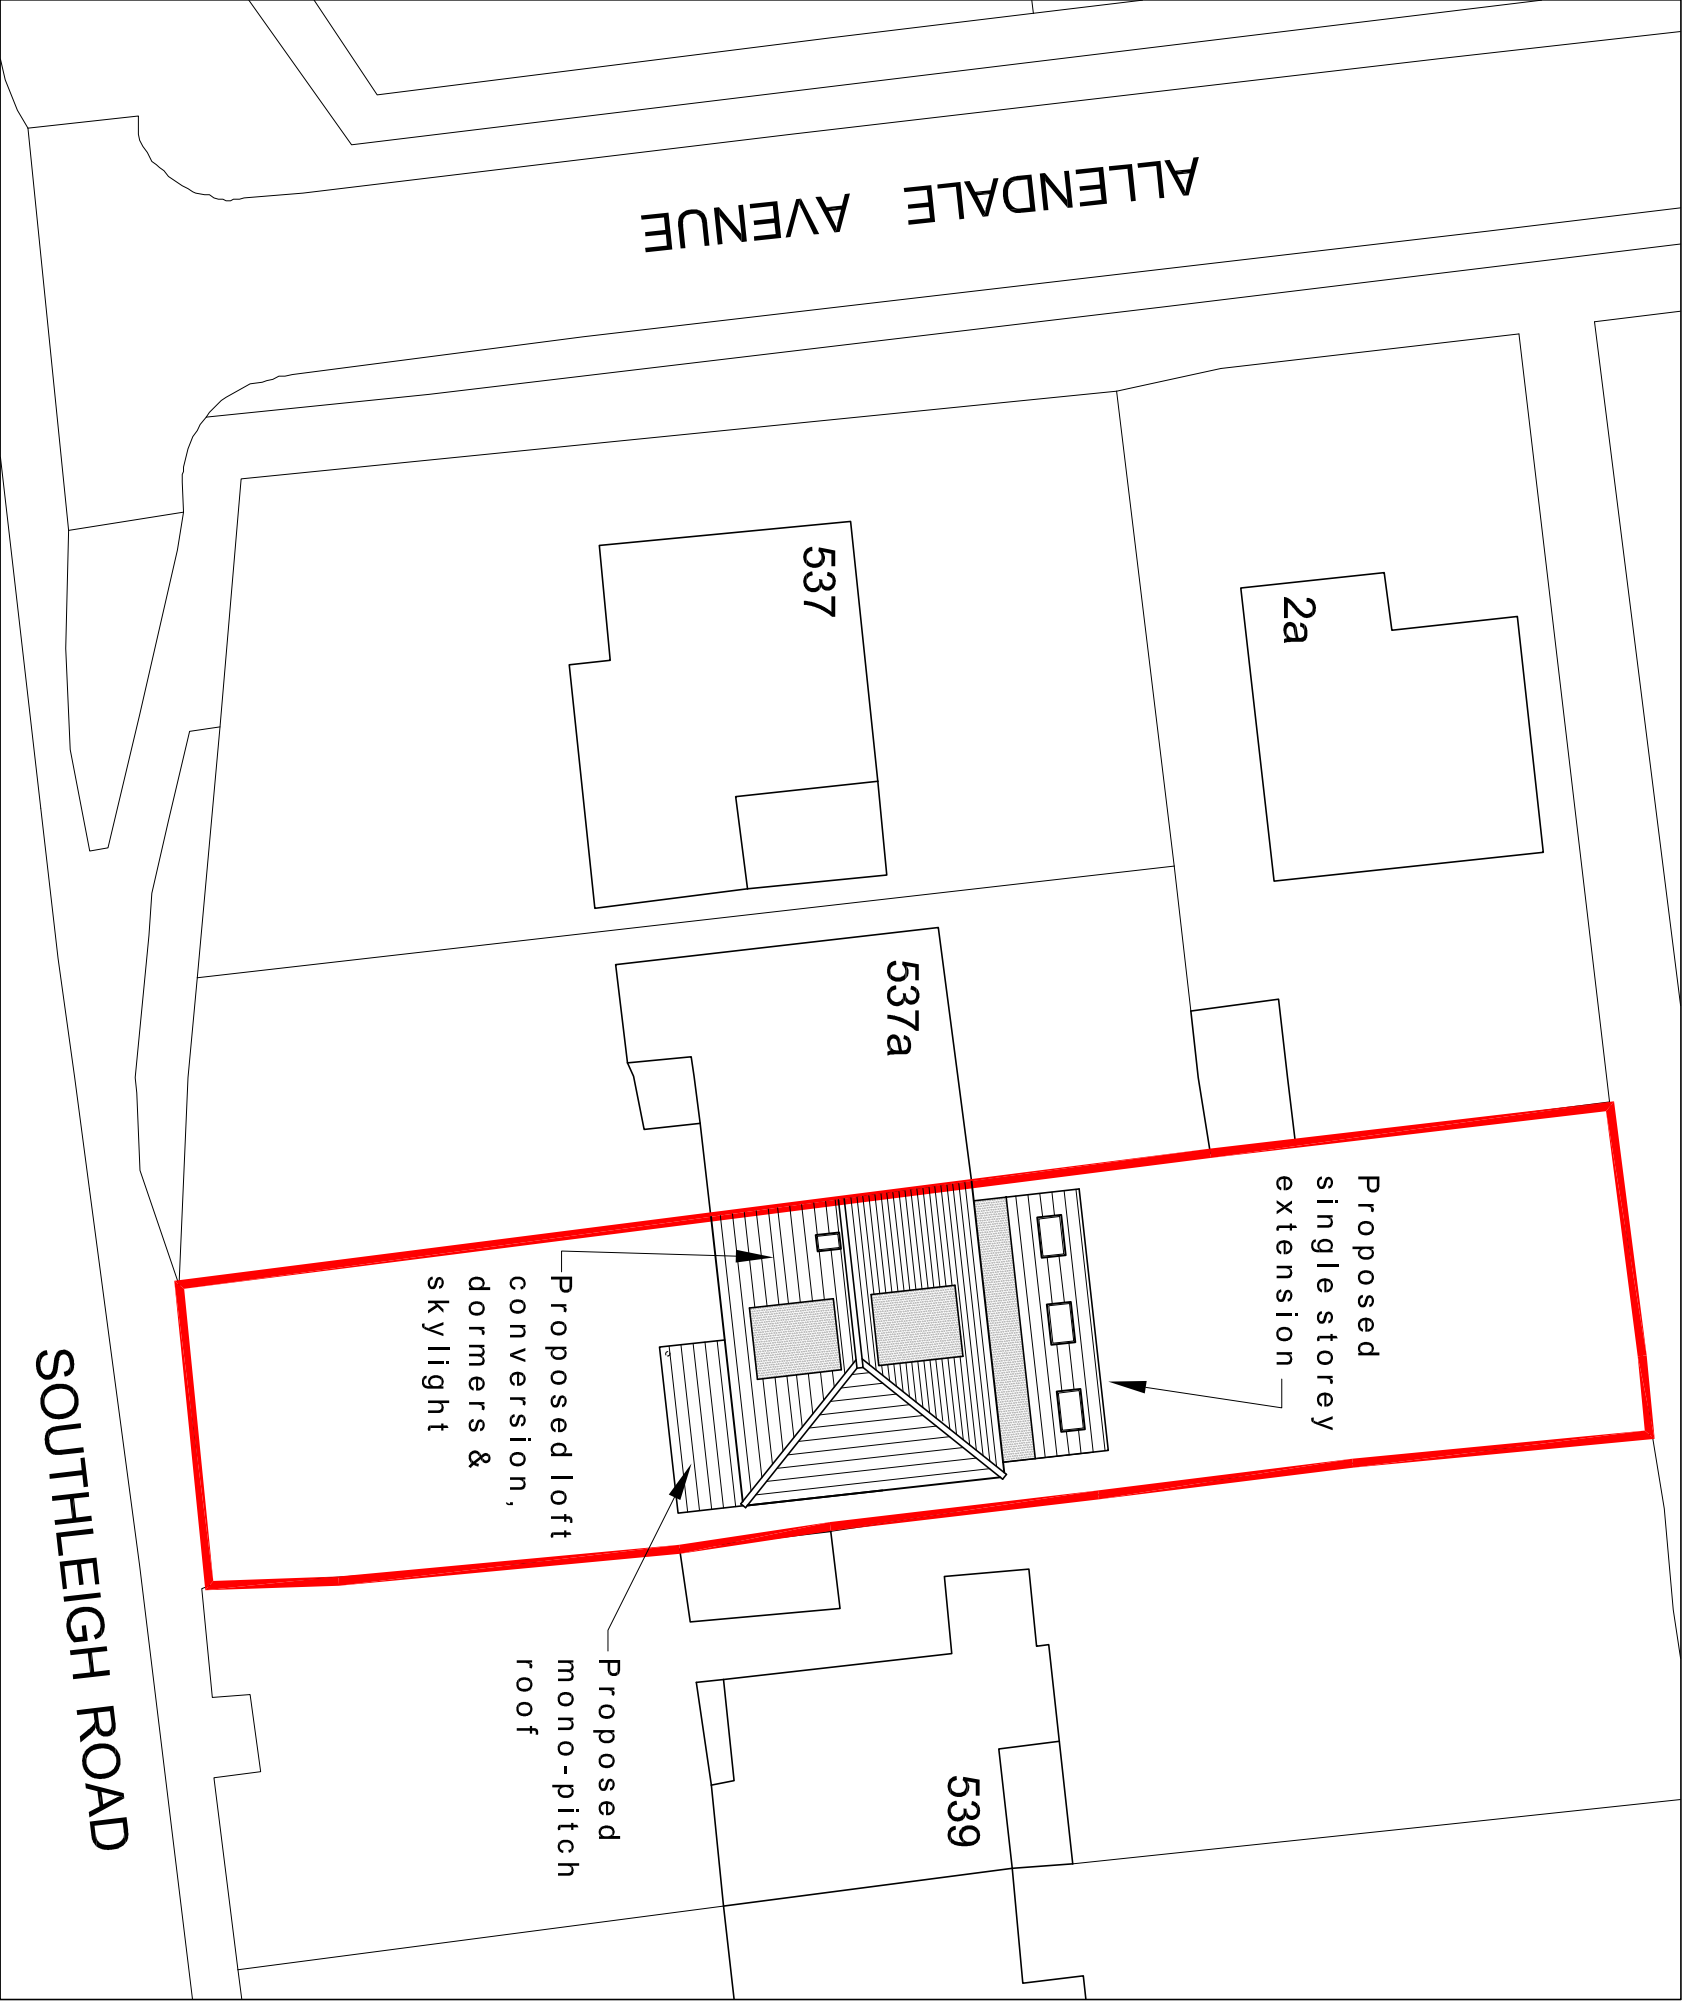

Proposed site plan scale 1:250

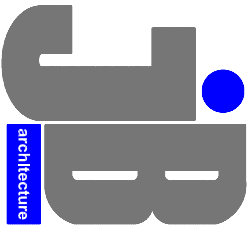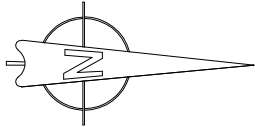

**JIMMY BESSANT ARCHITECTURE**  
TEL: 01243 373620 M: 07769904282  
E: jimmy@jb-architecture.co.uk  
Web: www.jb-architecture.co.uk

For  
MR & MRS POPE

Project  
PROPOSED REAR EXTENSION &  
LOFT CONVERSION  
AT 537B SOUTHLEIGH ROAD  
EMSWORTH, PO10 7TF

Title  
SITE & LOCATION PLAN

| Date       | Drawn          | Scale         | Checked |
|------------|----------------|---------------|---------|
| NOV 2015   | JB             | As shown @ A3 | -       |
| Job Number | Drawing Number | Revision      |         |
| PL7/15     | 40             |               |         |