




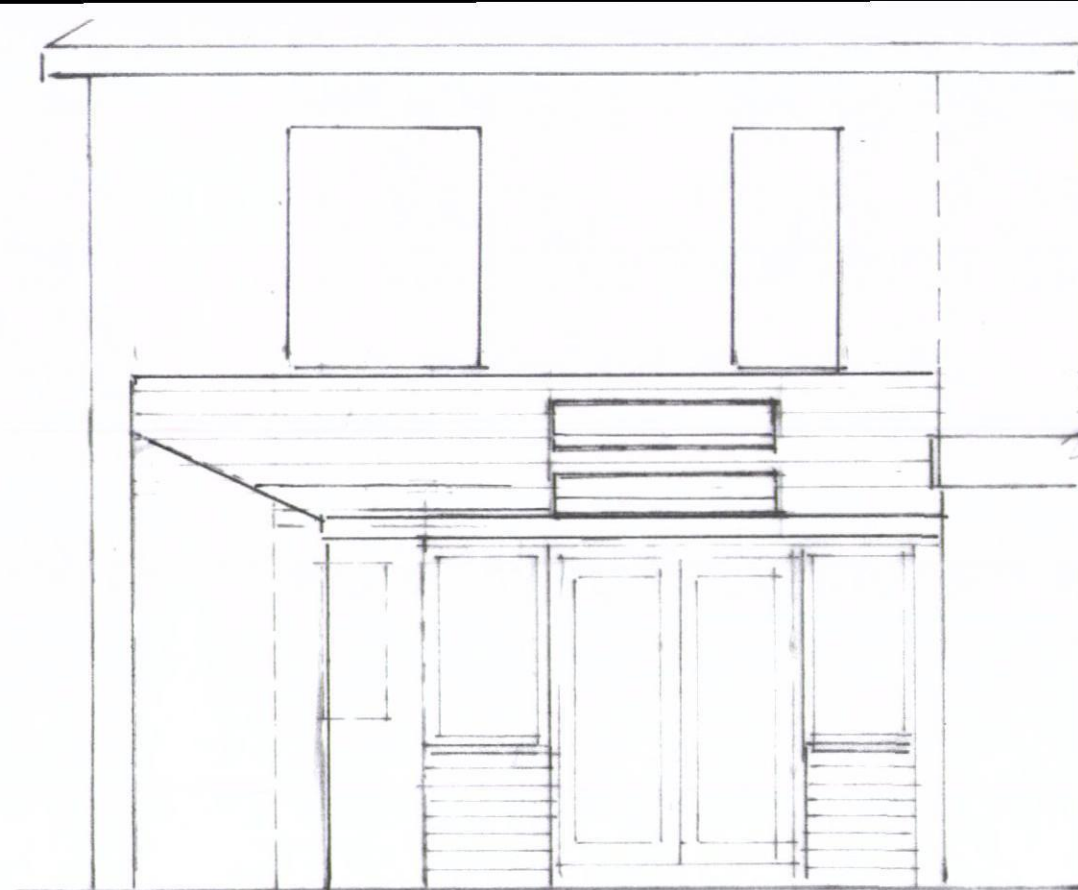

PART REAR ELEVATION

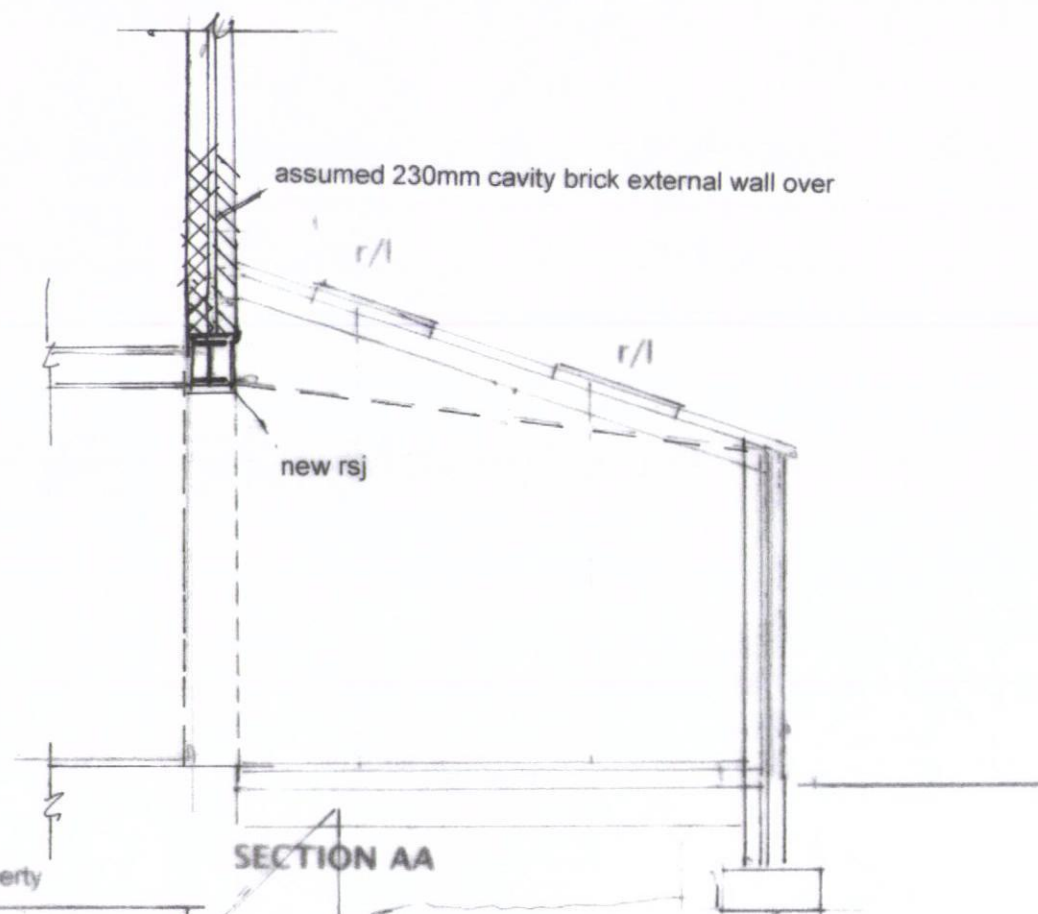

SECTION AA

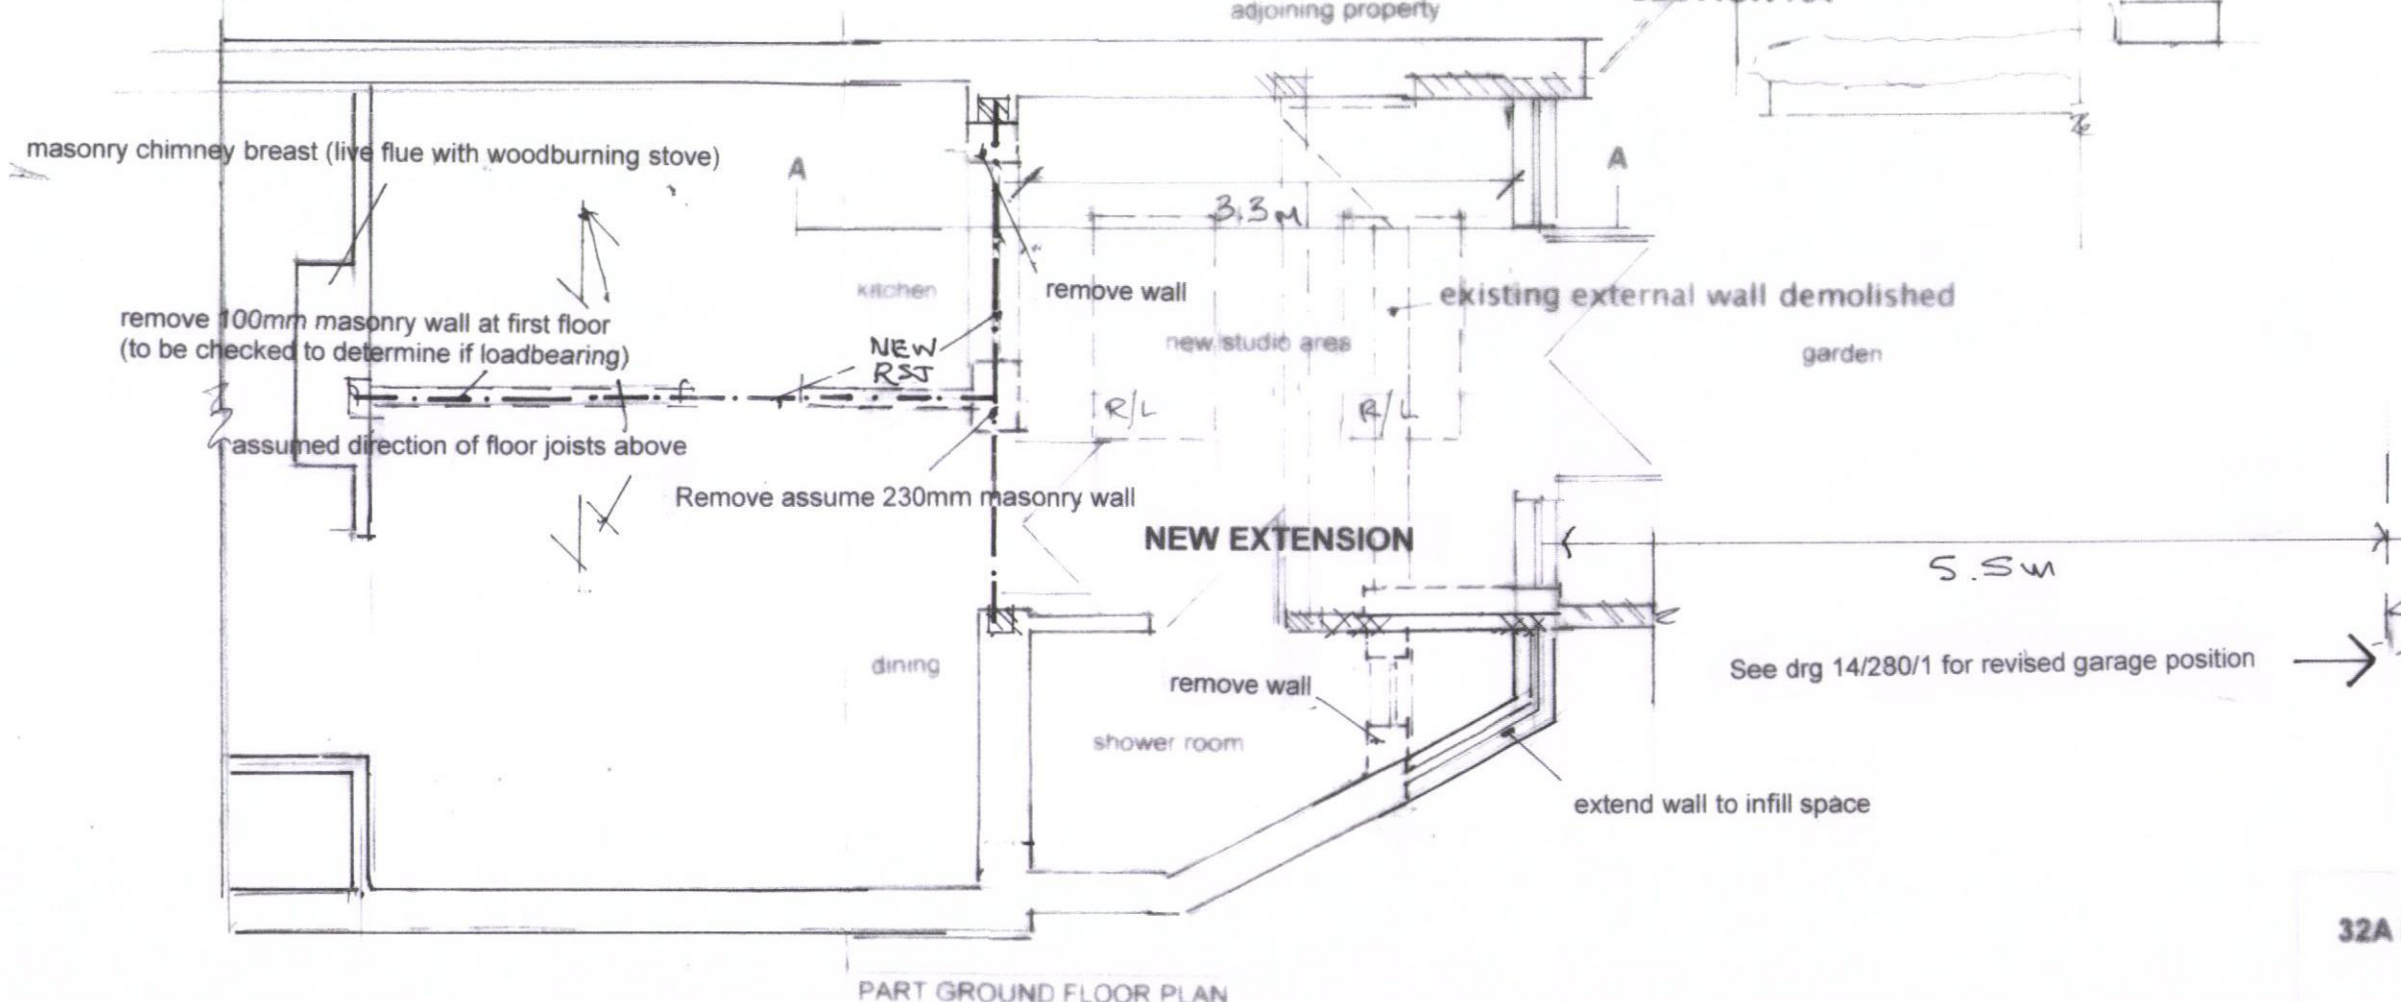

PART GROUND FLOOR PLAN

HAVANT BOROUGH
COUNCIL
28 OCT 2015
RECEIVED

RIBA 
Chartered Practice

John Groom Chartered Architect
32A High Street, Emsworth, Hampshire PO10 7AW
T 01243 372560 M 07780 997563
john@groomarchitect.co.uk
www.johngroomarchitect.co.uk
JOB: Proposed new rear extension
LOCATION: 7 Bath Road, Emsworth PO10 7EP
DRG TITLE: Proposed floor plan & elevation
SCALE: 1:50 DRAWN: JG
DRG NO: 14/280/1 B DATE: 31 August 2014