



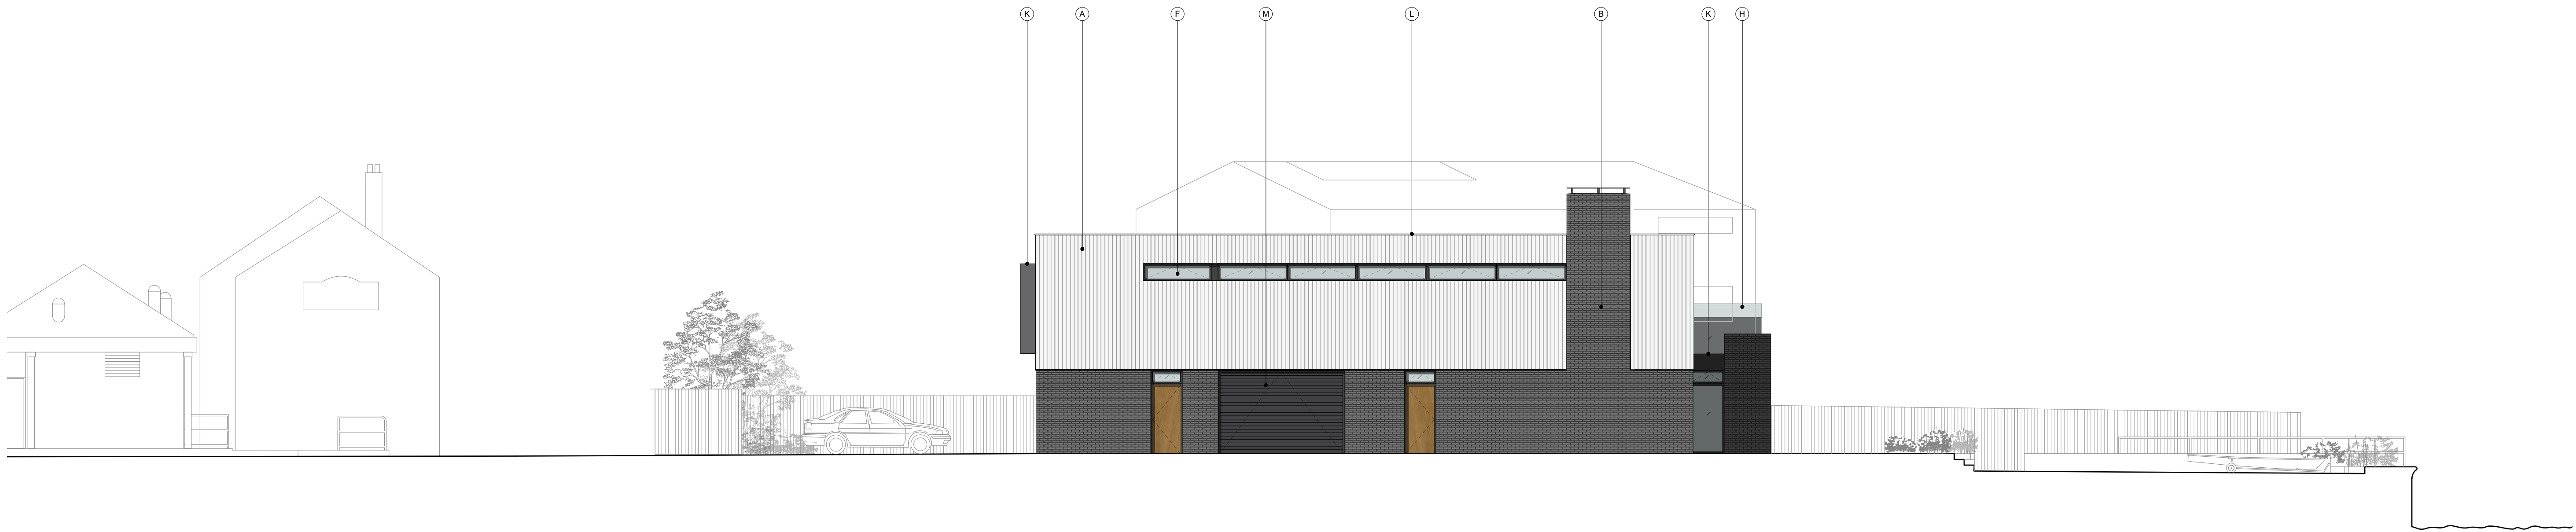


EAST ELEVATION
SCALE 1:100



BRICK: CHARCOAL GREY

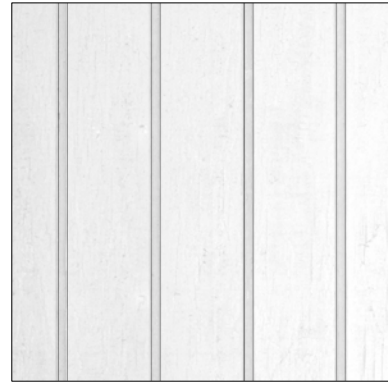

TIMBER CLADDING: VERTICAL,
NEAR-WHITE PAINT FINISH

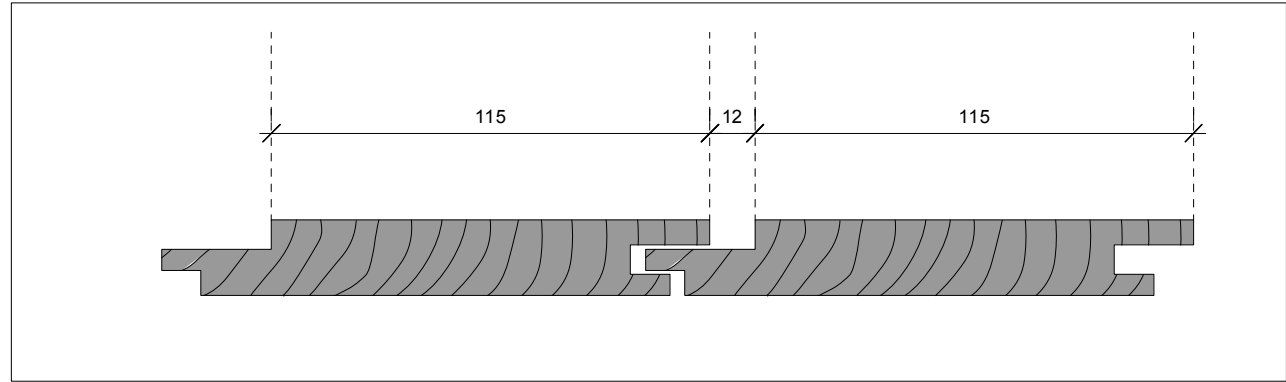

TIMBER CLADDING PROFILE: T&G



WINDOWS, DOORS & CLADDING PANELS:
ANTHRACITE GREY PPC ALUMINIUM



ACRYLIC RENDER





ACRYLIC RENDER



FRONT DOOR & ENTRANCE: IROKO,
OILED FINISH

MATERIALS

NTS

 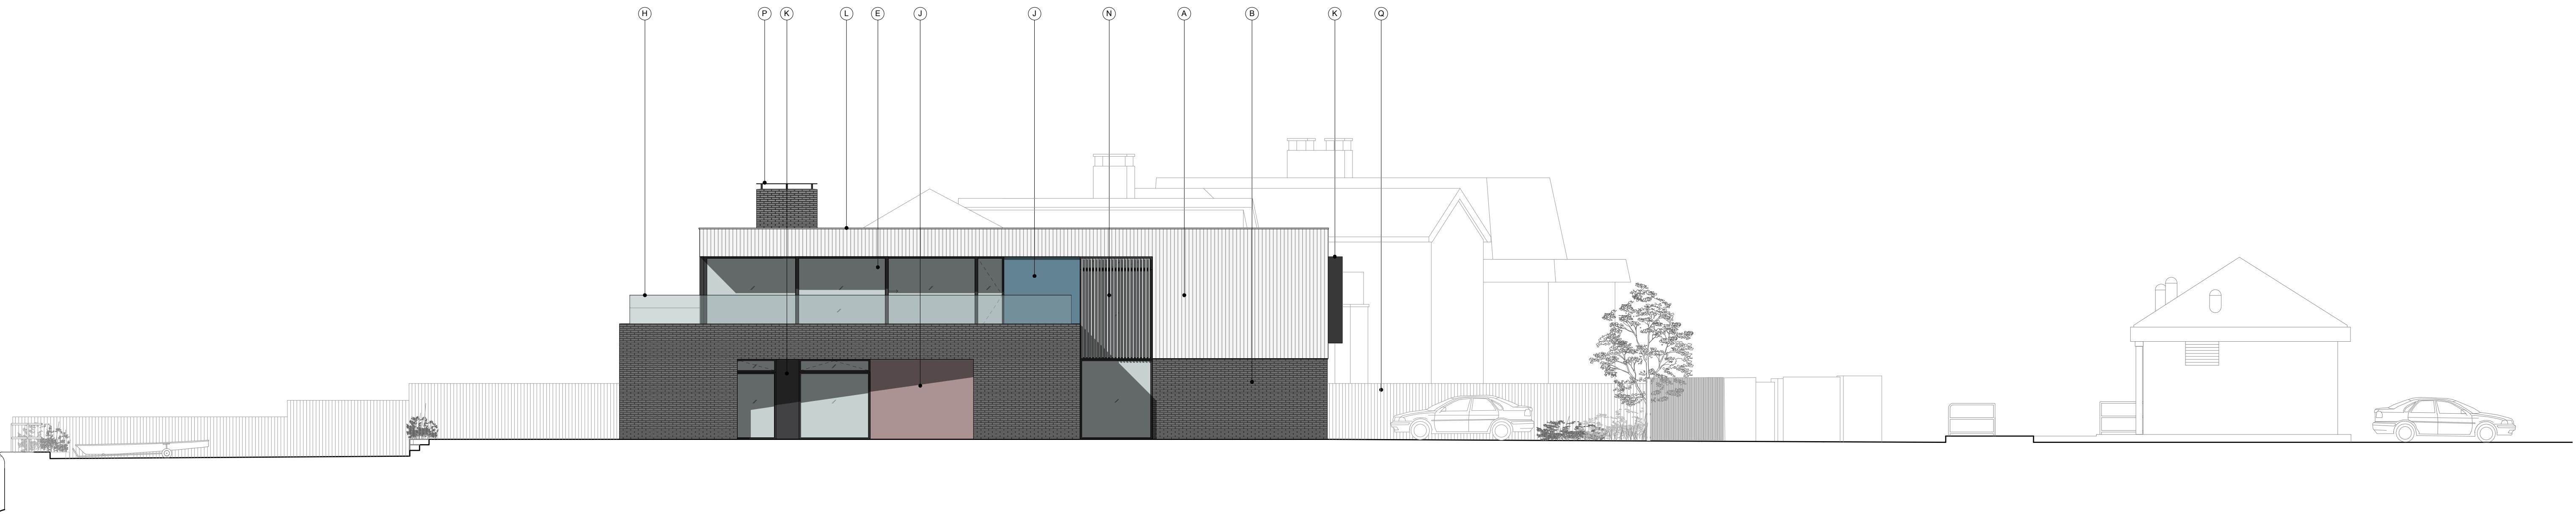

WEST ELEVATION
SCALE 1:100

KEY:

A	WHITE-PAINTED TIMBER CLADDING	G	ANTHRACITE GREY SLIDING-FOLDING WINDOW	M	DARK GREY VERTICAL ROLLER DOOR
B	CHARCOAL GREY BRICK	H	GLASS BALUSTRADE	N	WHITE-PAINTED TIMBER LOUVRES
C	ANTHRACITE GREY FIXED WINDOW	I	IROKO VENTILATION PANEL	O	OILED IROKO
D	GRILL WINDOW	J	COLOURED ACRYLIC RENDER	P	ANTHRACITE GREY METAL CHIMNEY COWL
E	ANTHRACITE GREY SLIDING WINDOW	K	ANTHRACITE GREY PANEL TO MATCH WINDOWS	Q	TIMBER BOARDED BOUNDARY FENCE & GATES
F	ANTHRACITE GREY OPENING WINDOW	L	WHITE PPC ALUMINIUM COPING	R	ANTHRACITE GREY PPC STEEL STAIR, IROKO TREADS & HANDRAIL

NOTES:

- LEVELS ARE GIVEN IN RELATION TO ORDNANCE SURVEY DATUM

STATUS: PLANNING

SCALE: 1:100 @ A1

DATE: NOVEMBER 2015

DRAWING NO: 1505-PP-400-RevB

TITLE: EAST & WEST ELEVATIONS

PROJECT: TAMARISK, FERRY ROAD, HAYLING ISLAND PO11 0DG



john pardey architects

beck farm studio . st leonards road . east end

lymington . hampshire . SO41 5SR

t 01590 626 465 mail@johnpardeyarchitects.com

f 01590 626 547 www.johnpardeyarchitects.com