


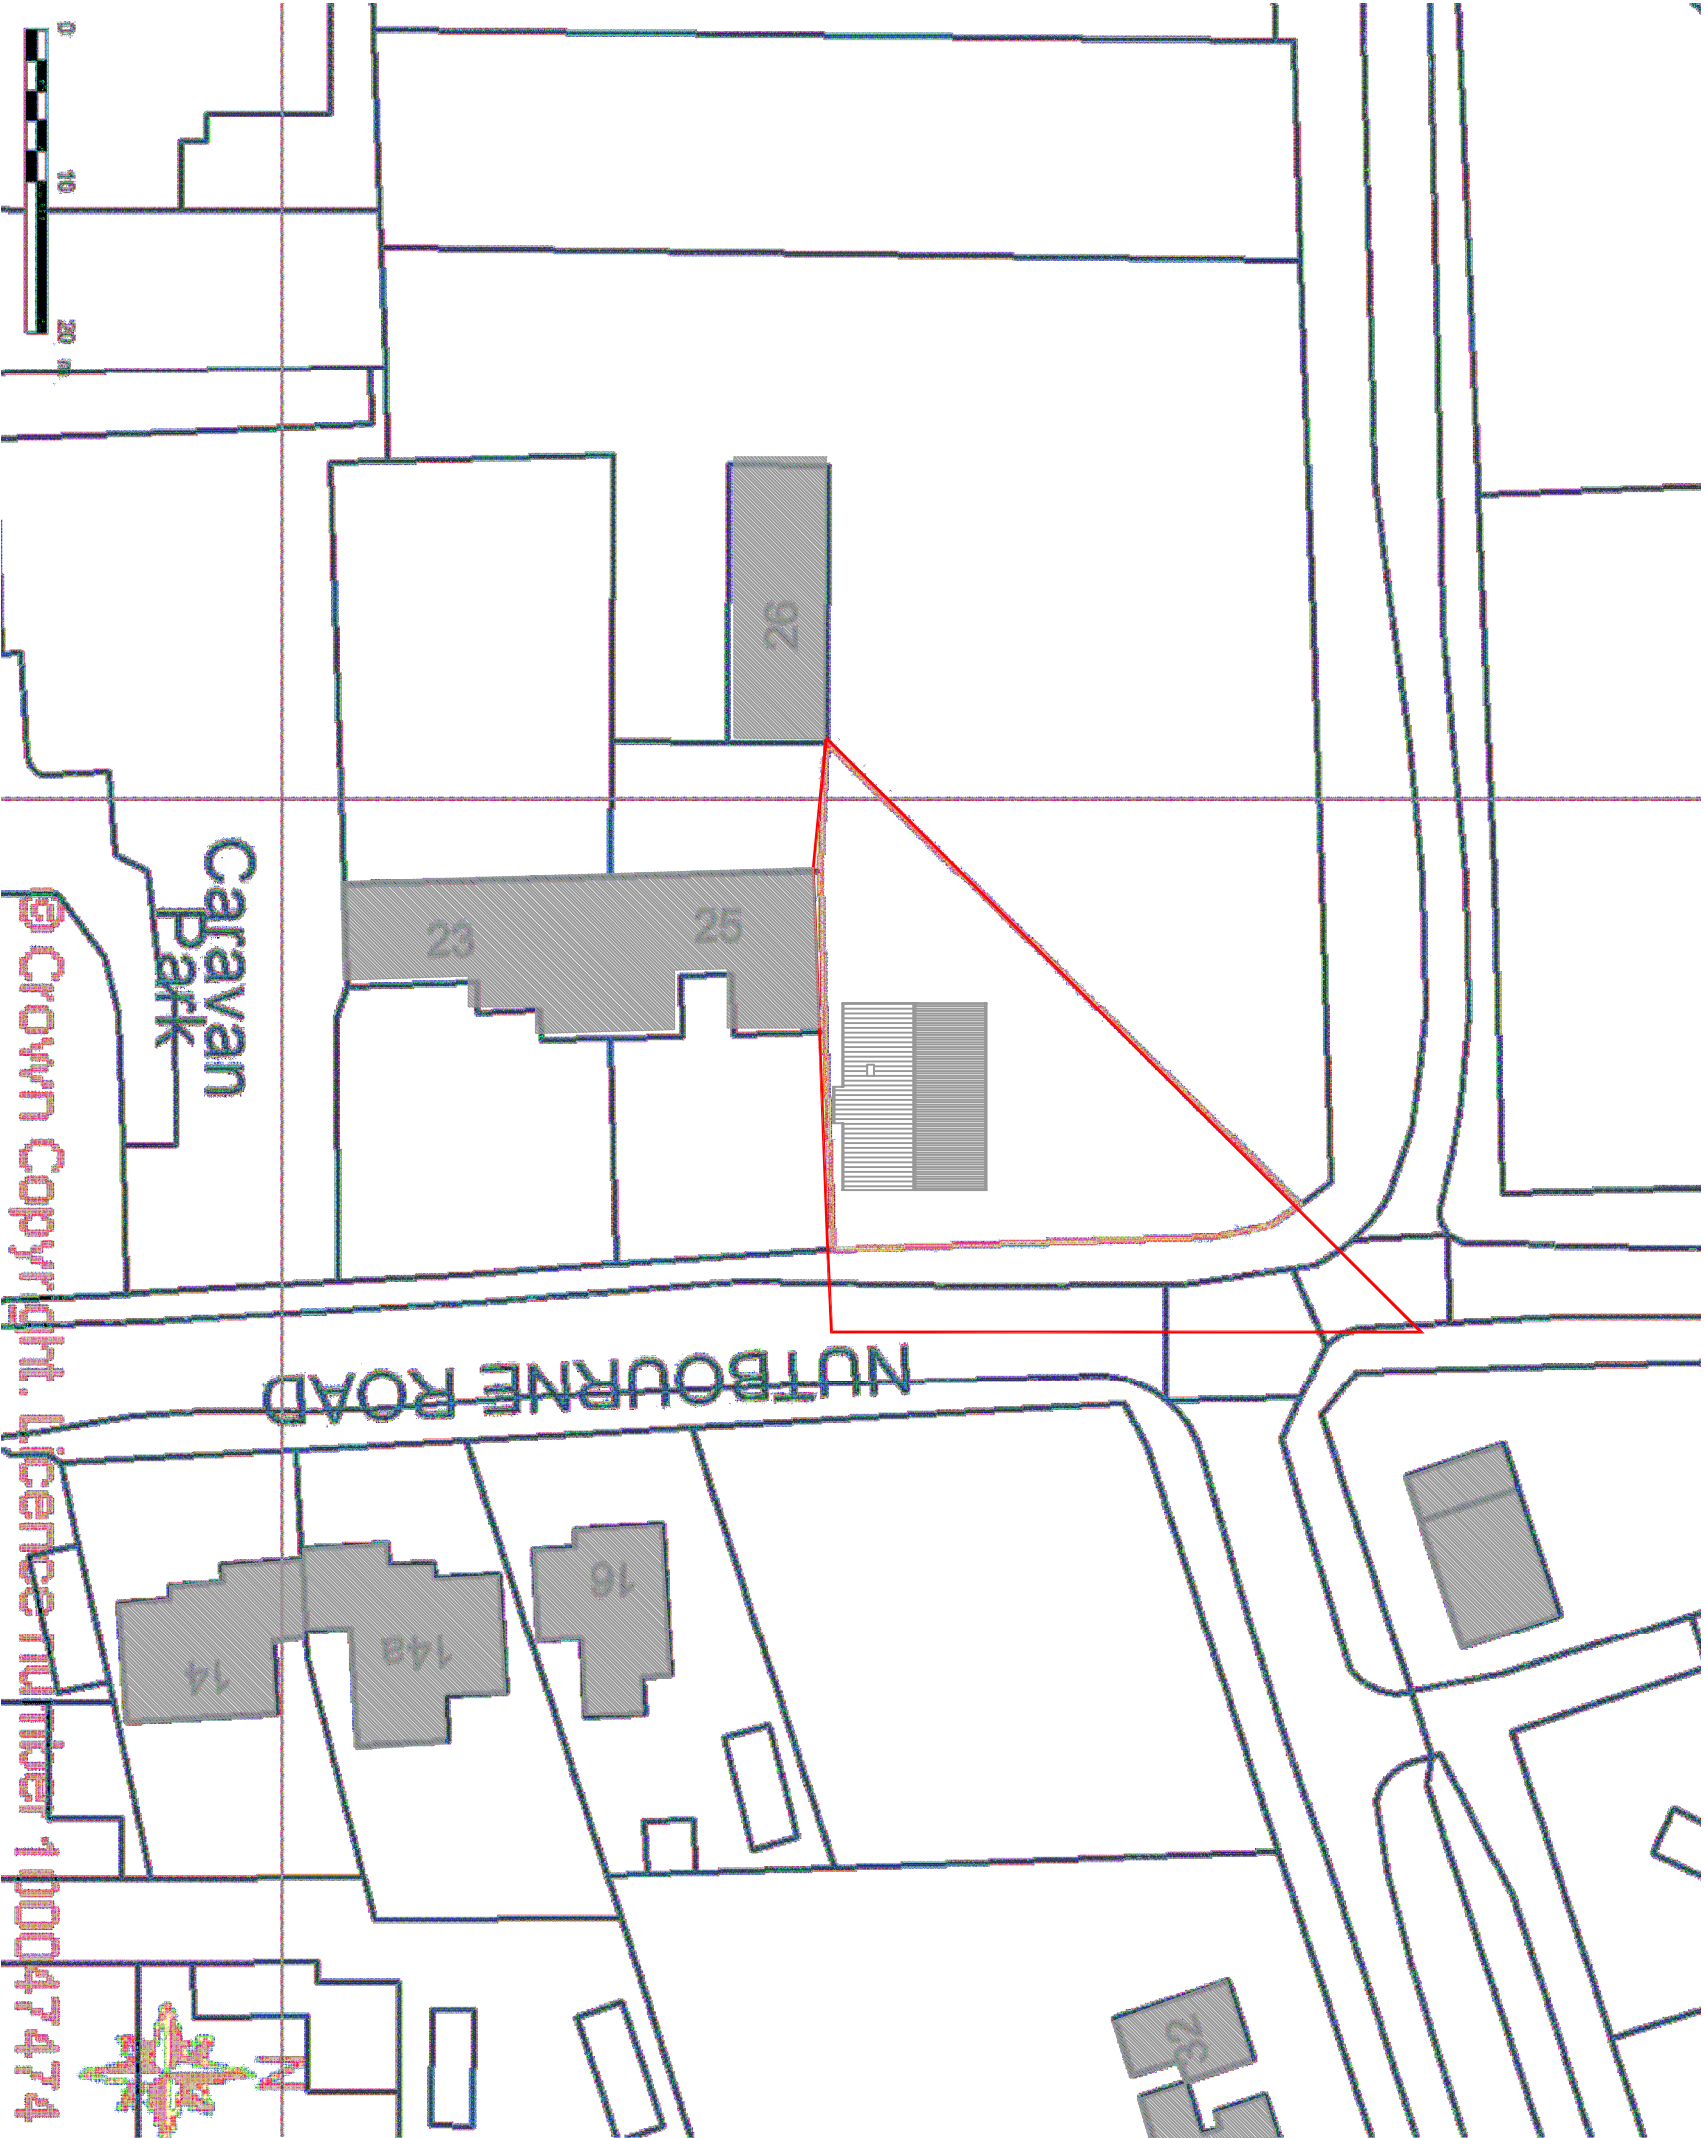

© Crown Copyright. Licence number 100047474

REVISION B: ROOF PLAN AMENDED - May 15 - PG
REVISION A: AMENDED - March 15 - PG

SCALE TITLE

1/500 Proposed Bungalow

DATE 27, Nutbourne Road
Sept. '14 Hayling Island

CONTRACTOR MUST CHECK ALL
DIMENSIONS ON SITE ONLY. FIGURES
ARE TO BE VERIFIED FROM
EXISTING RECORDS AND THE
ARCHITECT BEFORE PROCEEDING
© COPYRIGHT

AUTHOR PG
DRAWING No 13/64/B01

DETAIL															
Block Plan															

PETER GALLOWAY PARTNERSHIP



A R C H I T E C T S
HAYVANT

TEL. 02392 483153 MJB. 07808 483362

E-MAIL: peter@pgpartners.co.uk