
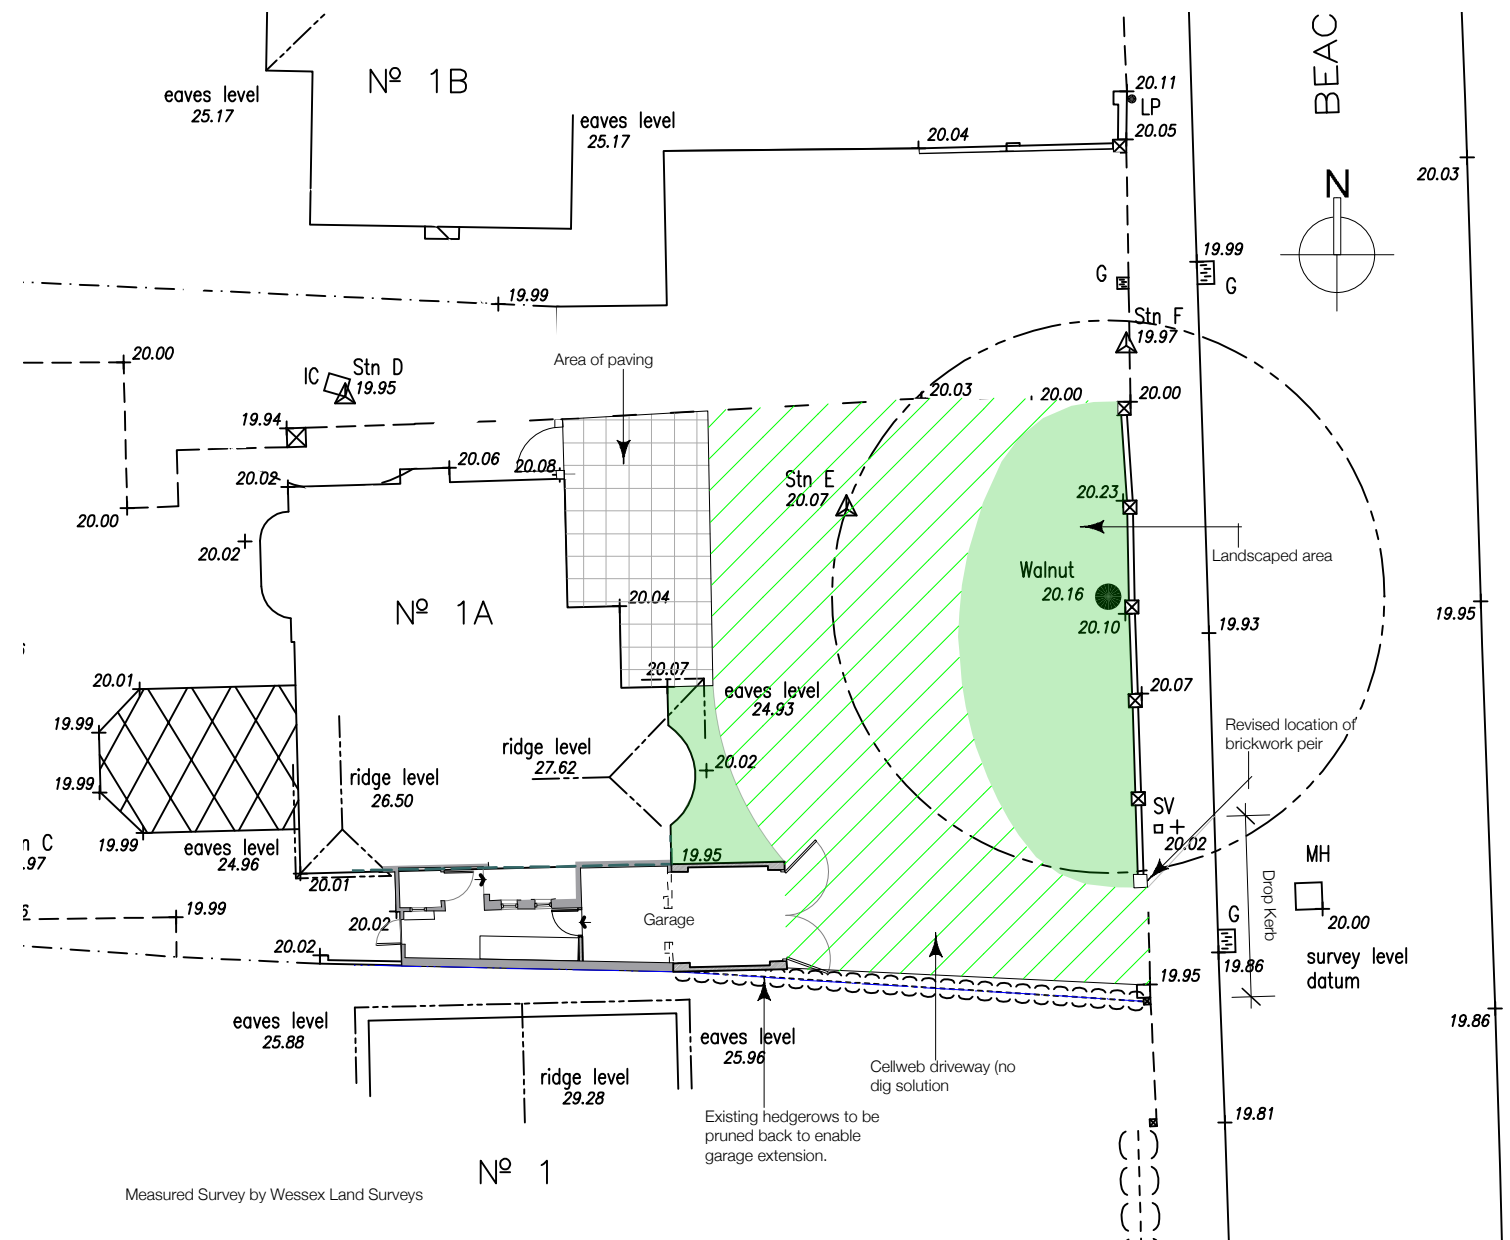


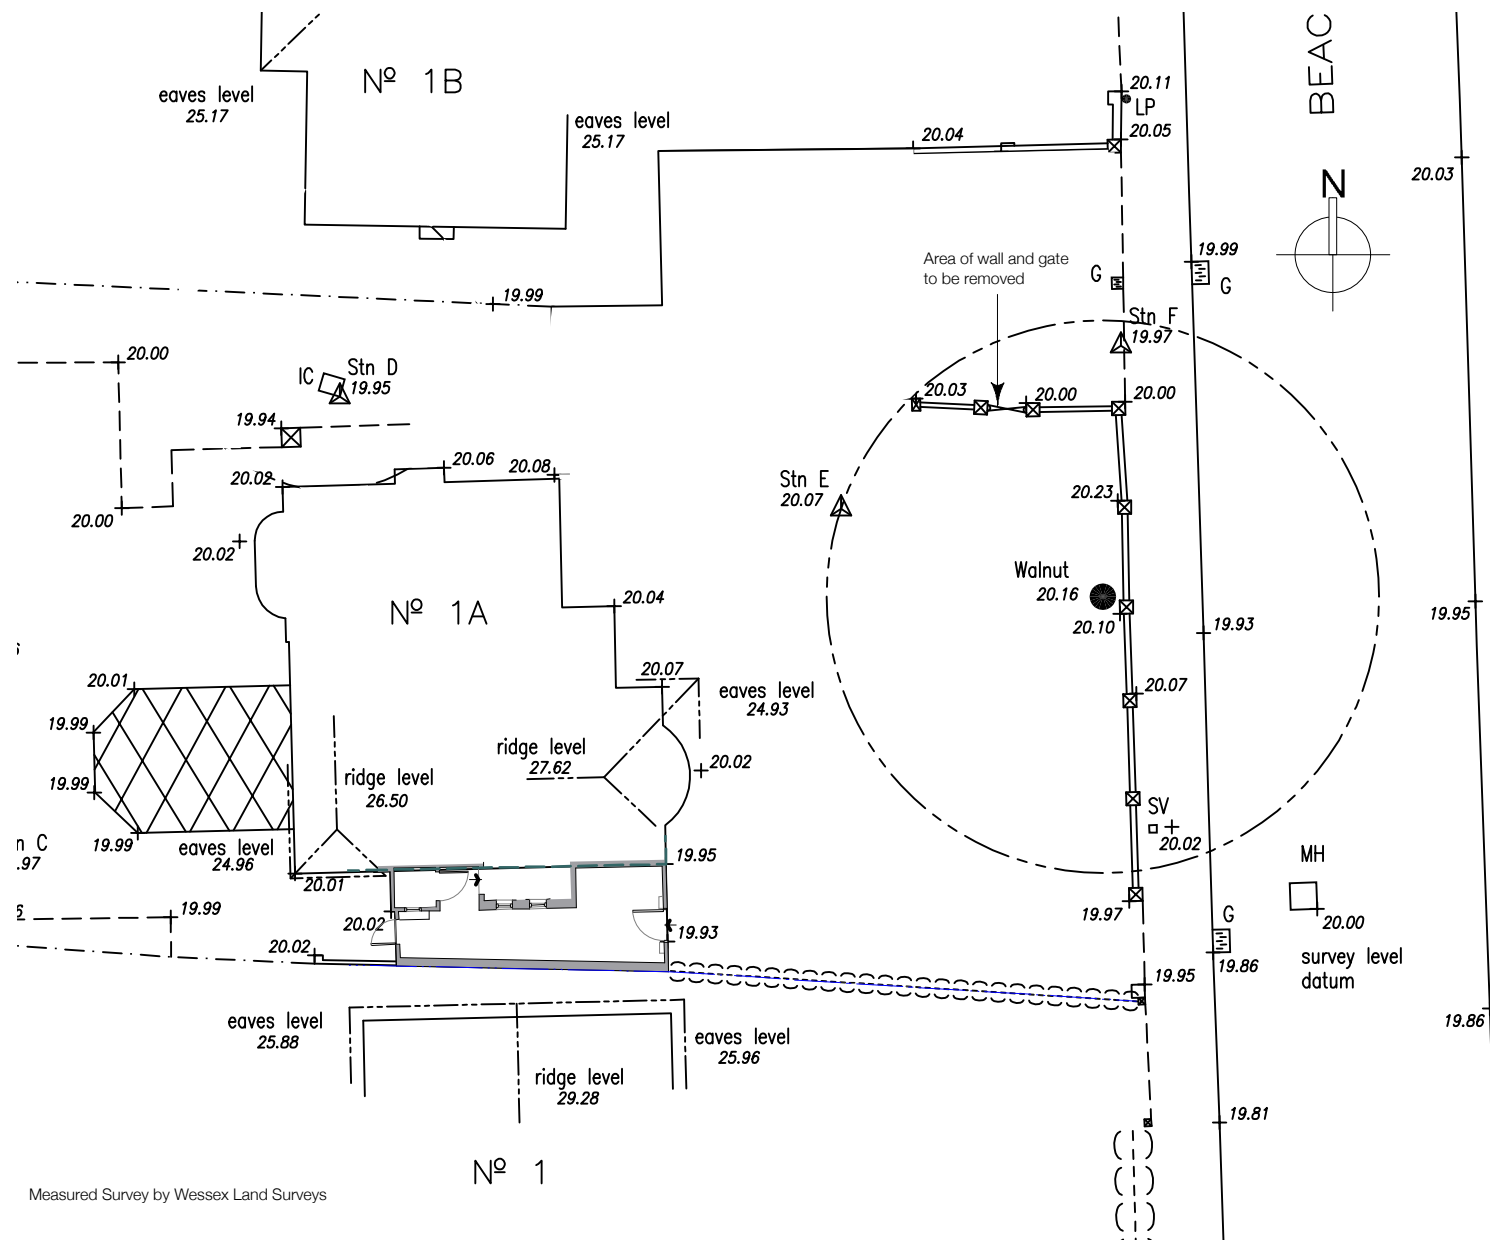


EXISTING SITE PLAN 1:200

PROPOSED SITE PLAN 1:200

general note

revision

P1:03/4/16: Issued to Client for comments

 

design DP building
H O M E S

56 BLACKBROOK PARK AVE
FAREHAM
HAMPSHIRE
PO15 5JW

T: 0845 4761 615
F: -
E: enquiries@dpcontractors.co.uk
W: www.dpcontractors.co.uk

client
Mr & Mrs Stepien
1a Beach Road
Emsworth

project
Proposed Garage
1a Beach Road
Emsworth
Hampshire

drawing title
PLANNING
Existing & Proposed
Site Plan

scale @ A1
date
APR 2016
drawing no.
15/175/102

scale @ A3
1:200
status
PRELIMINARY

[illegible]

date
APR 2016

drawing no.
15/175/102

status
PRELIMINARY