
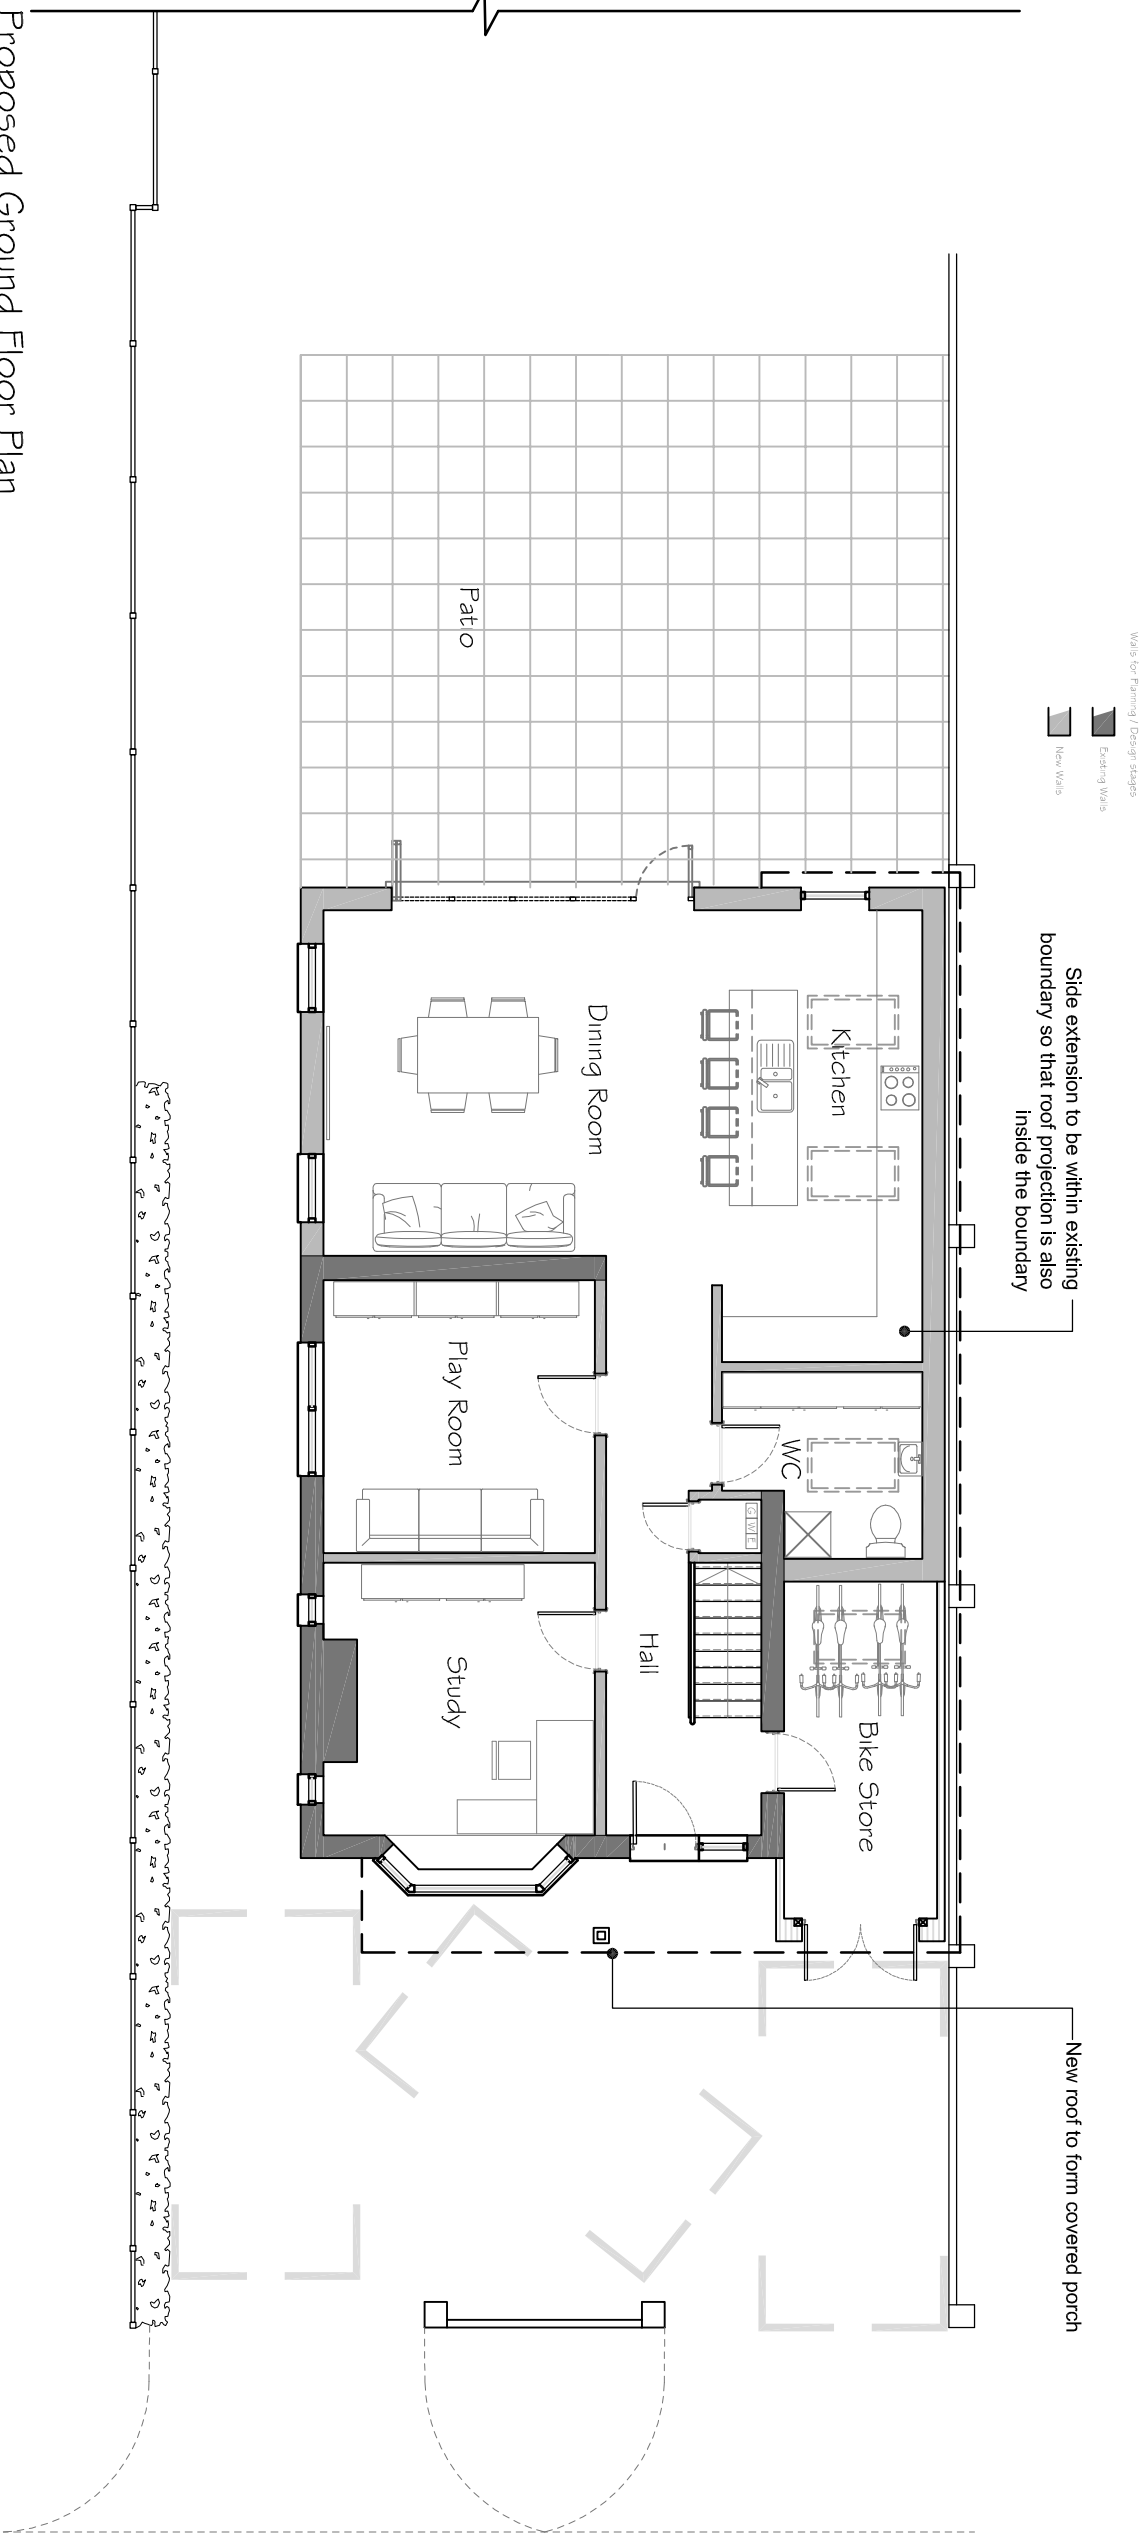


 

Proposed Ground Floor Plan
Scale 1 : 100

REVISIONS			
Rev	Date	Description	By
B	19.05.15	Revised for Planning	MD
A	19.03.15	First Issue	MD

Design Team Studios LLP
Copyright Reserved
Check Dimensions on Site

© Crown copyright and database rights (2015)
Ordnance Survey 0100031673
© Local Government Information House Limited copyright and database rights (2015) 0100031673

DRAWING STATUS:
Planning

REVISION:
B

PROJECT
Alterations & Extension to
16 Poplar Grove, Hayling Island PO14 9DN
CLIENT
Mr & Mrs Hoare
Scale @ A3: 1:100
Date: © March 2015

Drawn by: FB
Checked by: MD

DRAWING TITLE
Proposed Ground Floor Plan
DRAWING NUMBER:
203.P101_B