

NOTES:

This drawing has been prepared for the purpose of Planning and/or Building Regulations approval only, and is not to be used for any other purpose.

All dimensions to be checked on site and any discrepancy notified to The Martin Ralph Group. Written dimensions are to be used in preference to scaled dimensions.

This drawing is the property of The Martin Ralph Group and must not be reproduced, in part or whole, or deviated from, without their permission.

AMENDMENTS	DATE
D Planning Application	20.08.15
C Layout updated / Google Earth	10.10.14
B General Changes	05.09.14
A Notes Added	03.09.14

CLIENT
LANDMARK ESTATES LTD

PROJECT
PROPOSED NEW DWELLING
48 HART PLAIN AVENUE,
WATERLOOVILLE

DRAWING TITLE
LOCATION AND BLOCK PLANS.

DATE 12.07.2014	
SCALE 1:1000 & 500 @ A3	
DRAWING No. 14A_067 001	REVISION D

MARTIN RALPH

ARCHITECTS

RIBA

CHARTERED ARCHITECTS


Chartered Practice

SURVEYORS & ENGINEERS

Part of THE MARTIN RALPH GROUP

11 Dragon House
Hussar Court
Brambles Business Park
Portsmouth
Hampshire
PO7 7SF

www.martinralph.co.uk
info@martinralph.co.uk
T. 023 9226 7714
F. 023 9226 7712

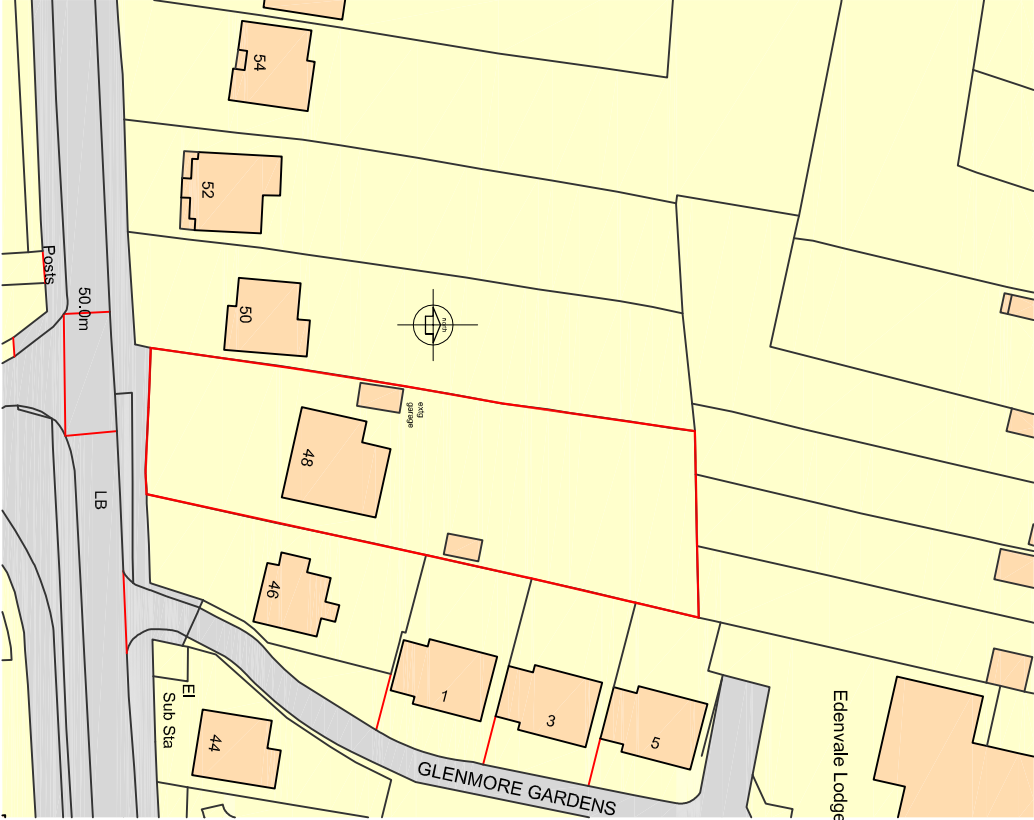


Ordnance Survey, (c) Crown Copyright 2014. All rights reserved. Licence number 100022432

LOCATION PLAN
1:1000



GOOGLE EARTH VIEW
N.T.S.

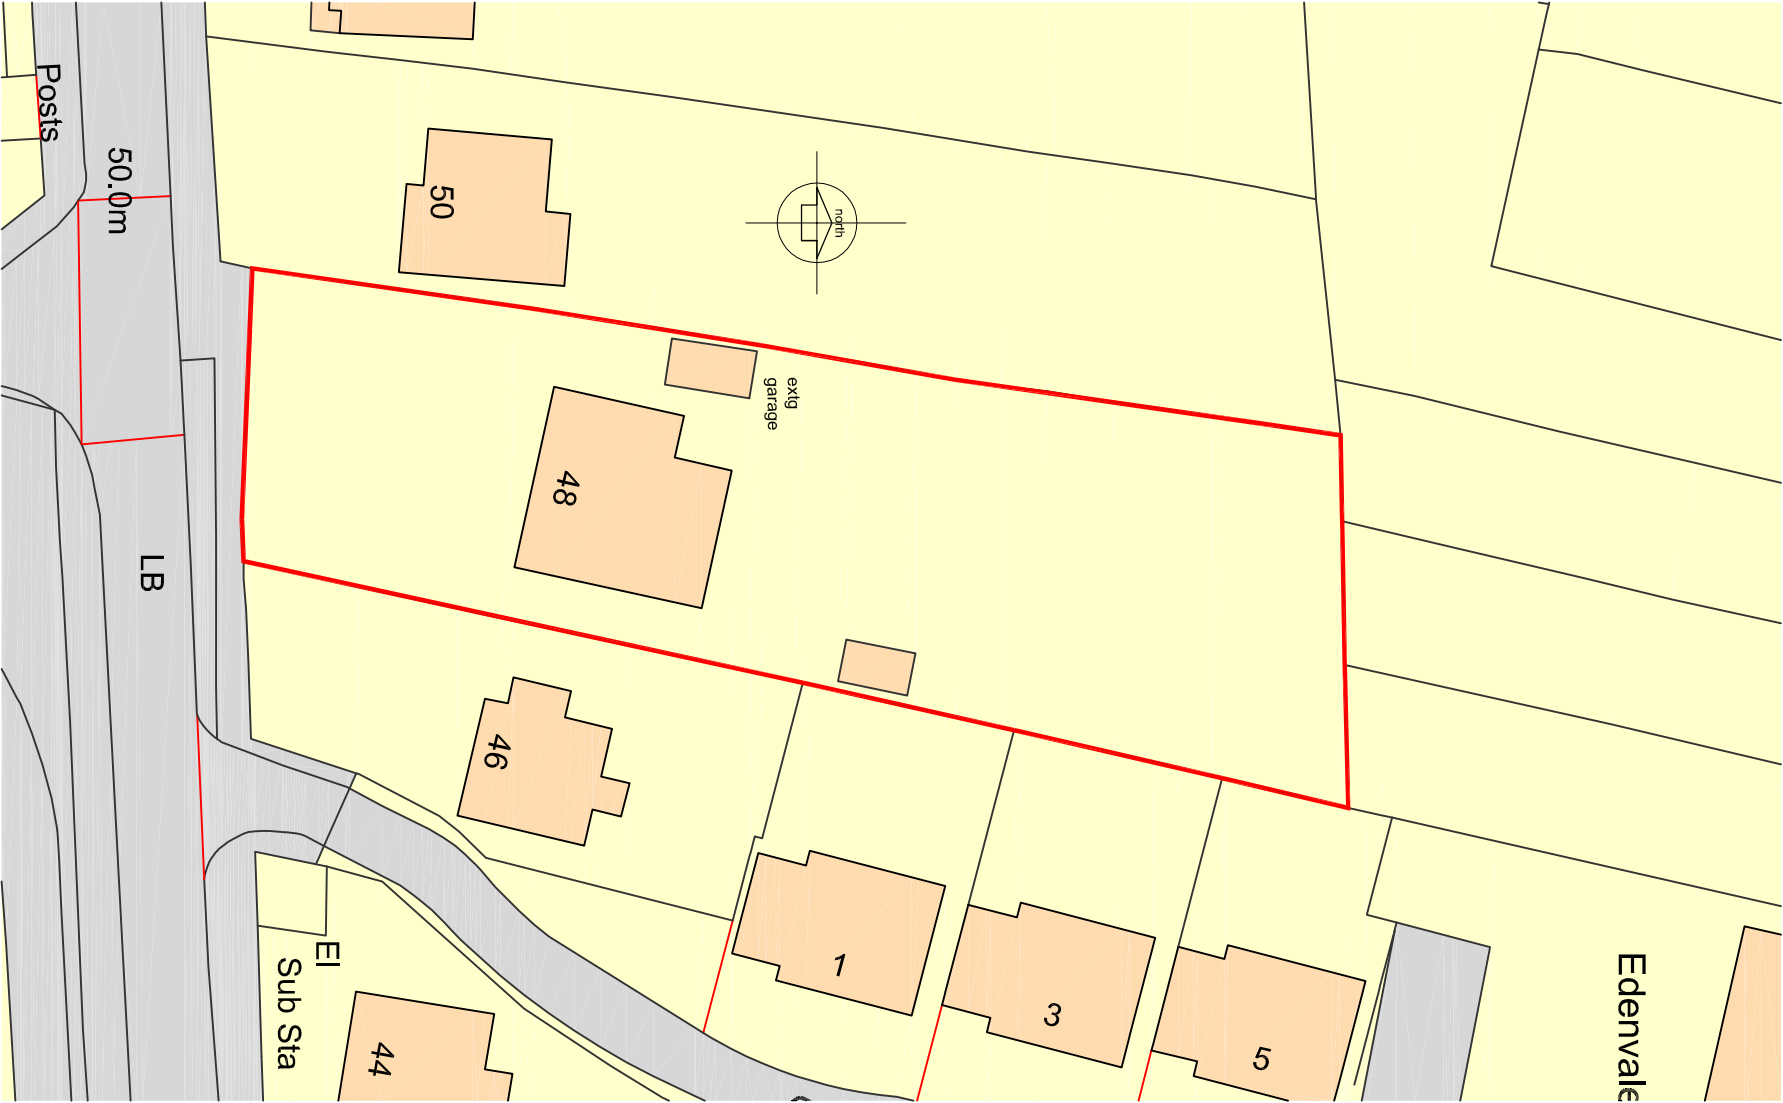

BLOCK PLAN AS EXISTING
1:500

SITE PLANS
48 HART PLAIN AVENUE, WATERLOOVILLE