


PROPOSED ROOF PLAN

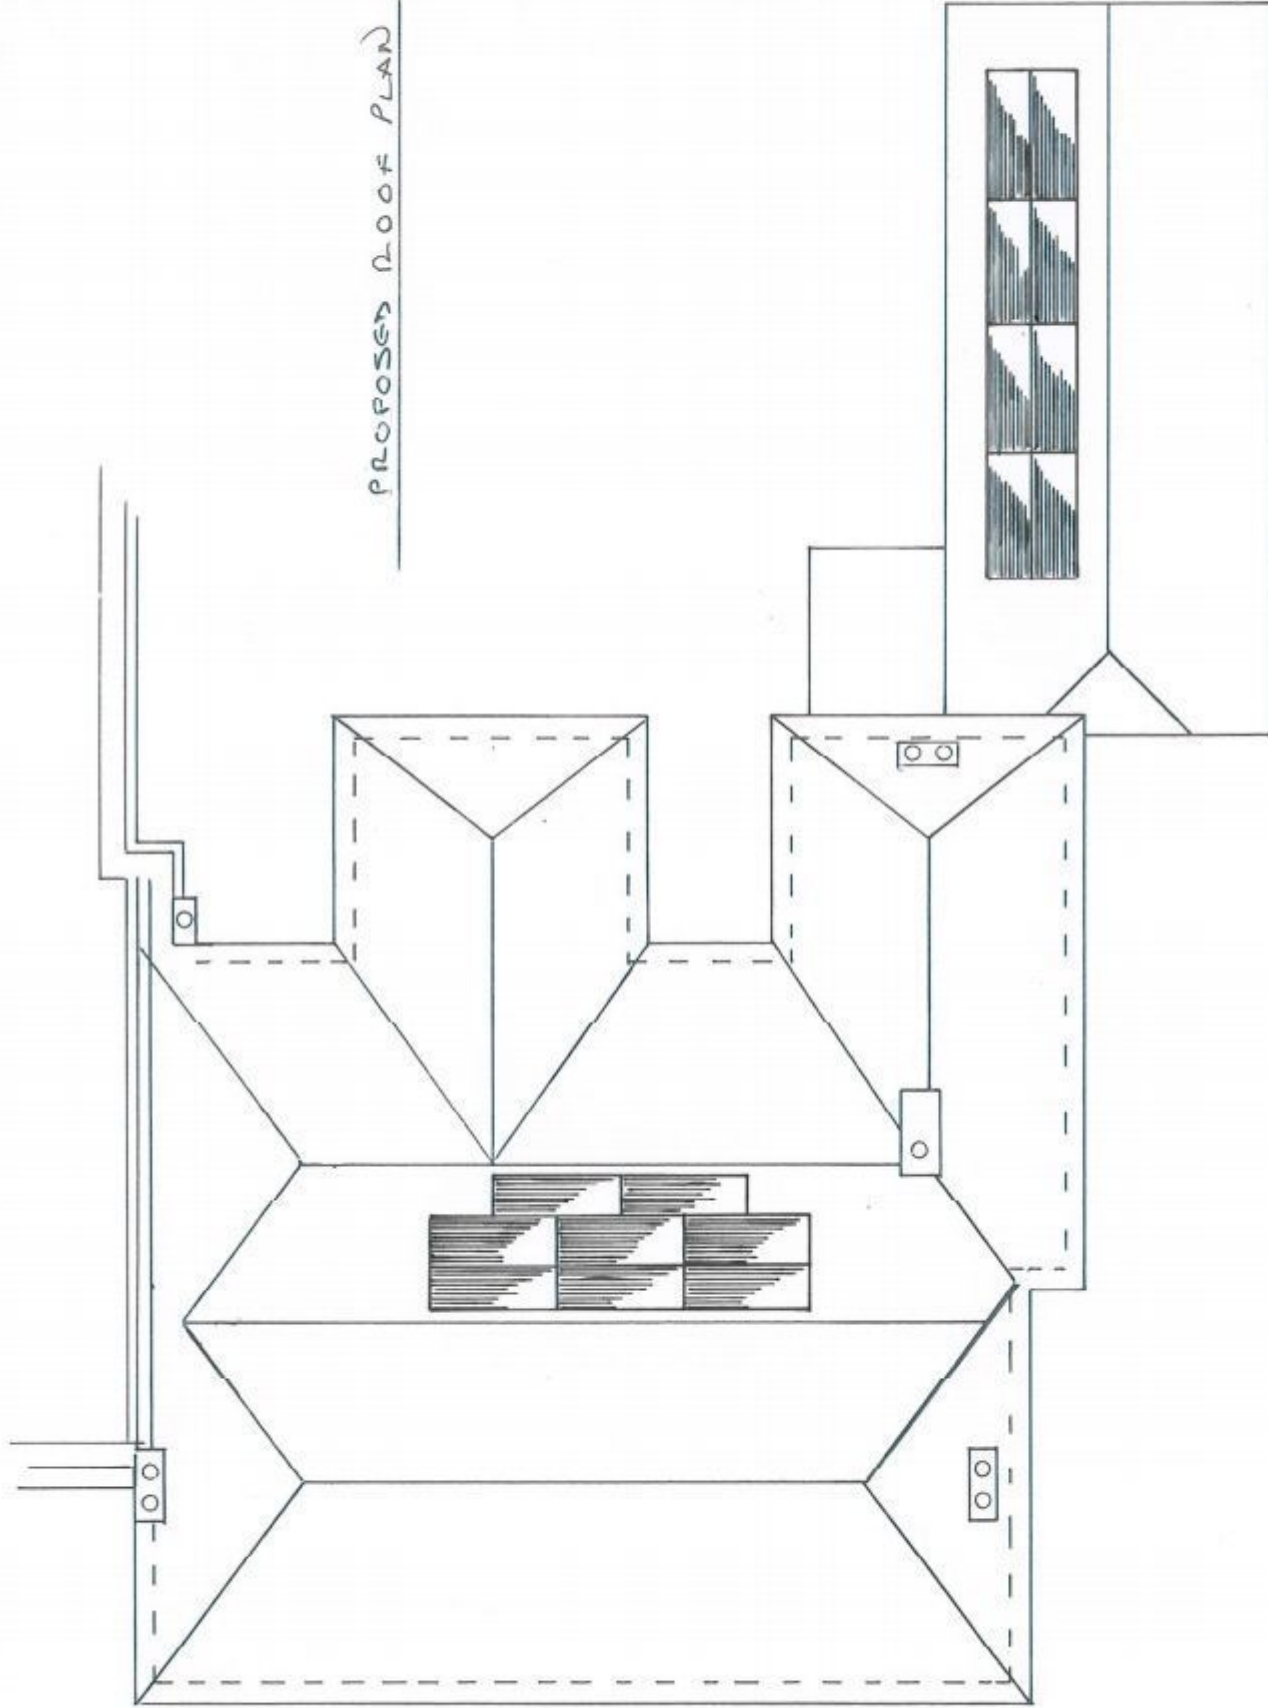

Scale: 1:100

