
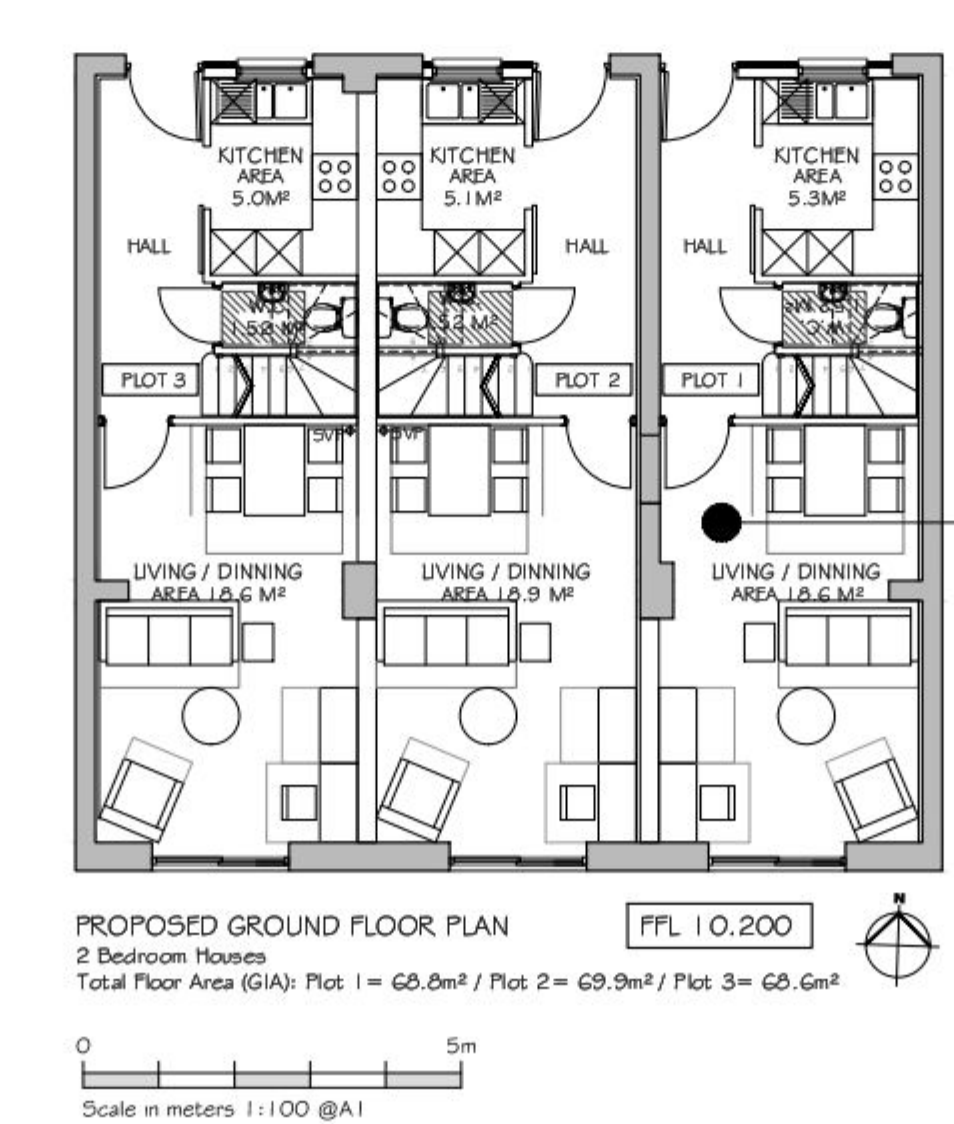
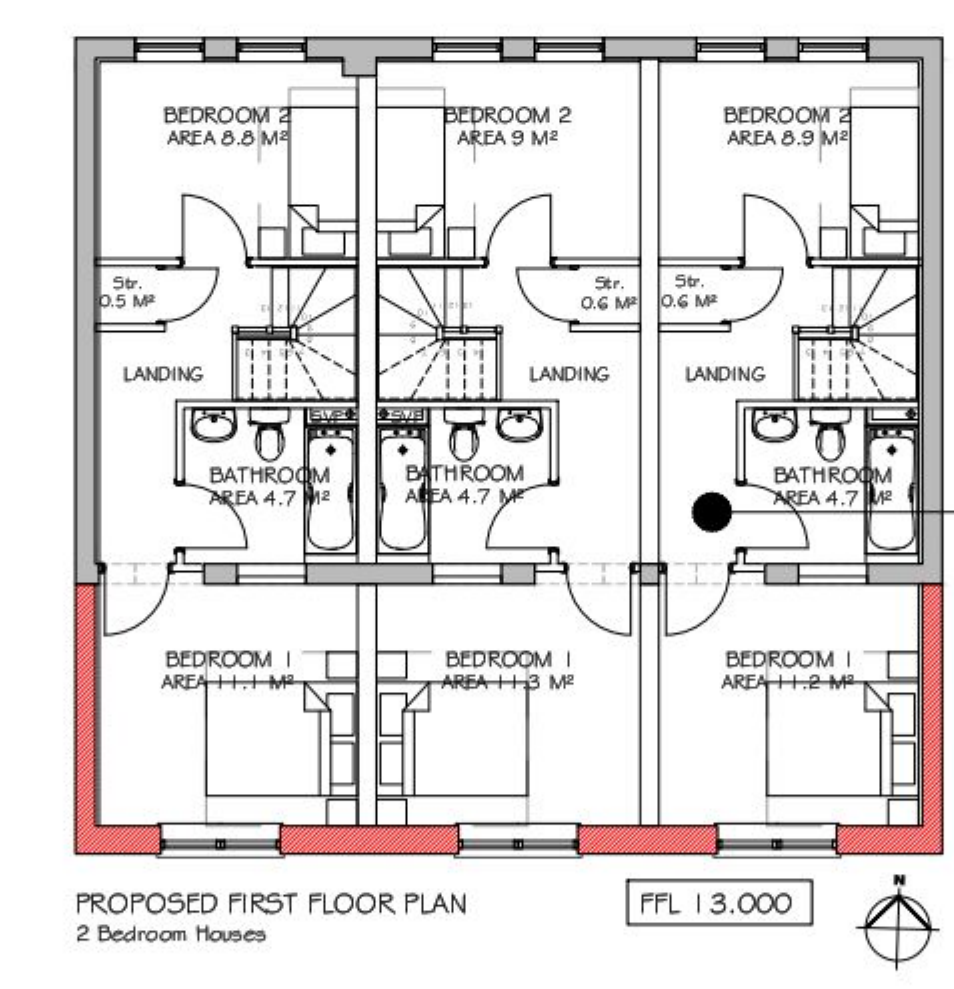
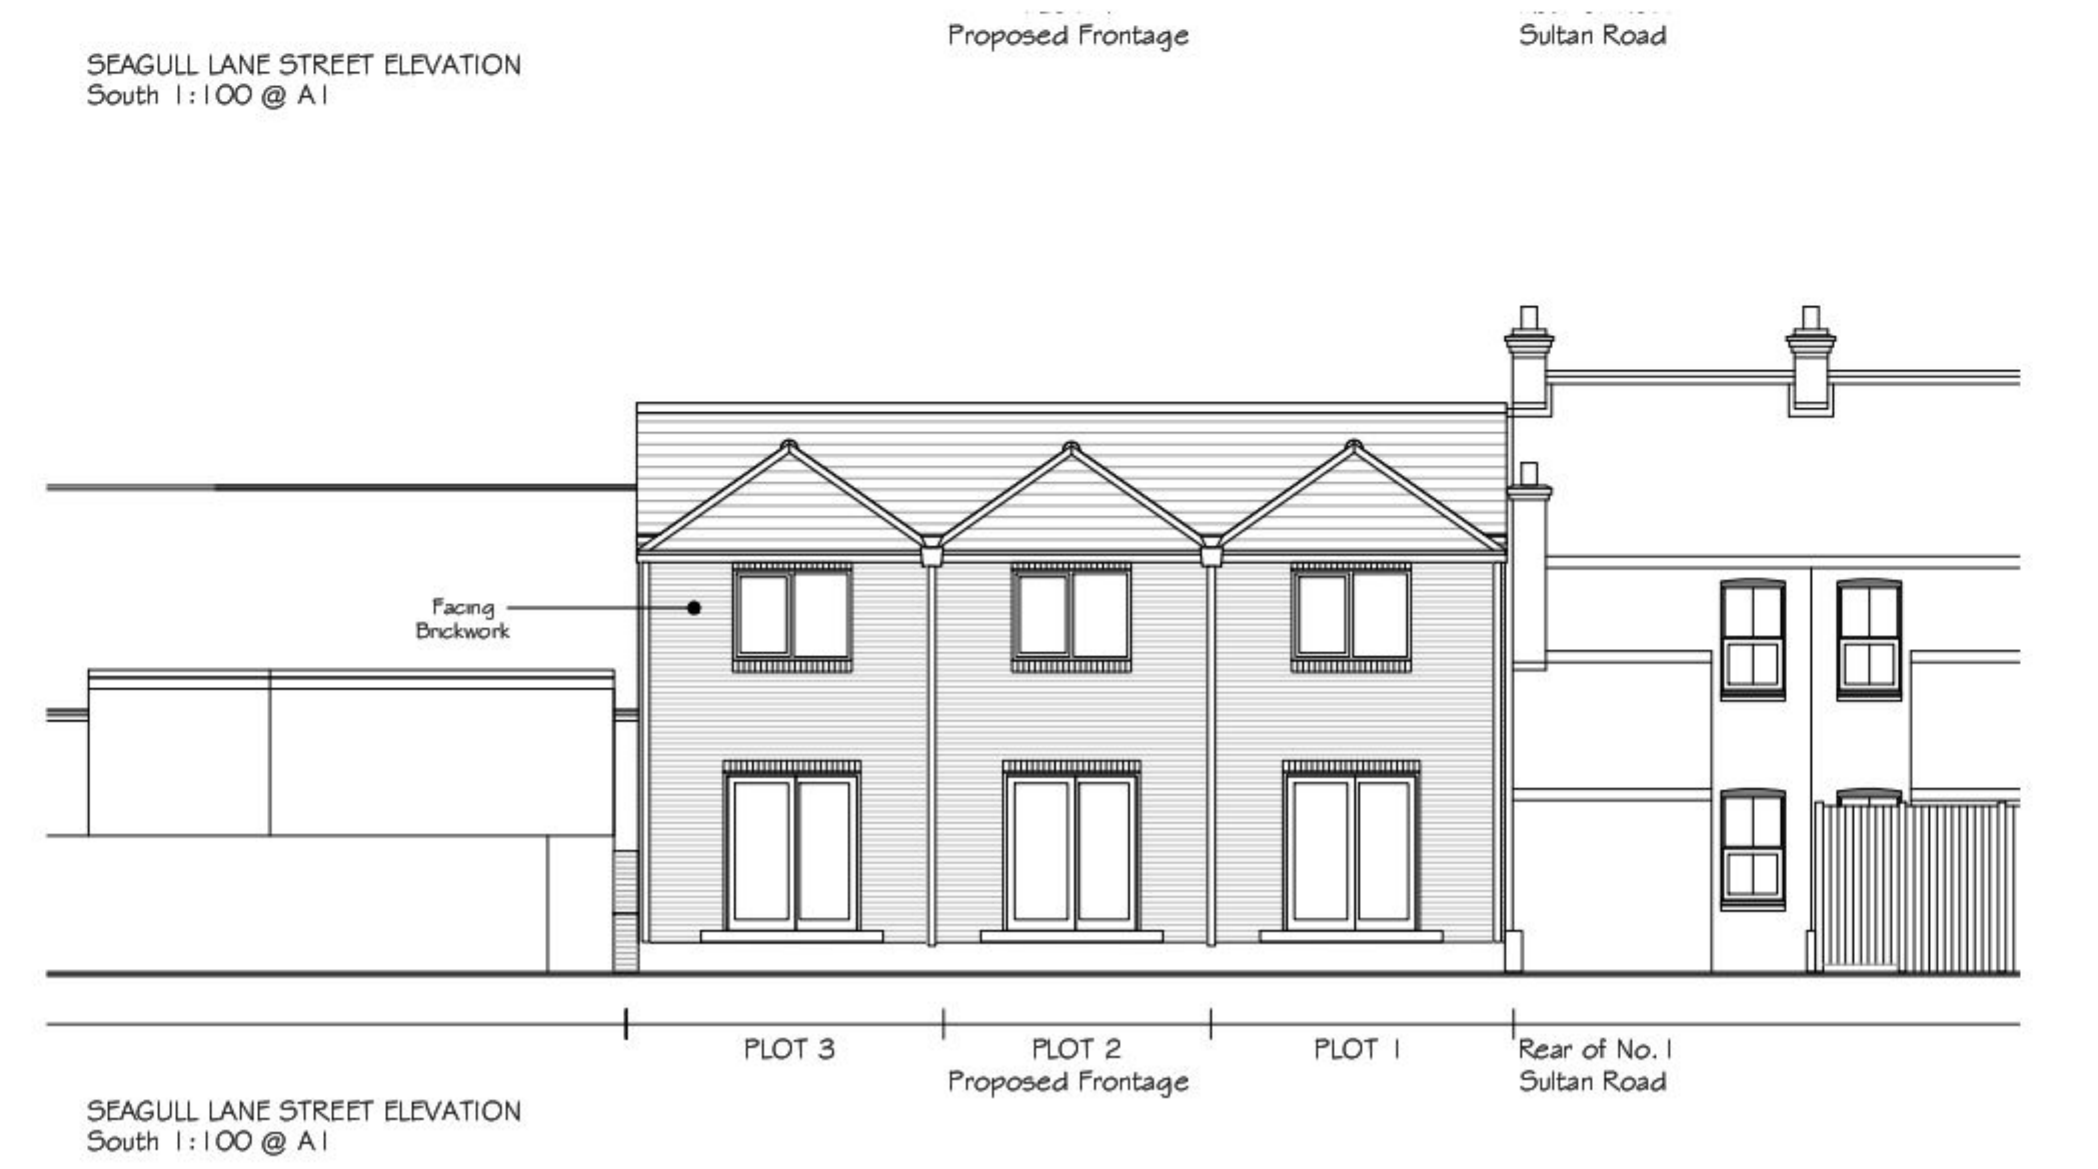
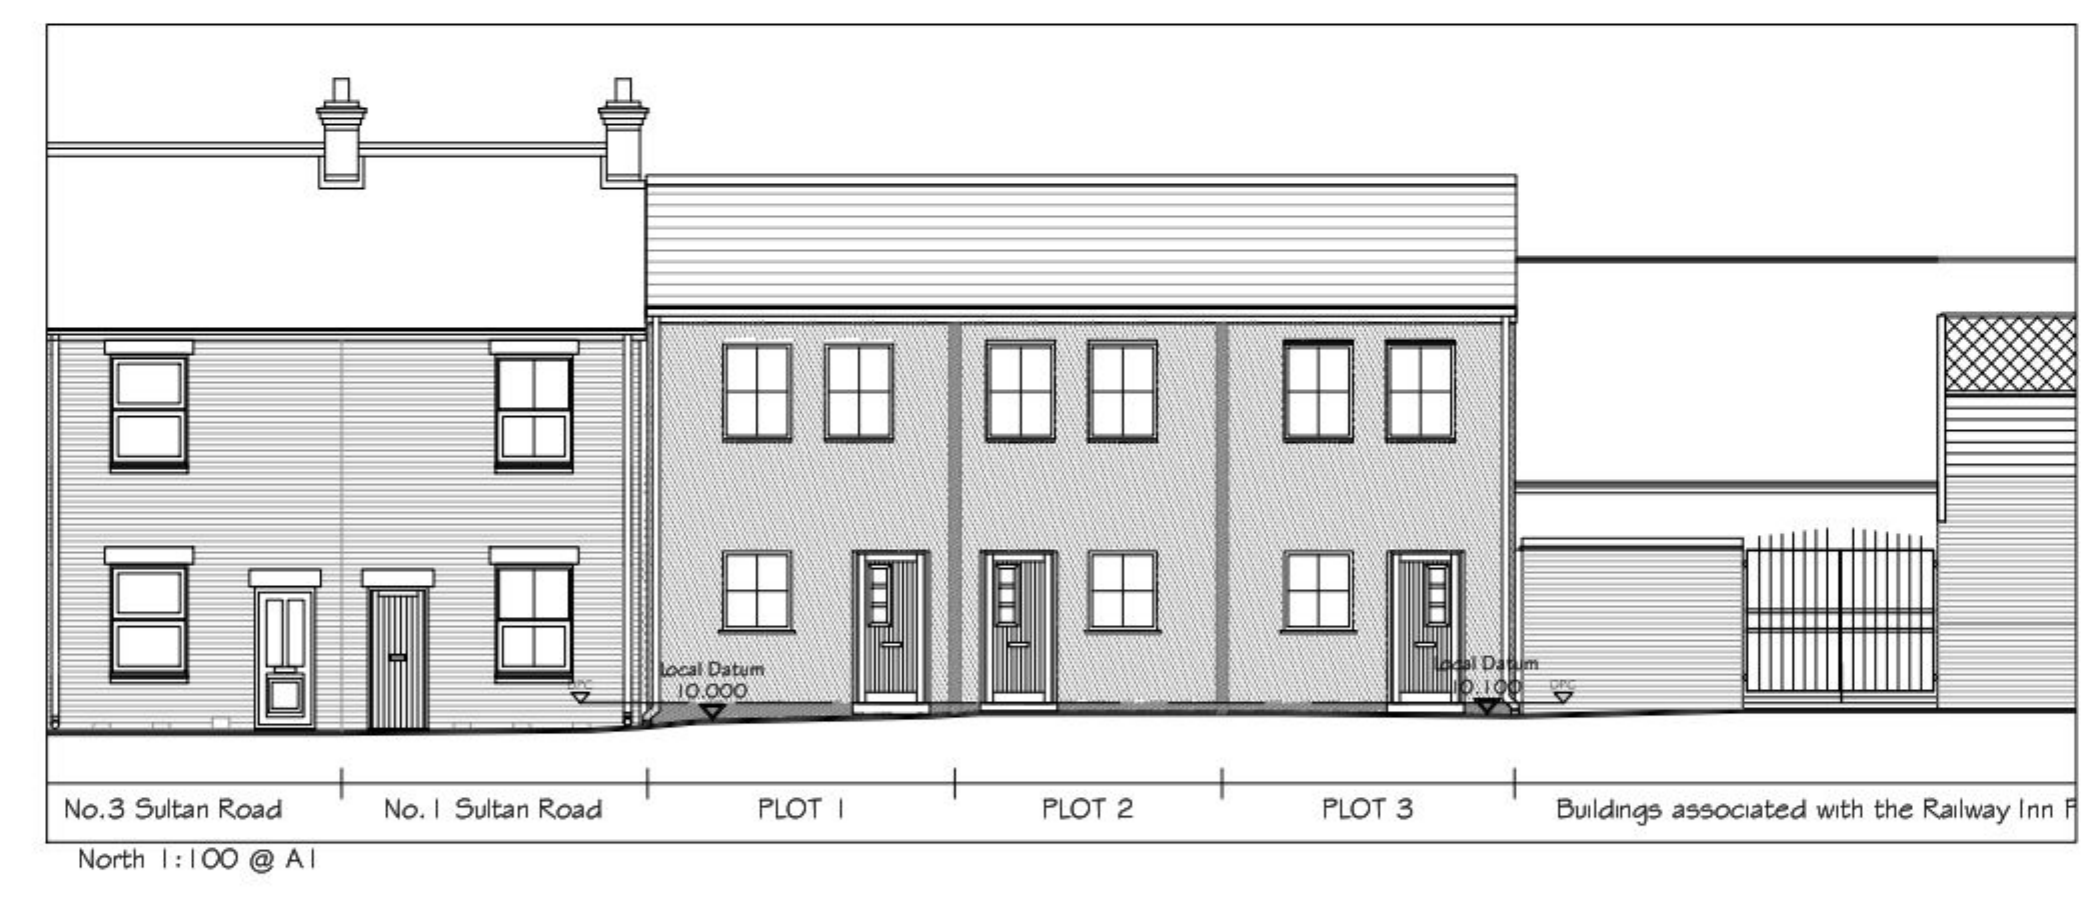


# SULTAN ROAD

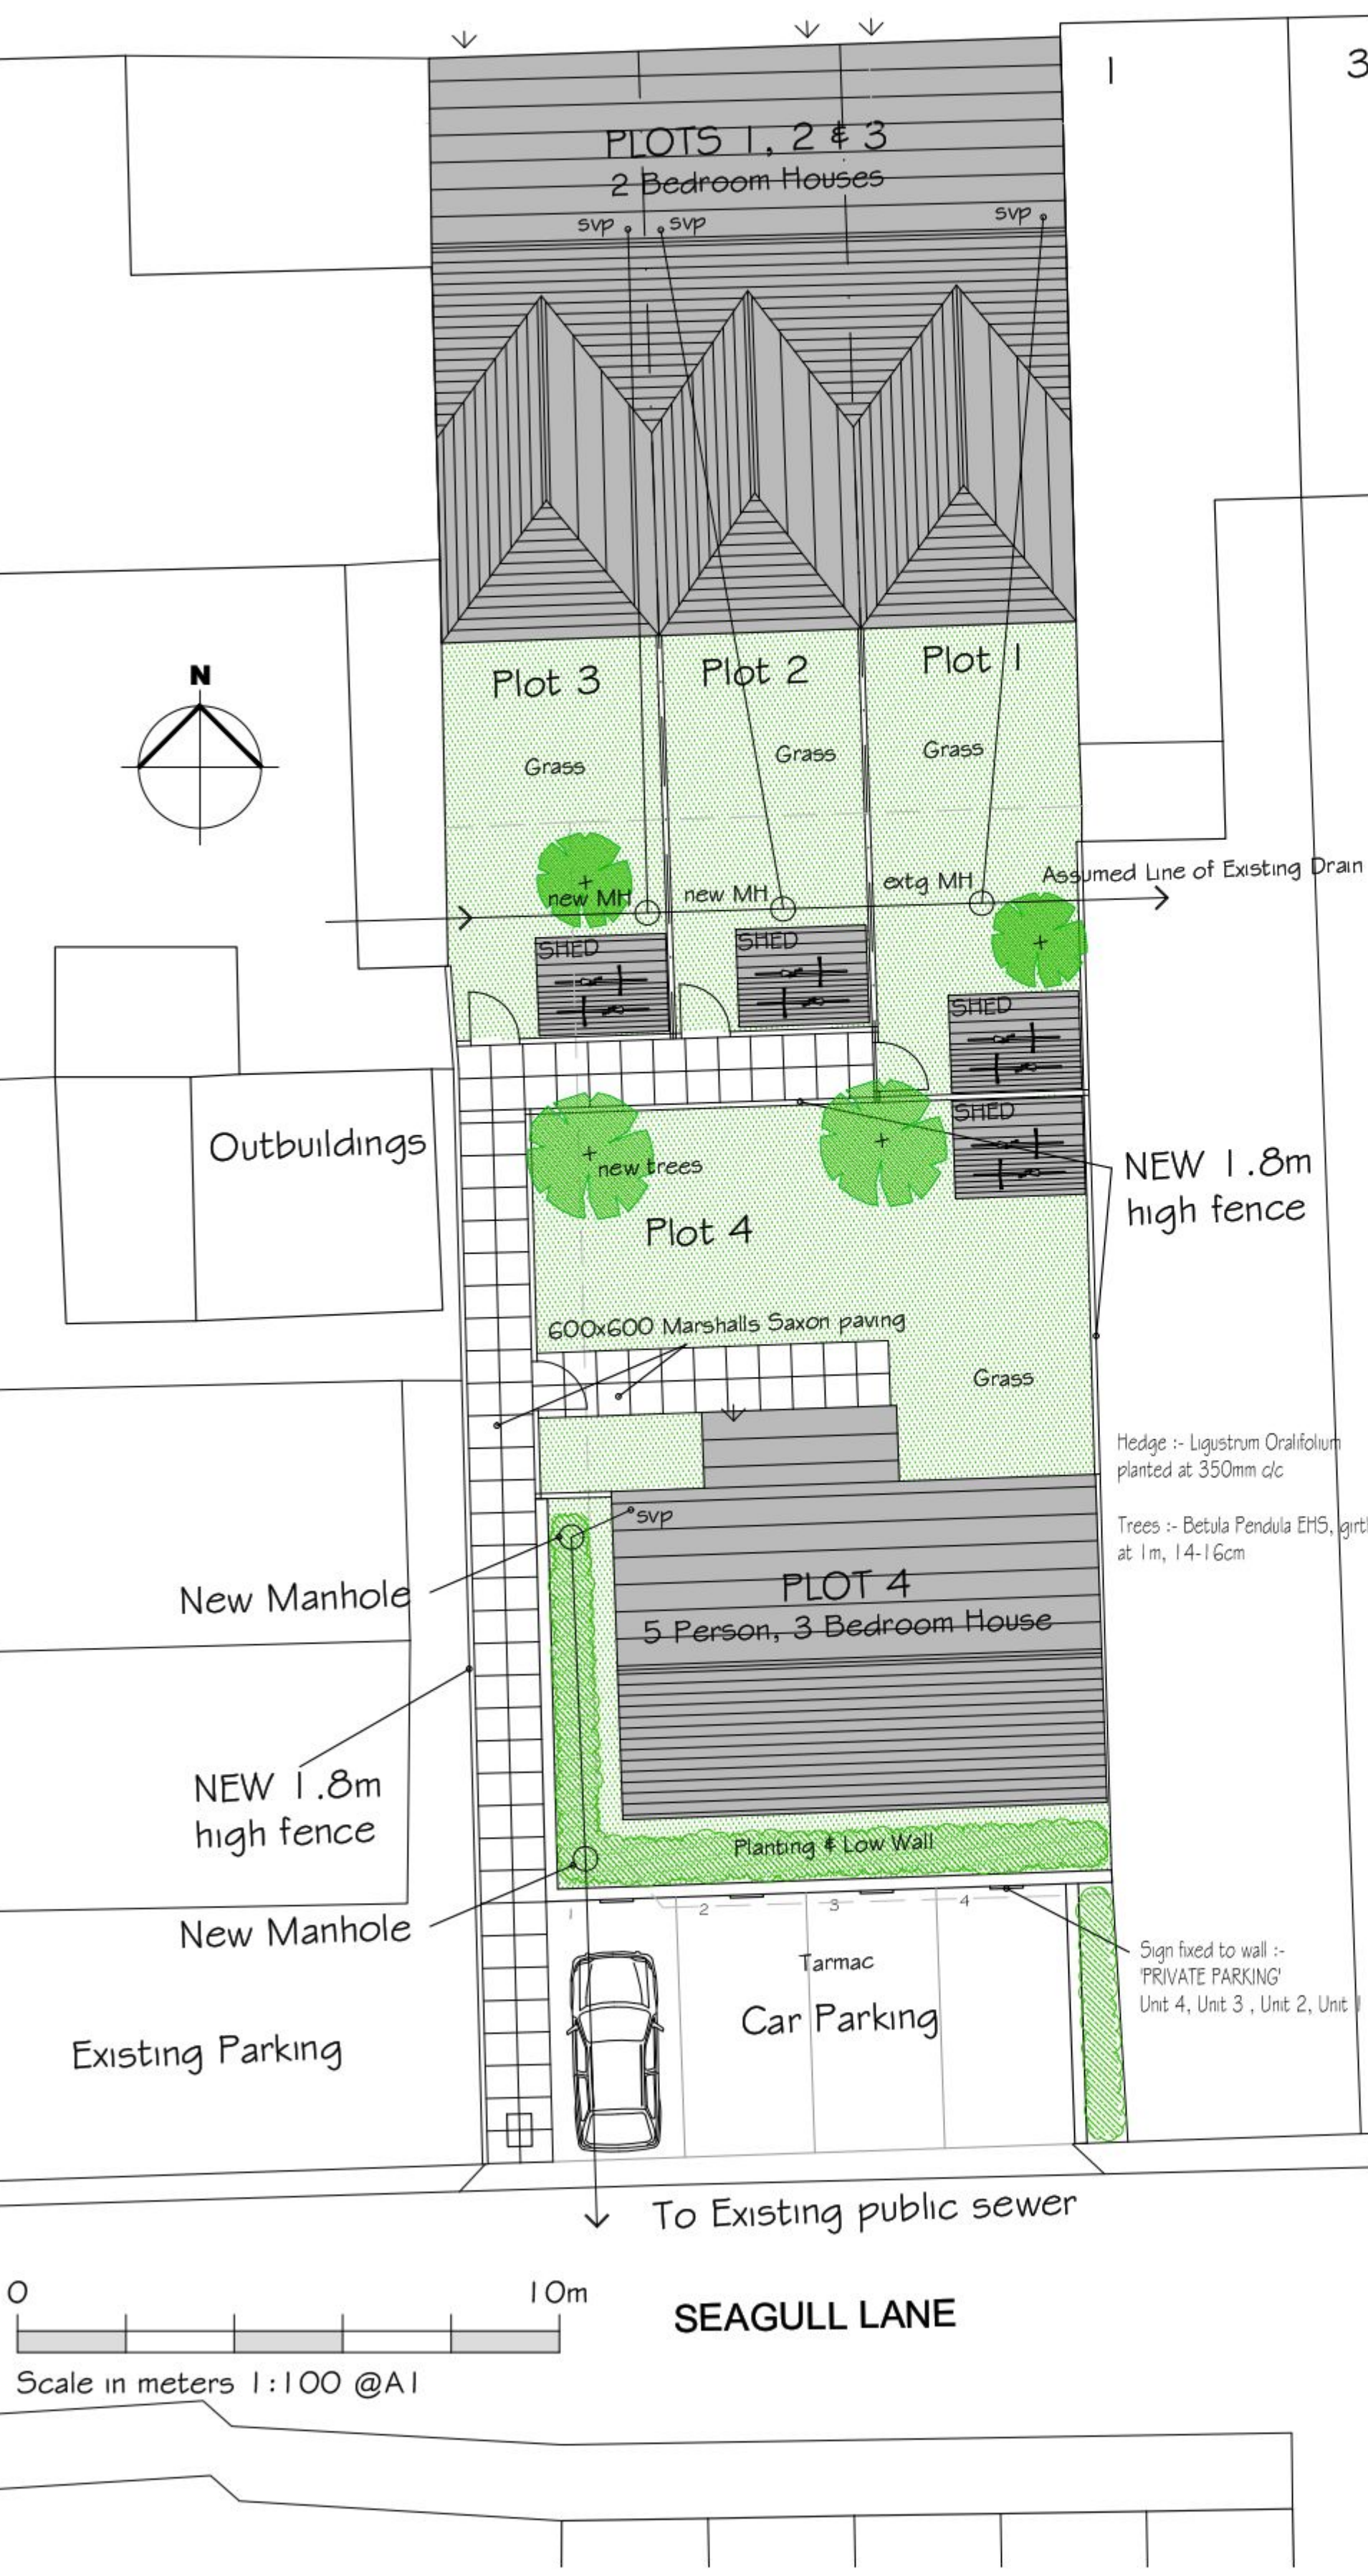


NOTES:

Dimensions to be checked on site before commencing work. Any discrepancies shall be reported to the architect immediately.

Do not scale from these drawings except for planning purposes. Use figured dimensions only.

Where applicable this drawing is to be read in conjunction with other consultants' drawings.

This drawing is the copyright of Harrington Design + Bloomfield

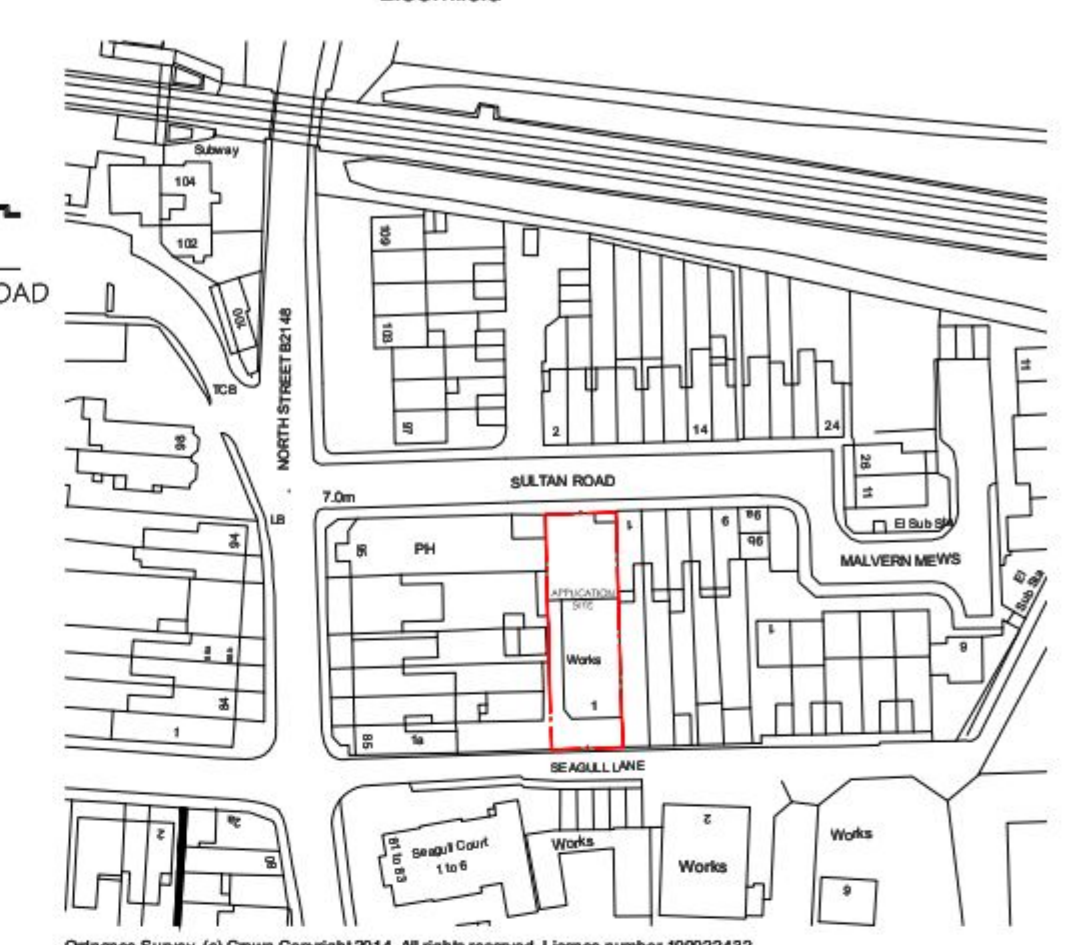

APPLICATION SITE LOCATION PLAN  
1:1250 @ A1

AREAS

A + B = 111.04m<sup>2</sup> + 111.04m<sup>2</sup>

TOTAL = 222.08m<sup>2</sup>

Materials Schedule:

Plot 4.  
Walls; Brickwork; Hampshire stock ATR facing by Michelmarsh  
Roof; Thruone slate; 500 x 250 by Marley  
Fenestration; UPVC - colour white  
Rainwater good; UPVC by Marley; circular downpipes colour white  
Facia and Soffit; UPVC by Swish, colour white  
Front Door painted HW

Plots 1-3  
Walls; Front elevation; Painted brick; Chalk hill; Sandex; Smooth  
Walls; Rear; Brickwork; Hampshire stock ATR facing by Michelmarsh  
Roof; concrete interlocking tiles to match existing  
Fenestration; UPVC - colour white  
Rainwater good; UPVC by Marley; circular downpipes colour white  
Facia and Soffit; UPVC by Swish, colour white

|     |        |                                                                    |         |
|-----|--------|--------------------------------------------------------------------|---------|
| A   | 280815 | Materials Schedule added<br>FF Levels added<br>Foul Drains altered | CJB     |
| Rev | Date   | Amendment                                                          | Checked |

**harrington design + bloomfield**  
**ARCHITECTS**

6 The Old Four Mill, Queen Street, Emsworth, Hants, PO10 7BT  
Tel: 44 (0) 1243 373855  
Fax: 44 (0) 1243 373245  
e-mail: info@harringtonbloomfield.co.uk

For  
**Tealwood & Co. Ltd.**

Project  
**Proposed Residential Development at  
Tealwood & Co. Sultan Road /  
Works Site Seagull Lane  
Emsworth PO10 7PP**

|            |        |                |          |
|------------|--------|----------------|----------|
| Date       | Drawn  | Scale          | Checked  |
| 14/11/14   | CG     | 1:100 @ A1     | CJB      |
| Job Number | Prefix | Drawing Number | Revision |
| 14007      | PL     | 111            | A        |