




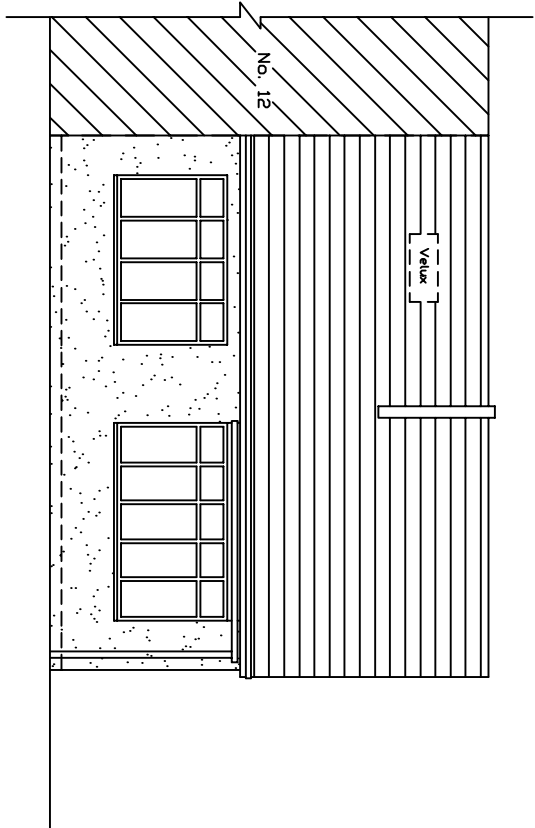


FRONT ELEVATION

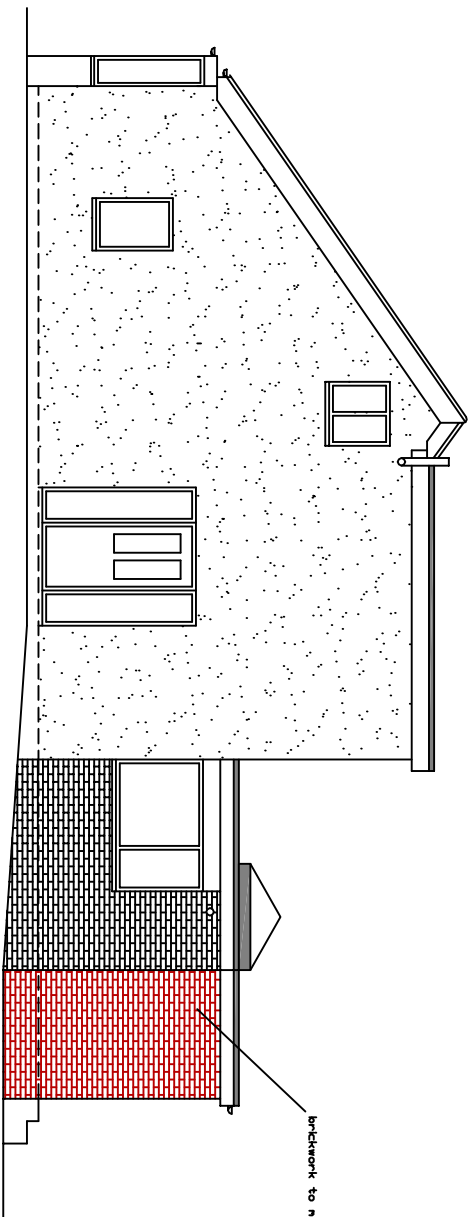


SIDE ELEVATION

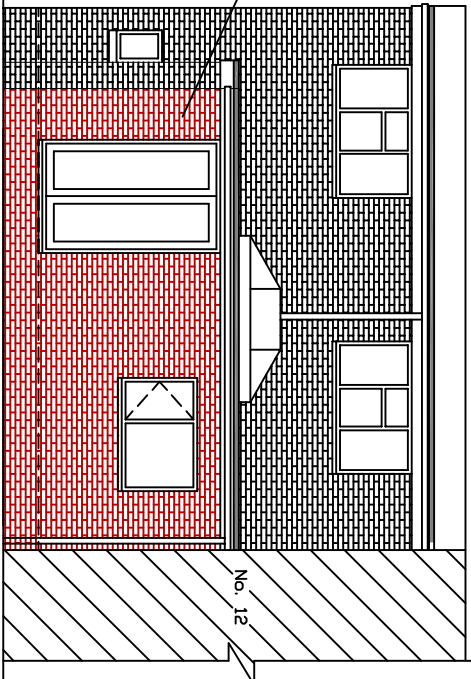


REAR ELEVATION

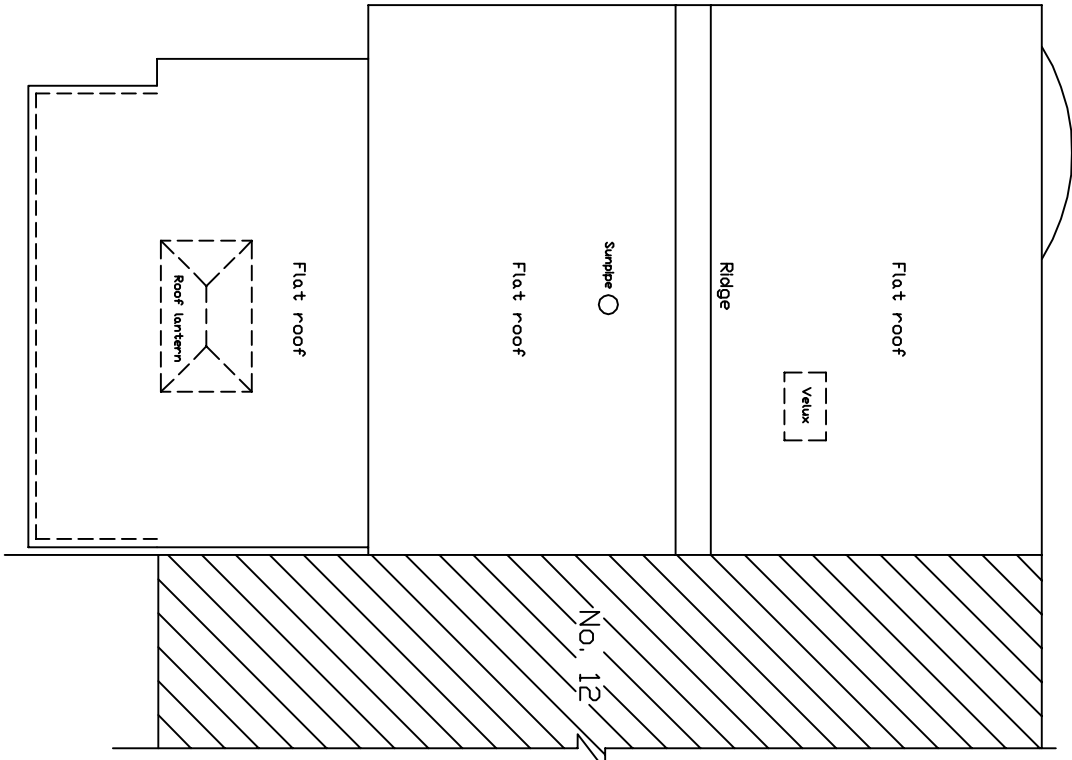

ROOF PLAN

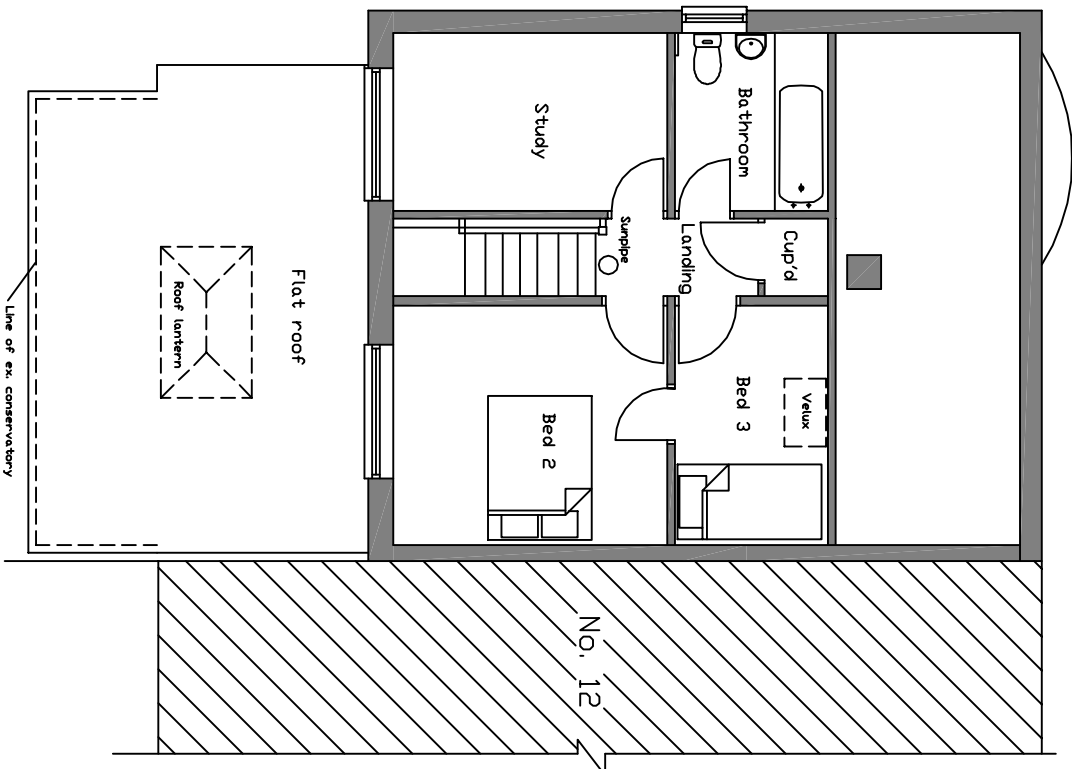

FIRST FLOOR PLAN

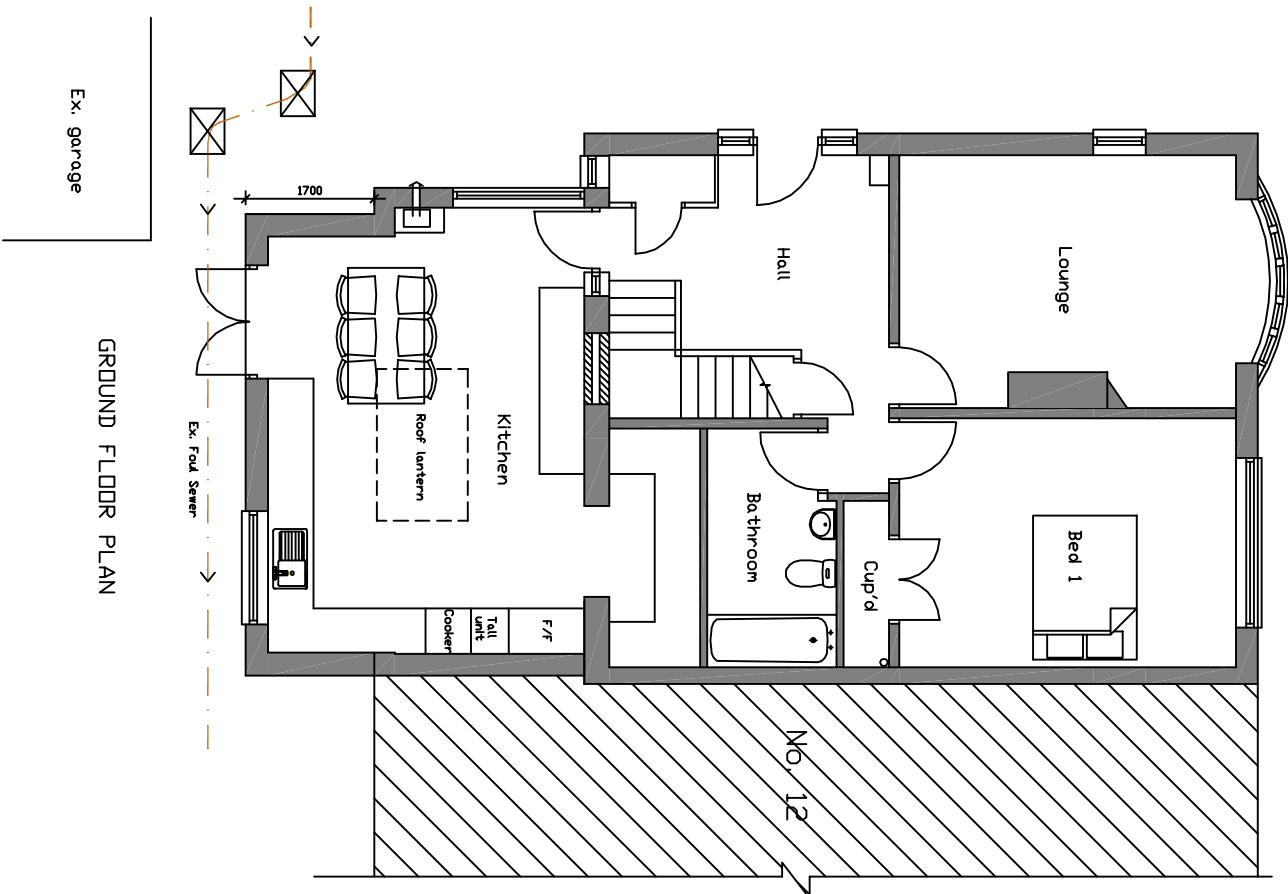

GROUND FLOOR PLAN



Address: Proposed Alterations to 10 Lansdown Avenue Widley PO7 5BL	
Drawing Title: Proposed Plans & Elevations	
Drawing Number Planning/002	Scale: 1:100 @ A2
Date: Feb 2016	Rev: