




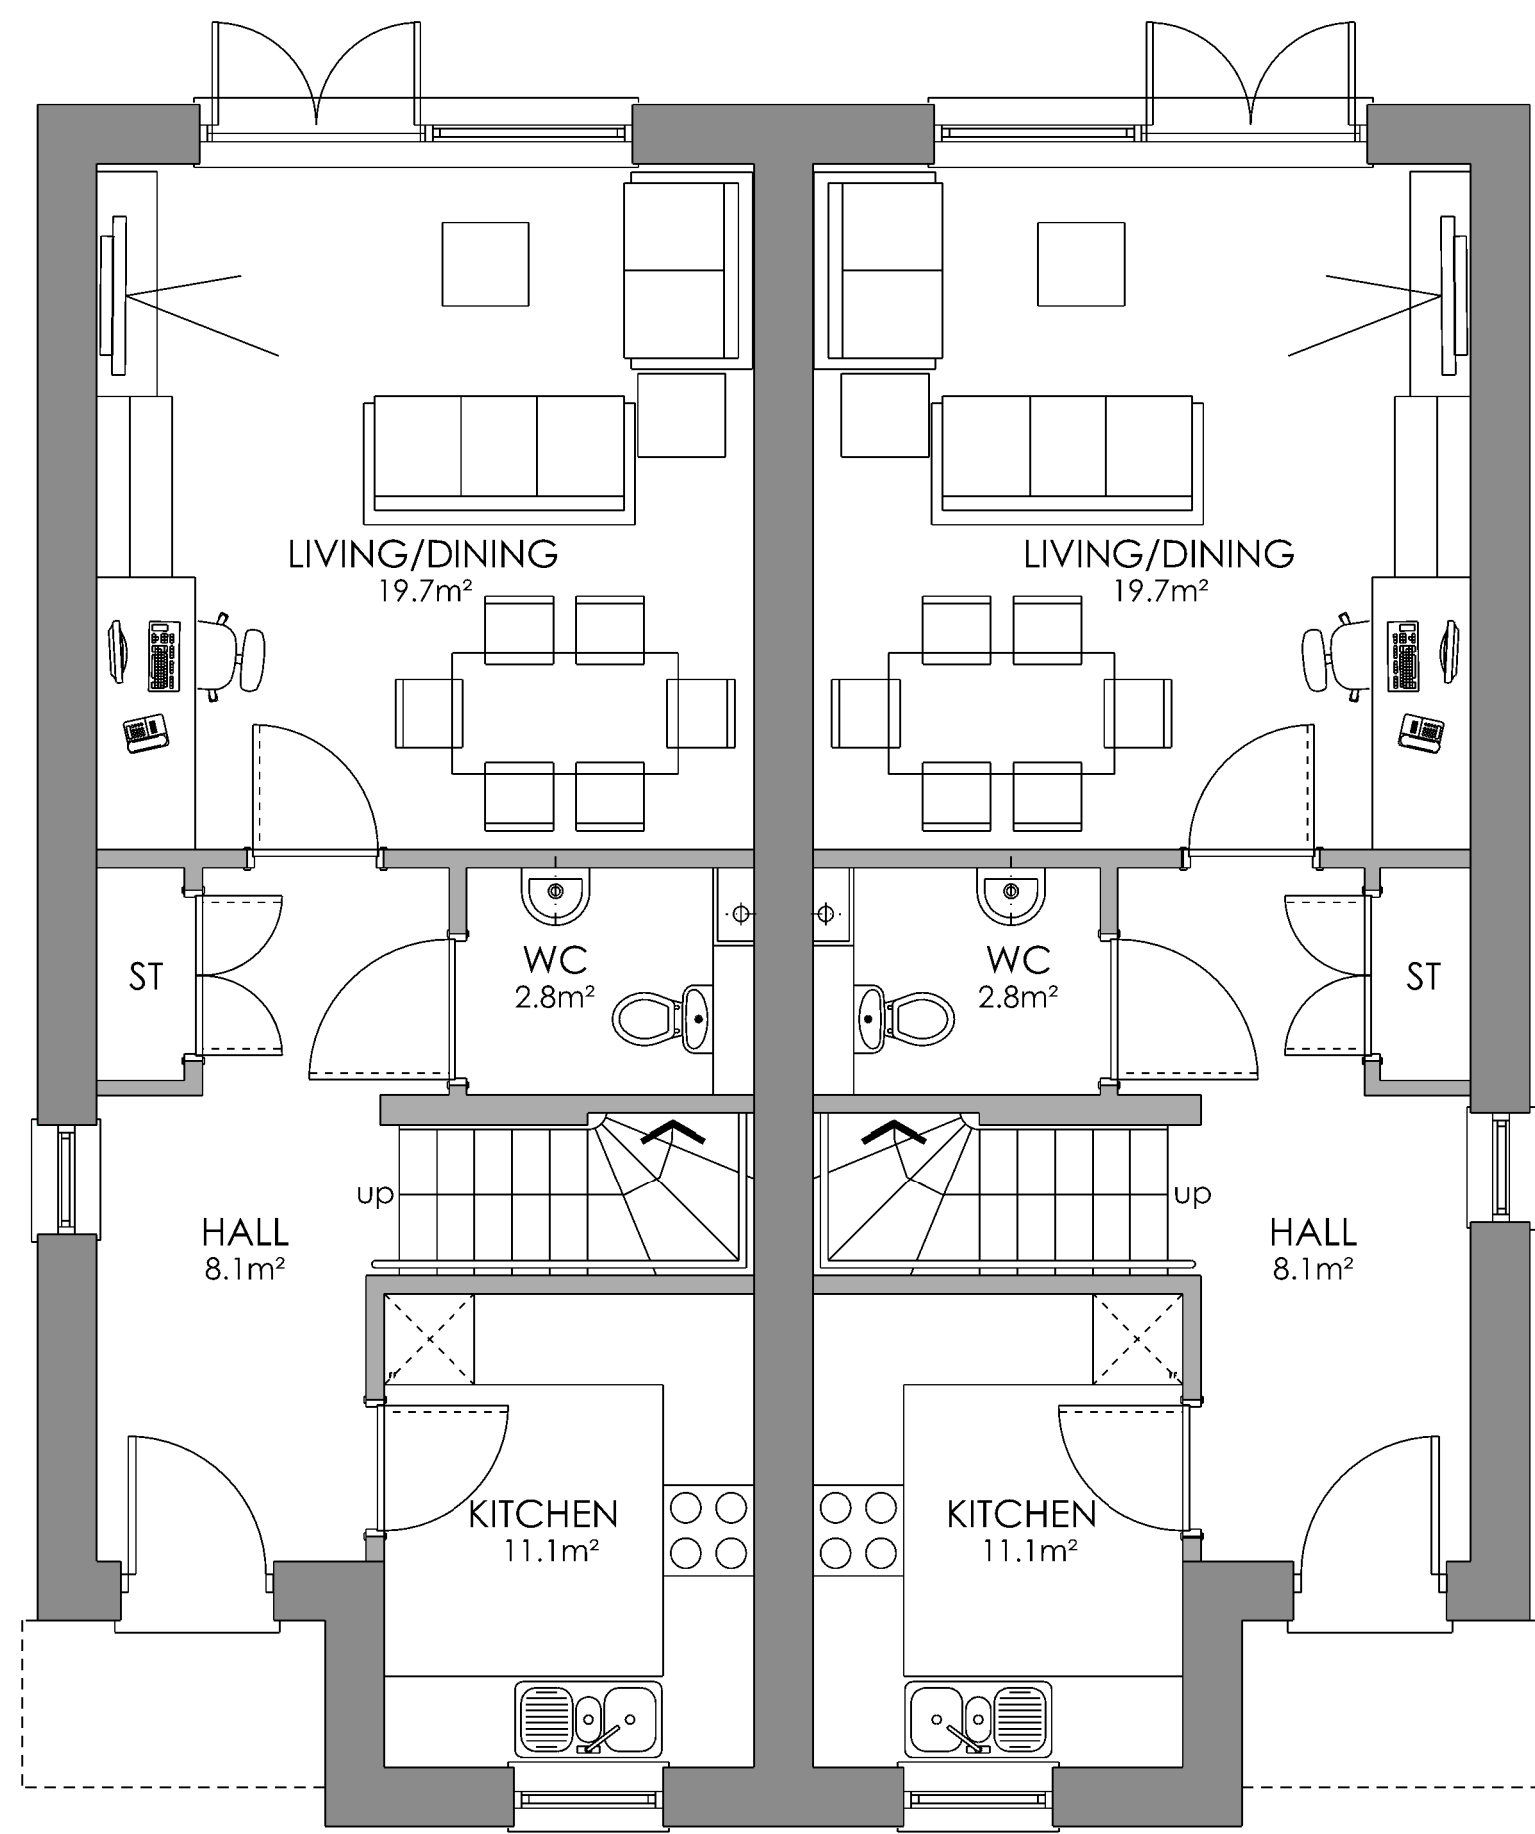


H2 - GROUND FLOOR

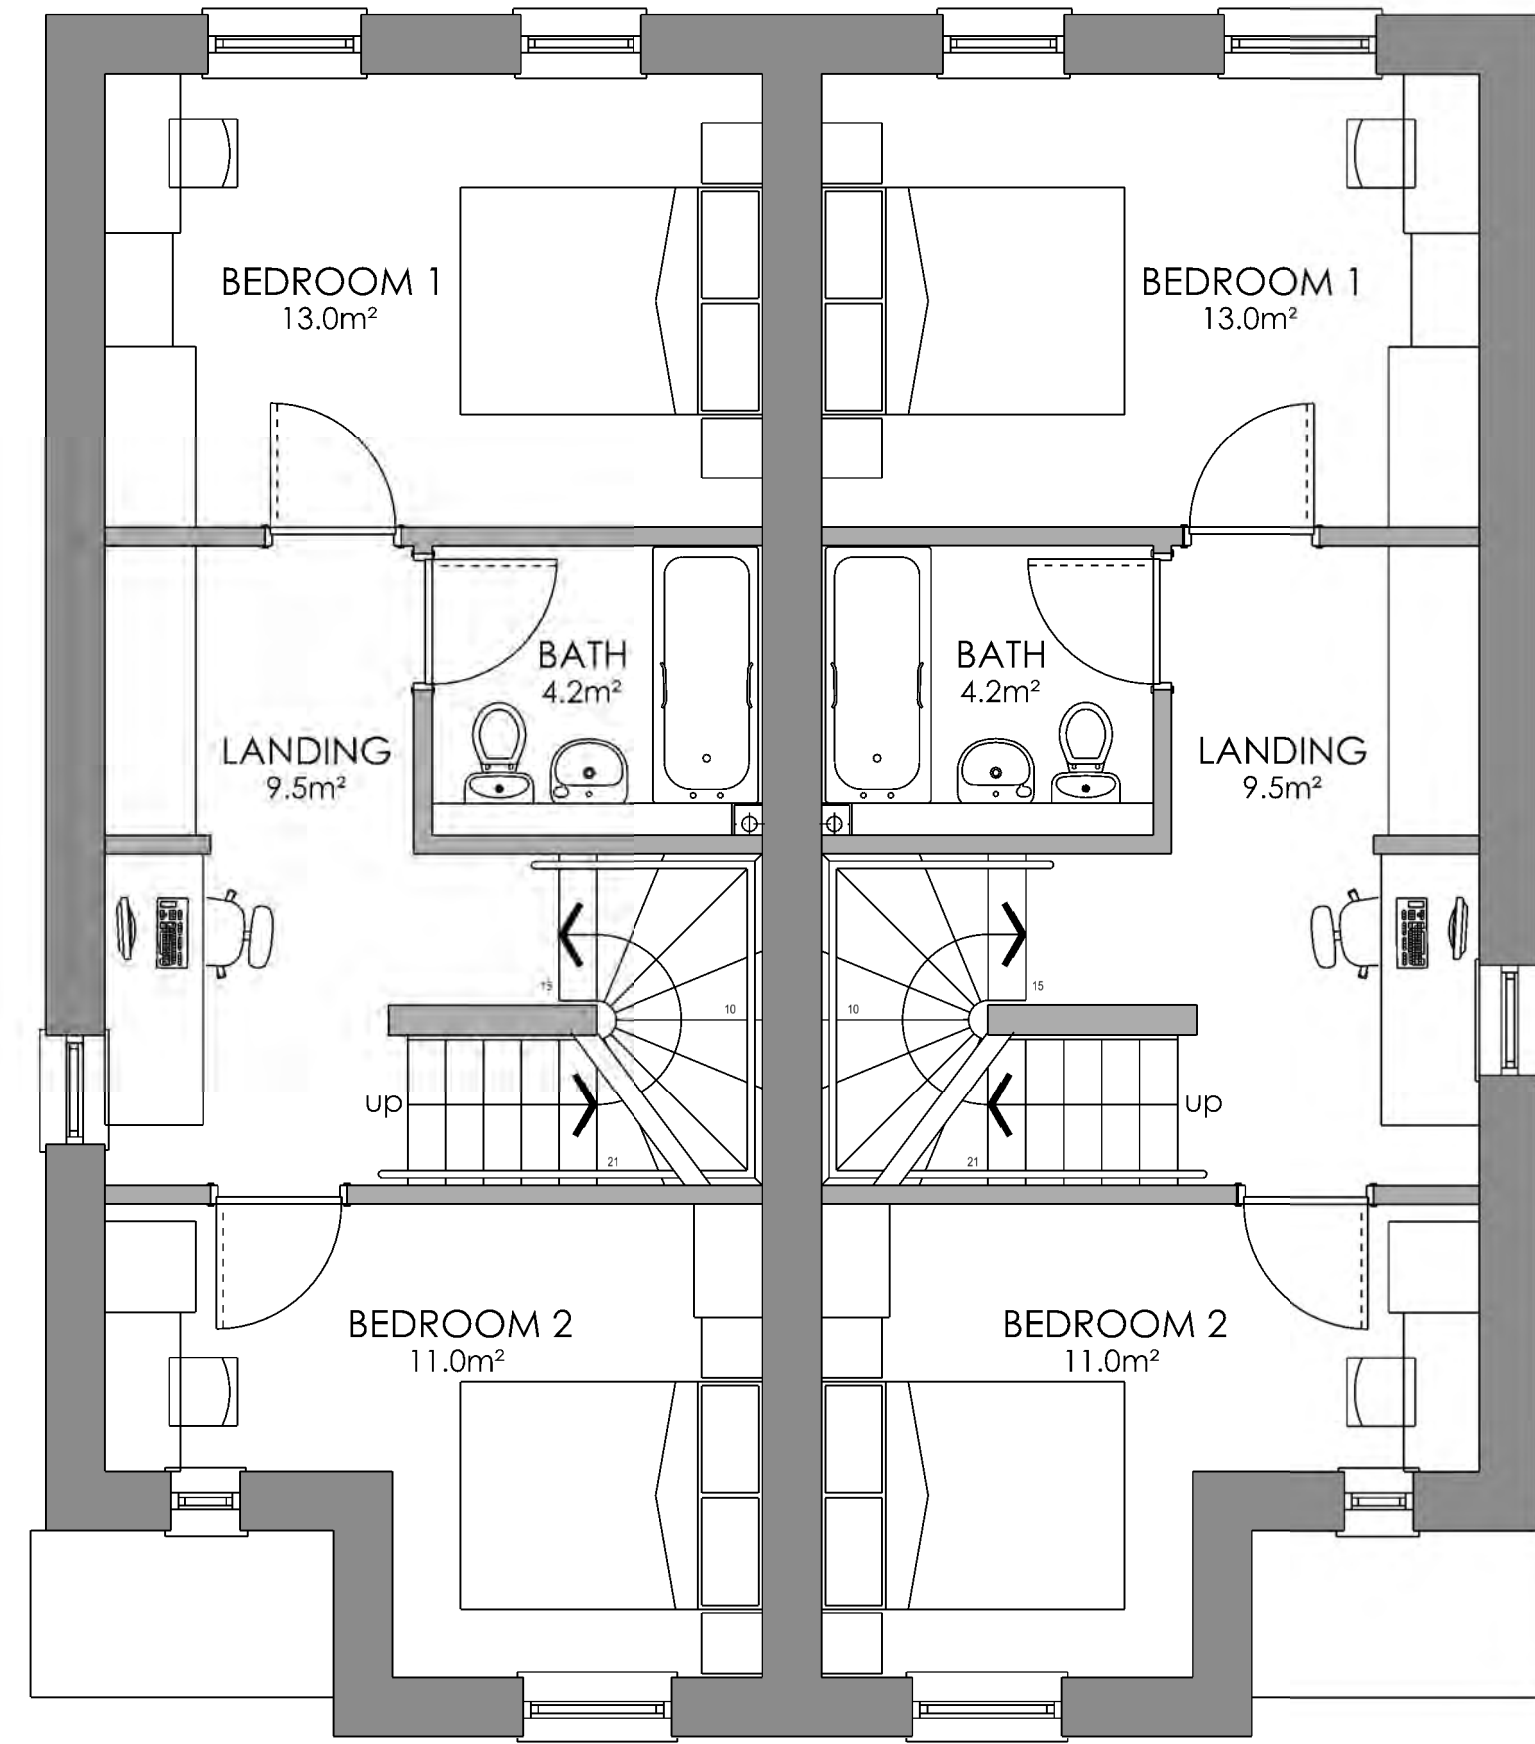

H2 - FIRST FLOOR

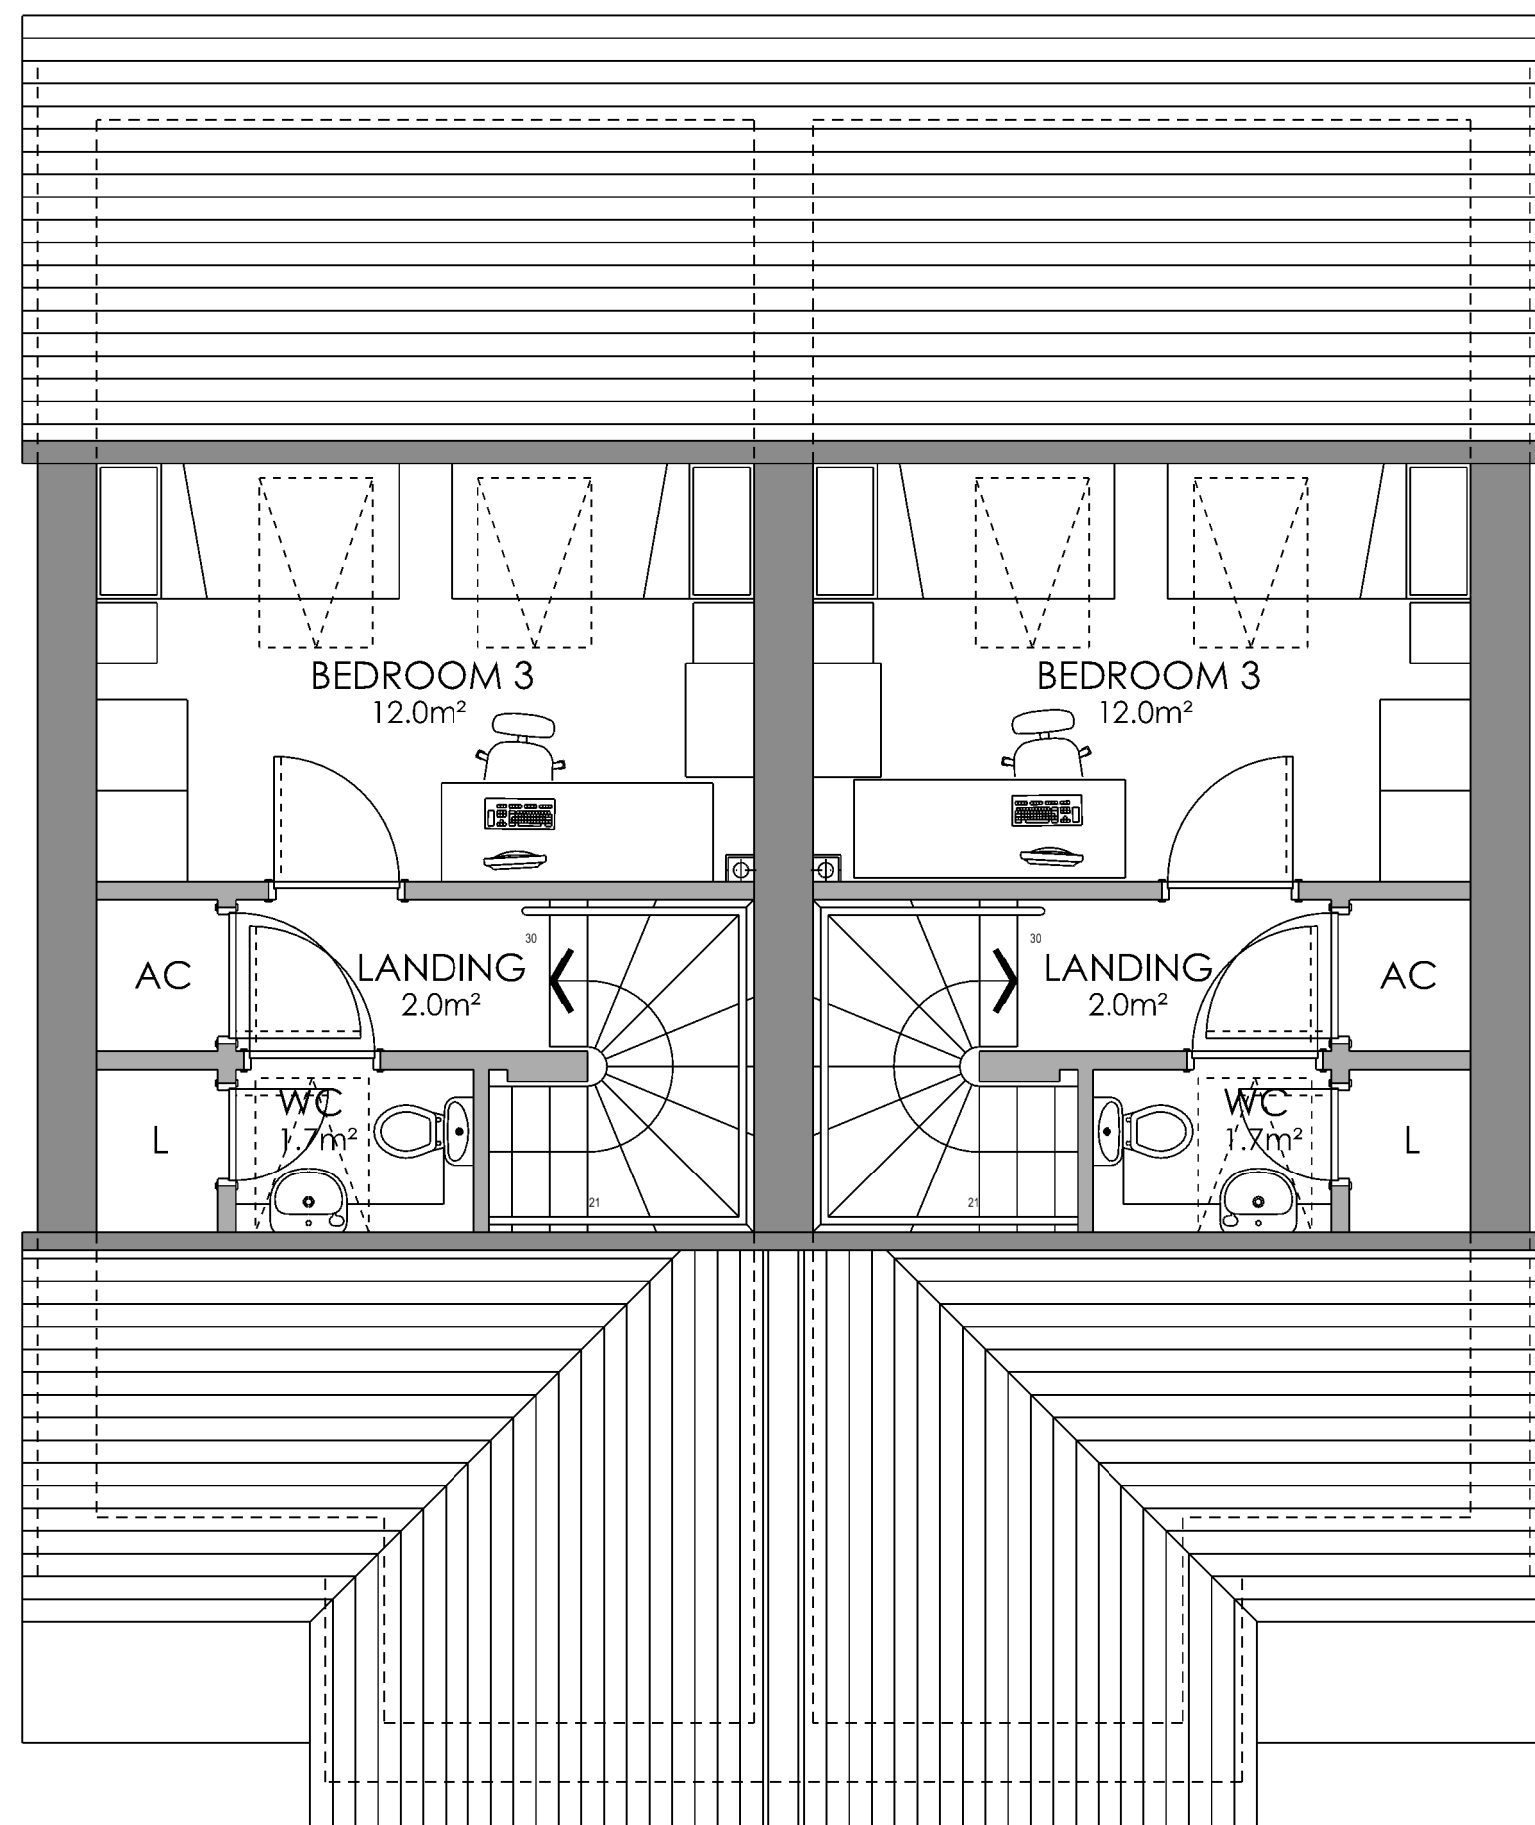


H2 - SECOND FLOOR

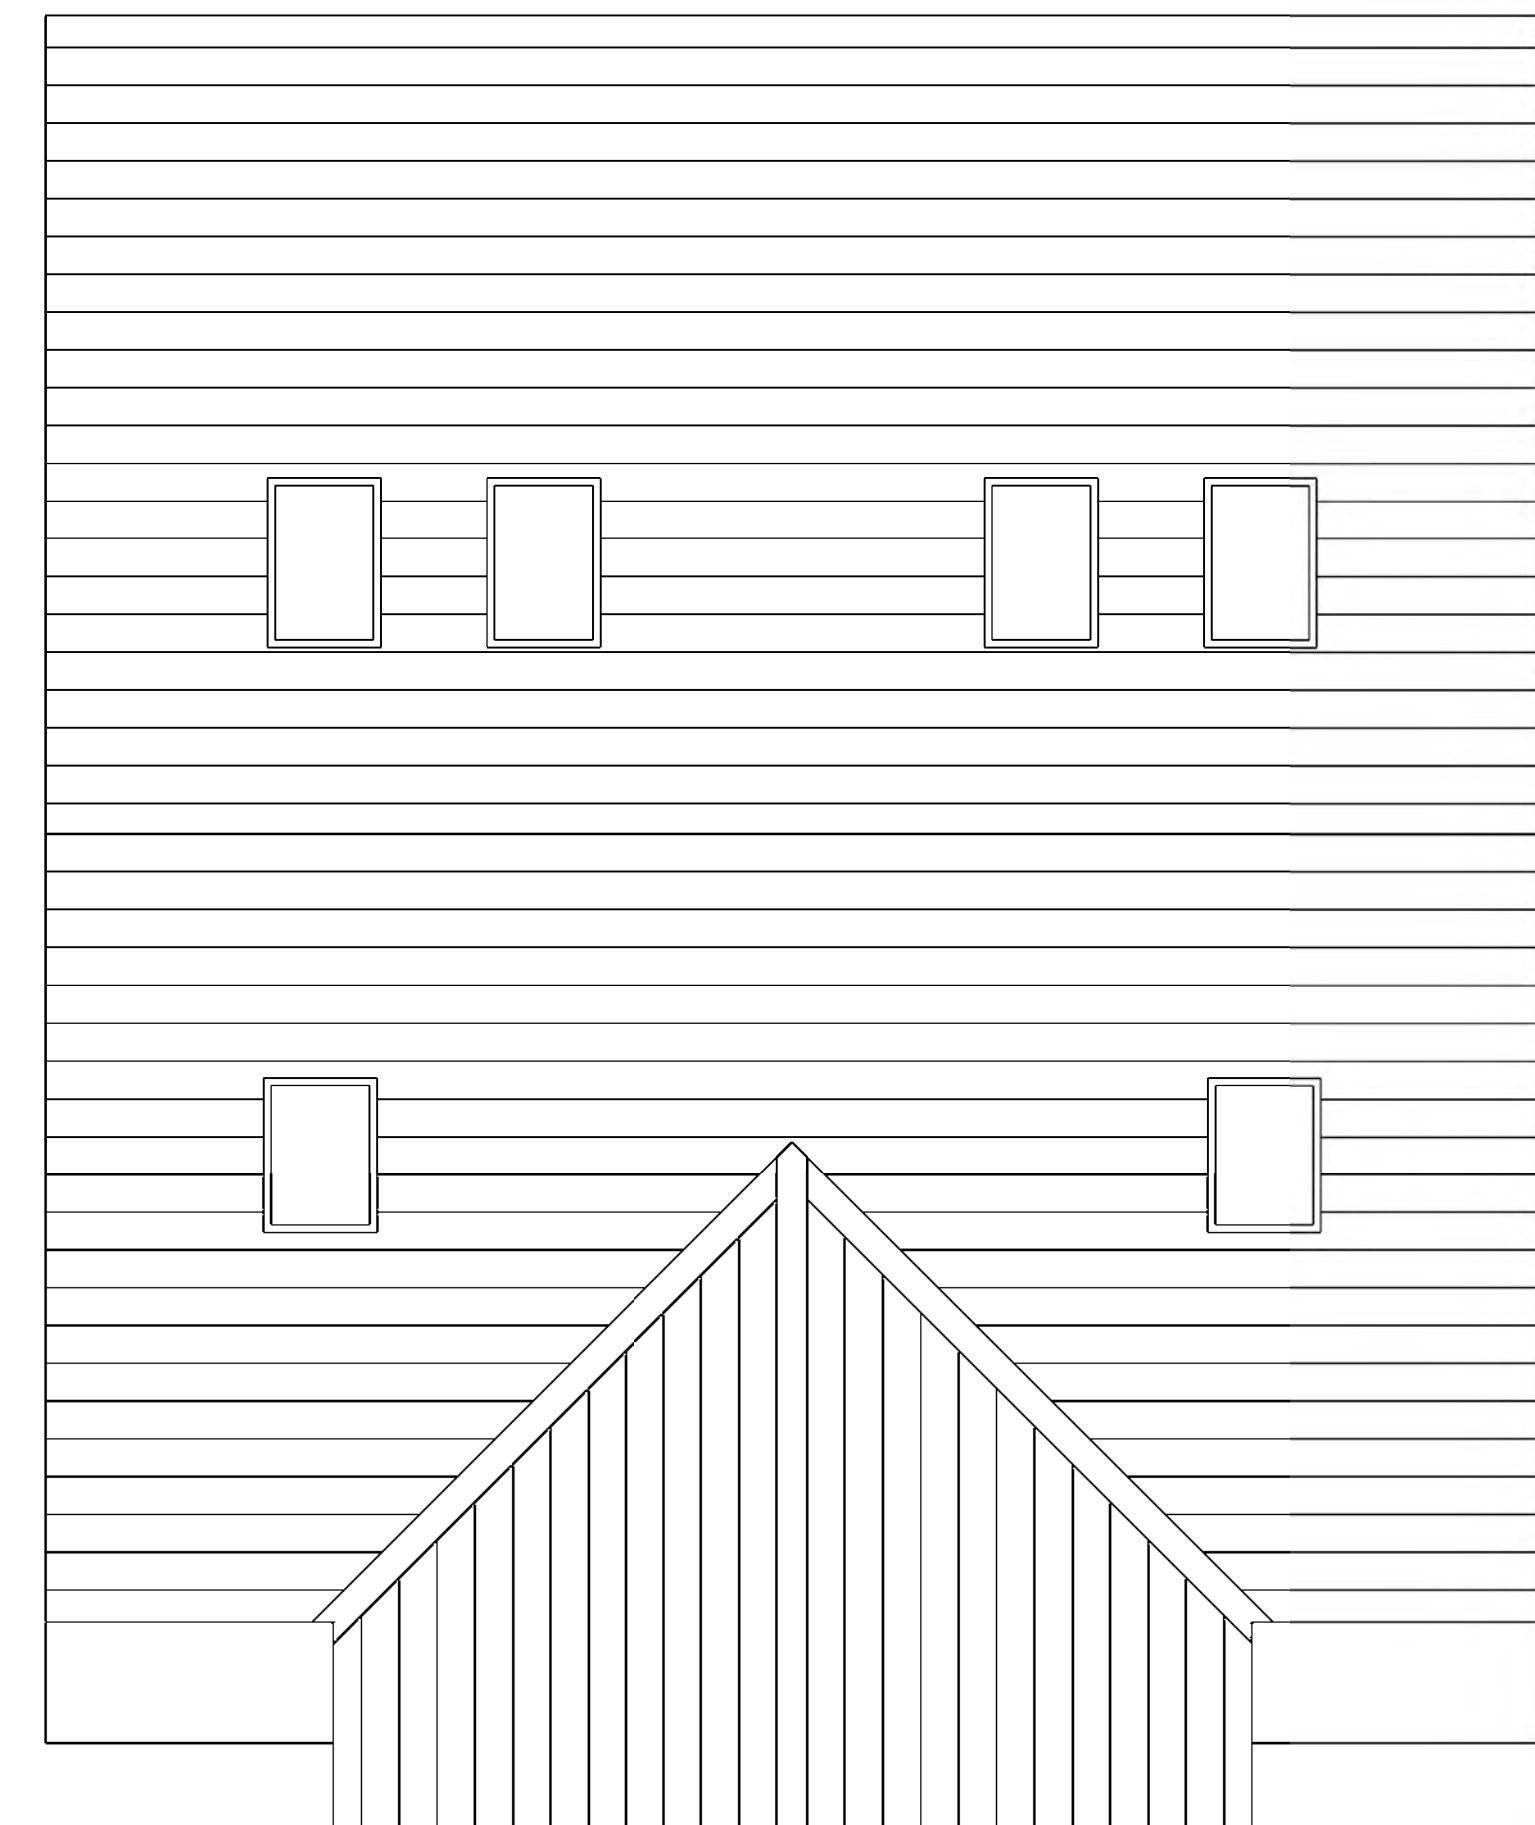

H2 - ROOF PLAN



PRECEDENT IMAGES

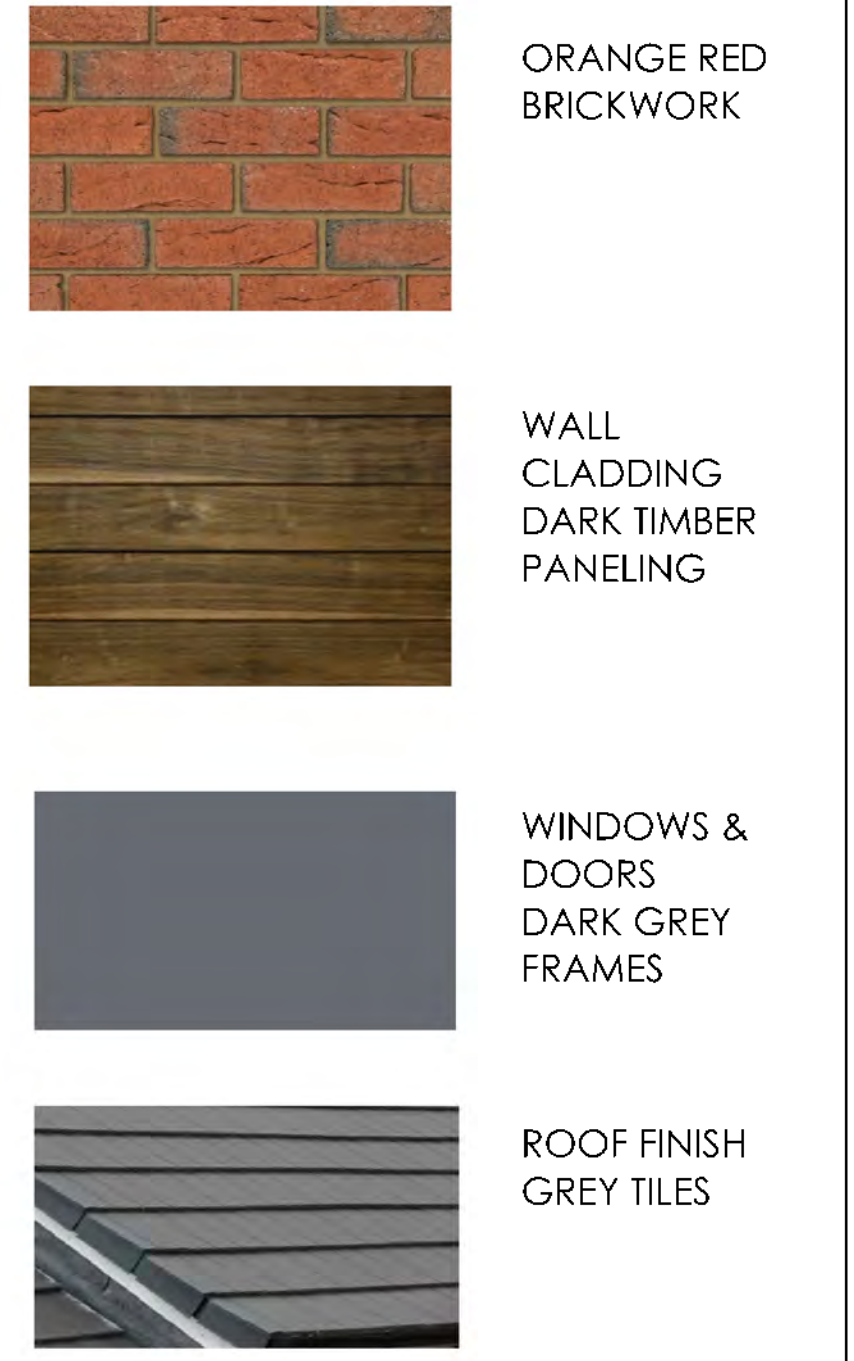

MATERIALS SCHEDULE



H2 - FRONT ELEVATION

INDICATIVE ACCOMMODATION

H2 - 3 BED, 6 PERSON HOUSE

14 units in total on Kingsclere Avenue.

Size of Unit 108m²

Tiled pitched roof suitable to support PV panels. Dark grey finish.

Bike stores to be provided in rear gardens.
Bin stores to be provided in the rear gardens.

KINGSCLERE AVENUE, HAVANT - HOUSE TYPE H2

IMPORTANT NOTE FOR USE OF THIS DRAWING: THIS DRAWING HAS BEEN PRODUCED SPECIFICALLY FOR USE ON THIS PROJECT. POPE PRIESTLEY ARCHITECTS CANNOT BE HELD RESPONSIBLE FOR REUSE OF THIS INFORMATION BY OTHERS FOR ANY PURPOSE OTHER THAN FOR WHICH IT IS SPECIFICALLY INTENDED. THIS DRAWING REFLECTS STANDARDS AGREED FOR THIS PROJECT AND CURRENT AT THE TIME OF PRODUCTION AND WILL NOT BE UPDATED IN ACCORDANCE WITH CHANGING LEGISLATION AND/OR OTHER REQUIREMENTS.

P2: 28.04.18 - CHANGES MADE TO SECOND FLOOR W.C.		POPE PRIESTLEY ARCHITECTS ARCHITECTURE TOWN PLANNING URBAN DESIGN UNIT 15, VICARAGE FARM BUSINESS PARK, WINCHESTER ROAD, FAIR OAK, HAMPSHIRE SO50 7HD T: +44 (0)23 80335228 E: info@popepriestley.co.uk	
PROPOSED HOUSING DEVELOPMENT KINGSCLERE AVENUE LEIGH PARK HAVANT		HOUSE TYPE H2 FLOOR PLANS & IMAGES	
PLANNING ISSUE	SCALE 1:50	DATE FEB 2016	REVISION P2