



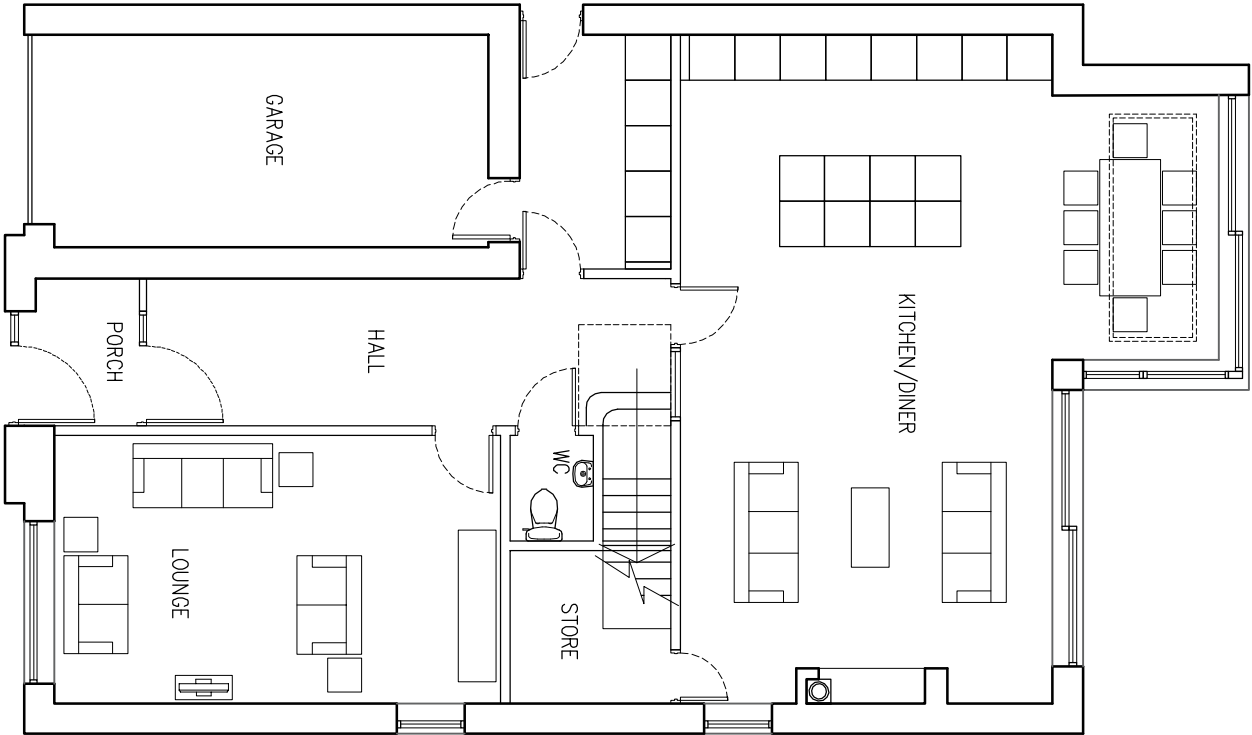


GROUND FLOOR PLAN

 


Notes

ALL DETAILS TO BE CHECKED AND APPROVED BY SPECIALIST CONTRACTOR AND INSTALLED IN STRICT ACCORDANCE WITH MANUFACTURERS DESIGN AND SPECIFICATION

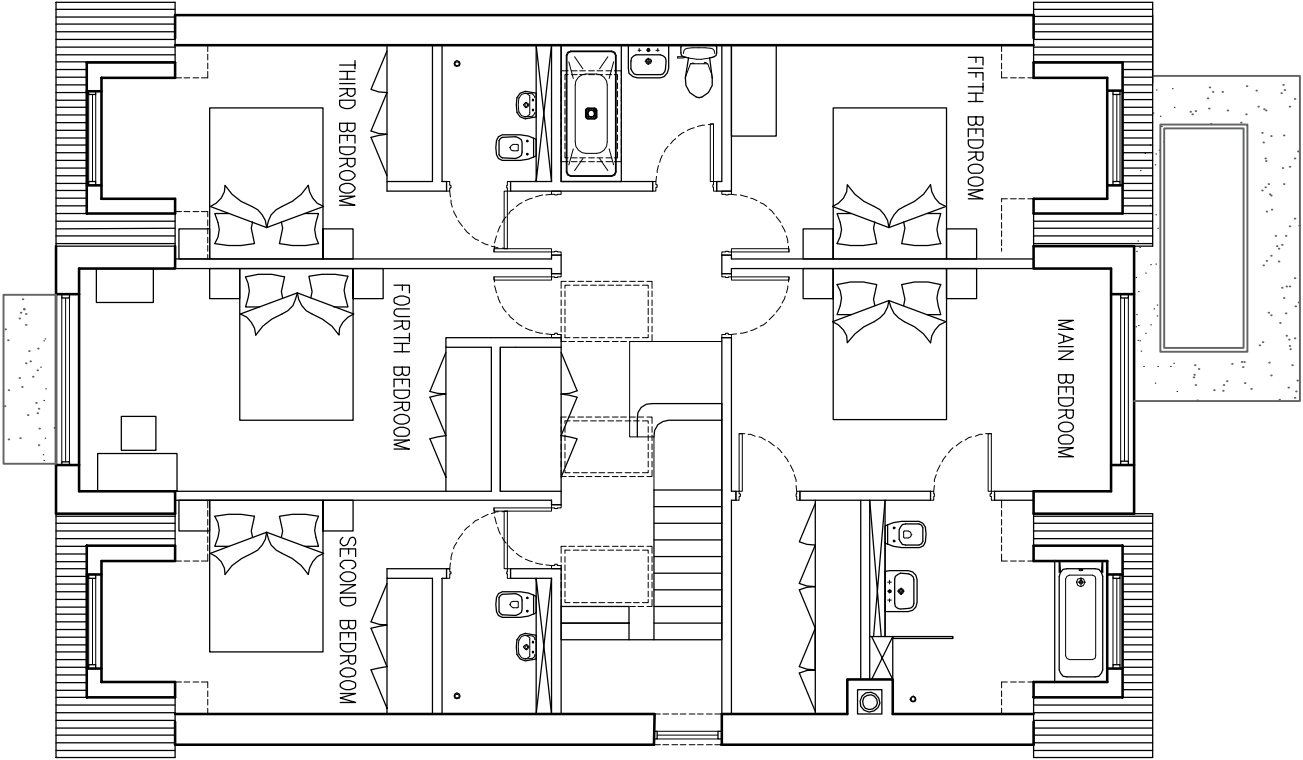

FIRST FLOOR PLAN

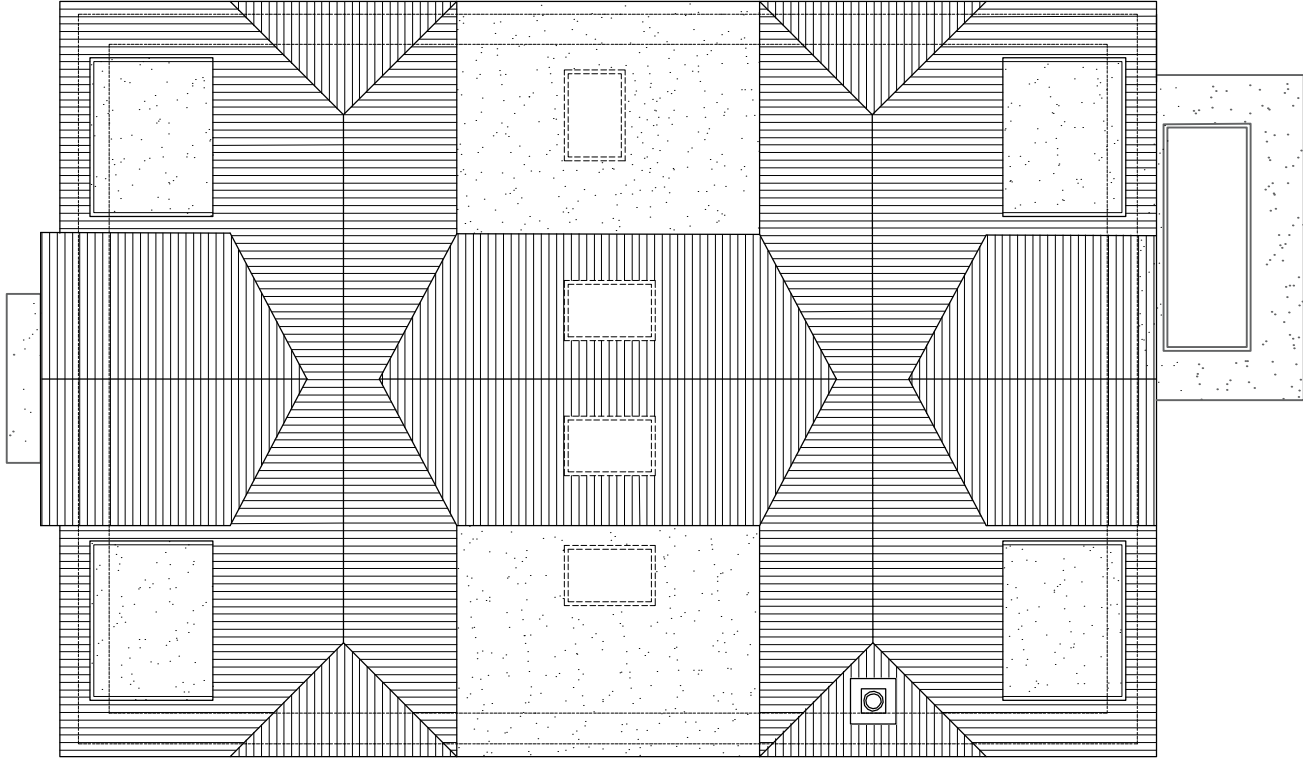

ROOF PLAN

PLANNING ISSUE

Date: Sept 2015	Client: Mr J. Adams
Drawn: JS	Project: 40 Beach Road, Emsworth
Check:	Title: Proposed Floor Plans
Scale: 1 : 100 @A3	Dwgnr: 15-248 D07
	Revision:

